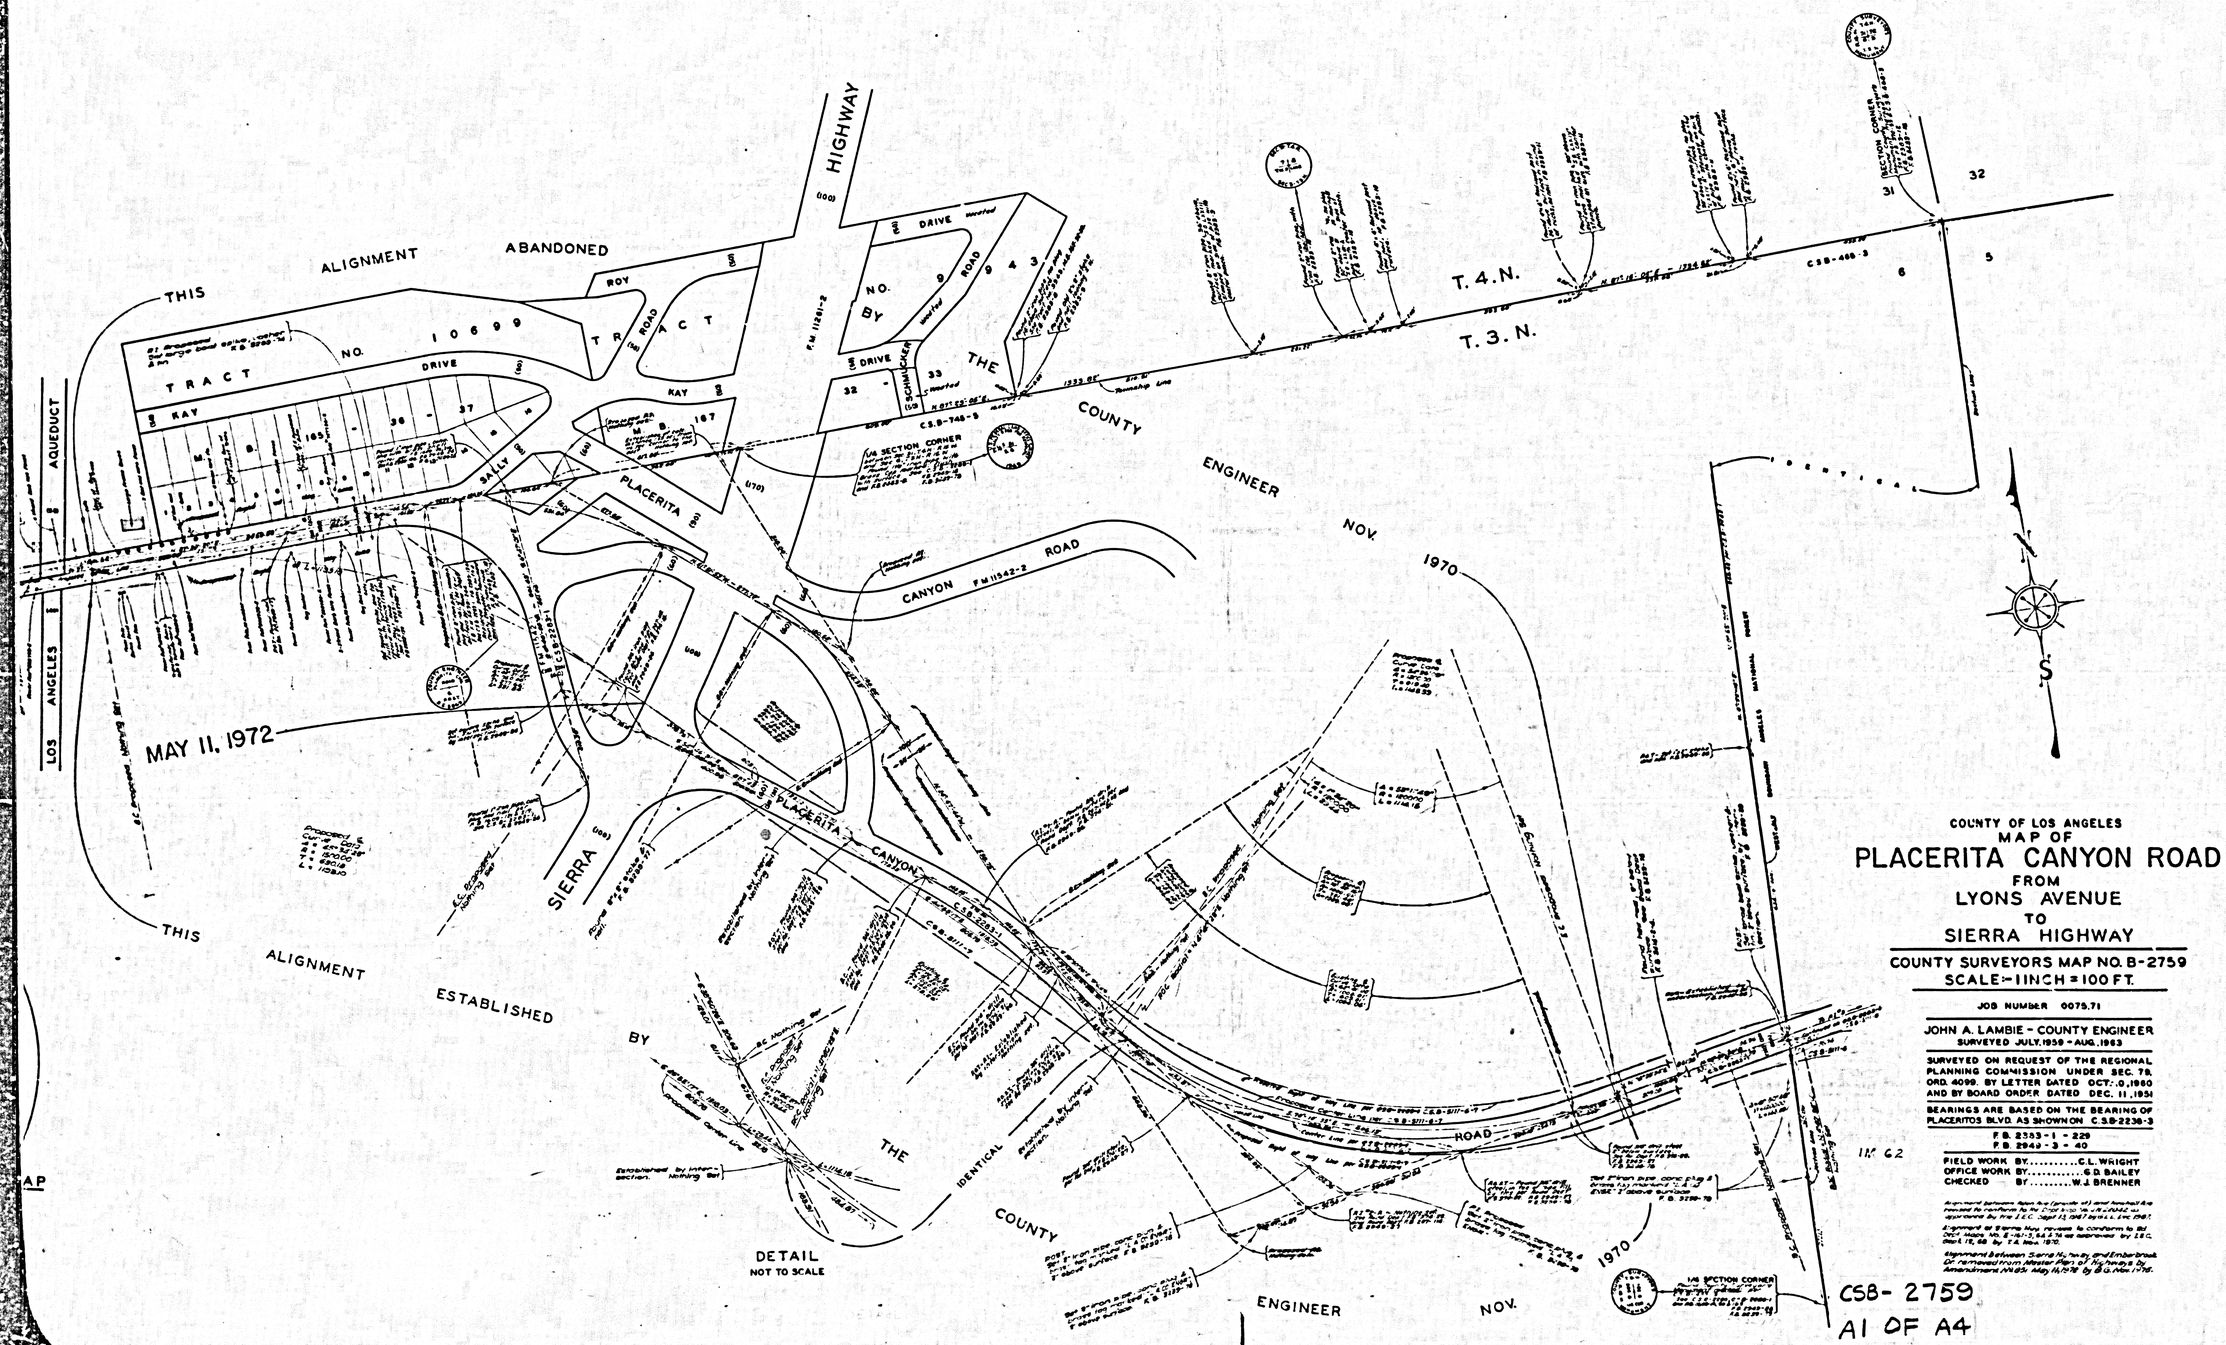

COUNTY OF LOS ANGELES
MAP OF
PLACERITA CANYON ROAD
FROM
LYONS AVENUE
TO
SIERRA HIGHWAY

COUNTY SURVEYORS MAP NO. B-2759
SCALE:-1 INCH = 100 FT.

JOB NUMBER 0075.71

JOHN A. LAMBIE - COUNTY ENGINEER
SURVEYED JULY, 1959 - AUG., 1963

SURVEYED ON REQUEST OF THE REGIONAL PLANNING COMMISSION UNDER SEC. 79, ORD. 4099, BY LETTER DATED OCT. 10, 1960 AND BY BOARD ORDER DATED DEC. 11, 1951

BEARINGS ARE BASED ON THE BEARING OF PLACERITOS BLVD. AS SHOWN ON C.S.B-2238-3

F.B. 2353-1 - 229
F.B. 2949-3 - 40

FIELD WORK BY.....C.L. WRIGHT
OFFICE WORK BY.....G.D. BAILEY
CHECKED BY.....W.J. BRENNER

Alignment between Sierra Highway and Emberbrook Dr. removed from Master Plan of Highways by Amendment No. 851 May 11, 1972 by B.G. Nov. 1976.

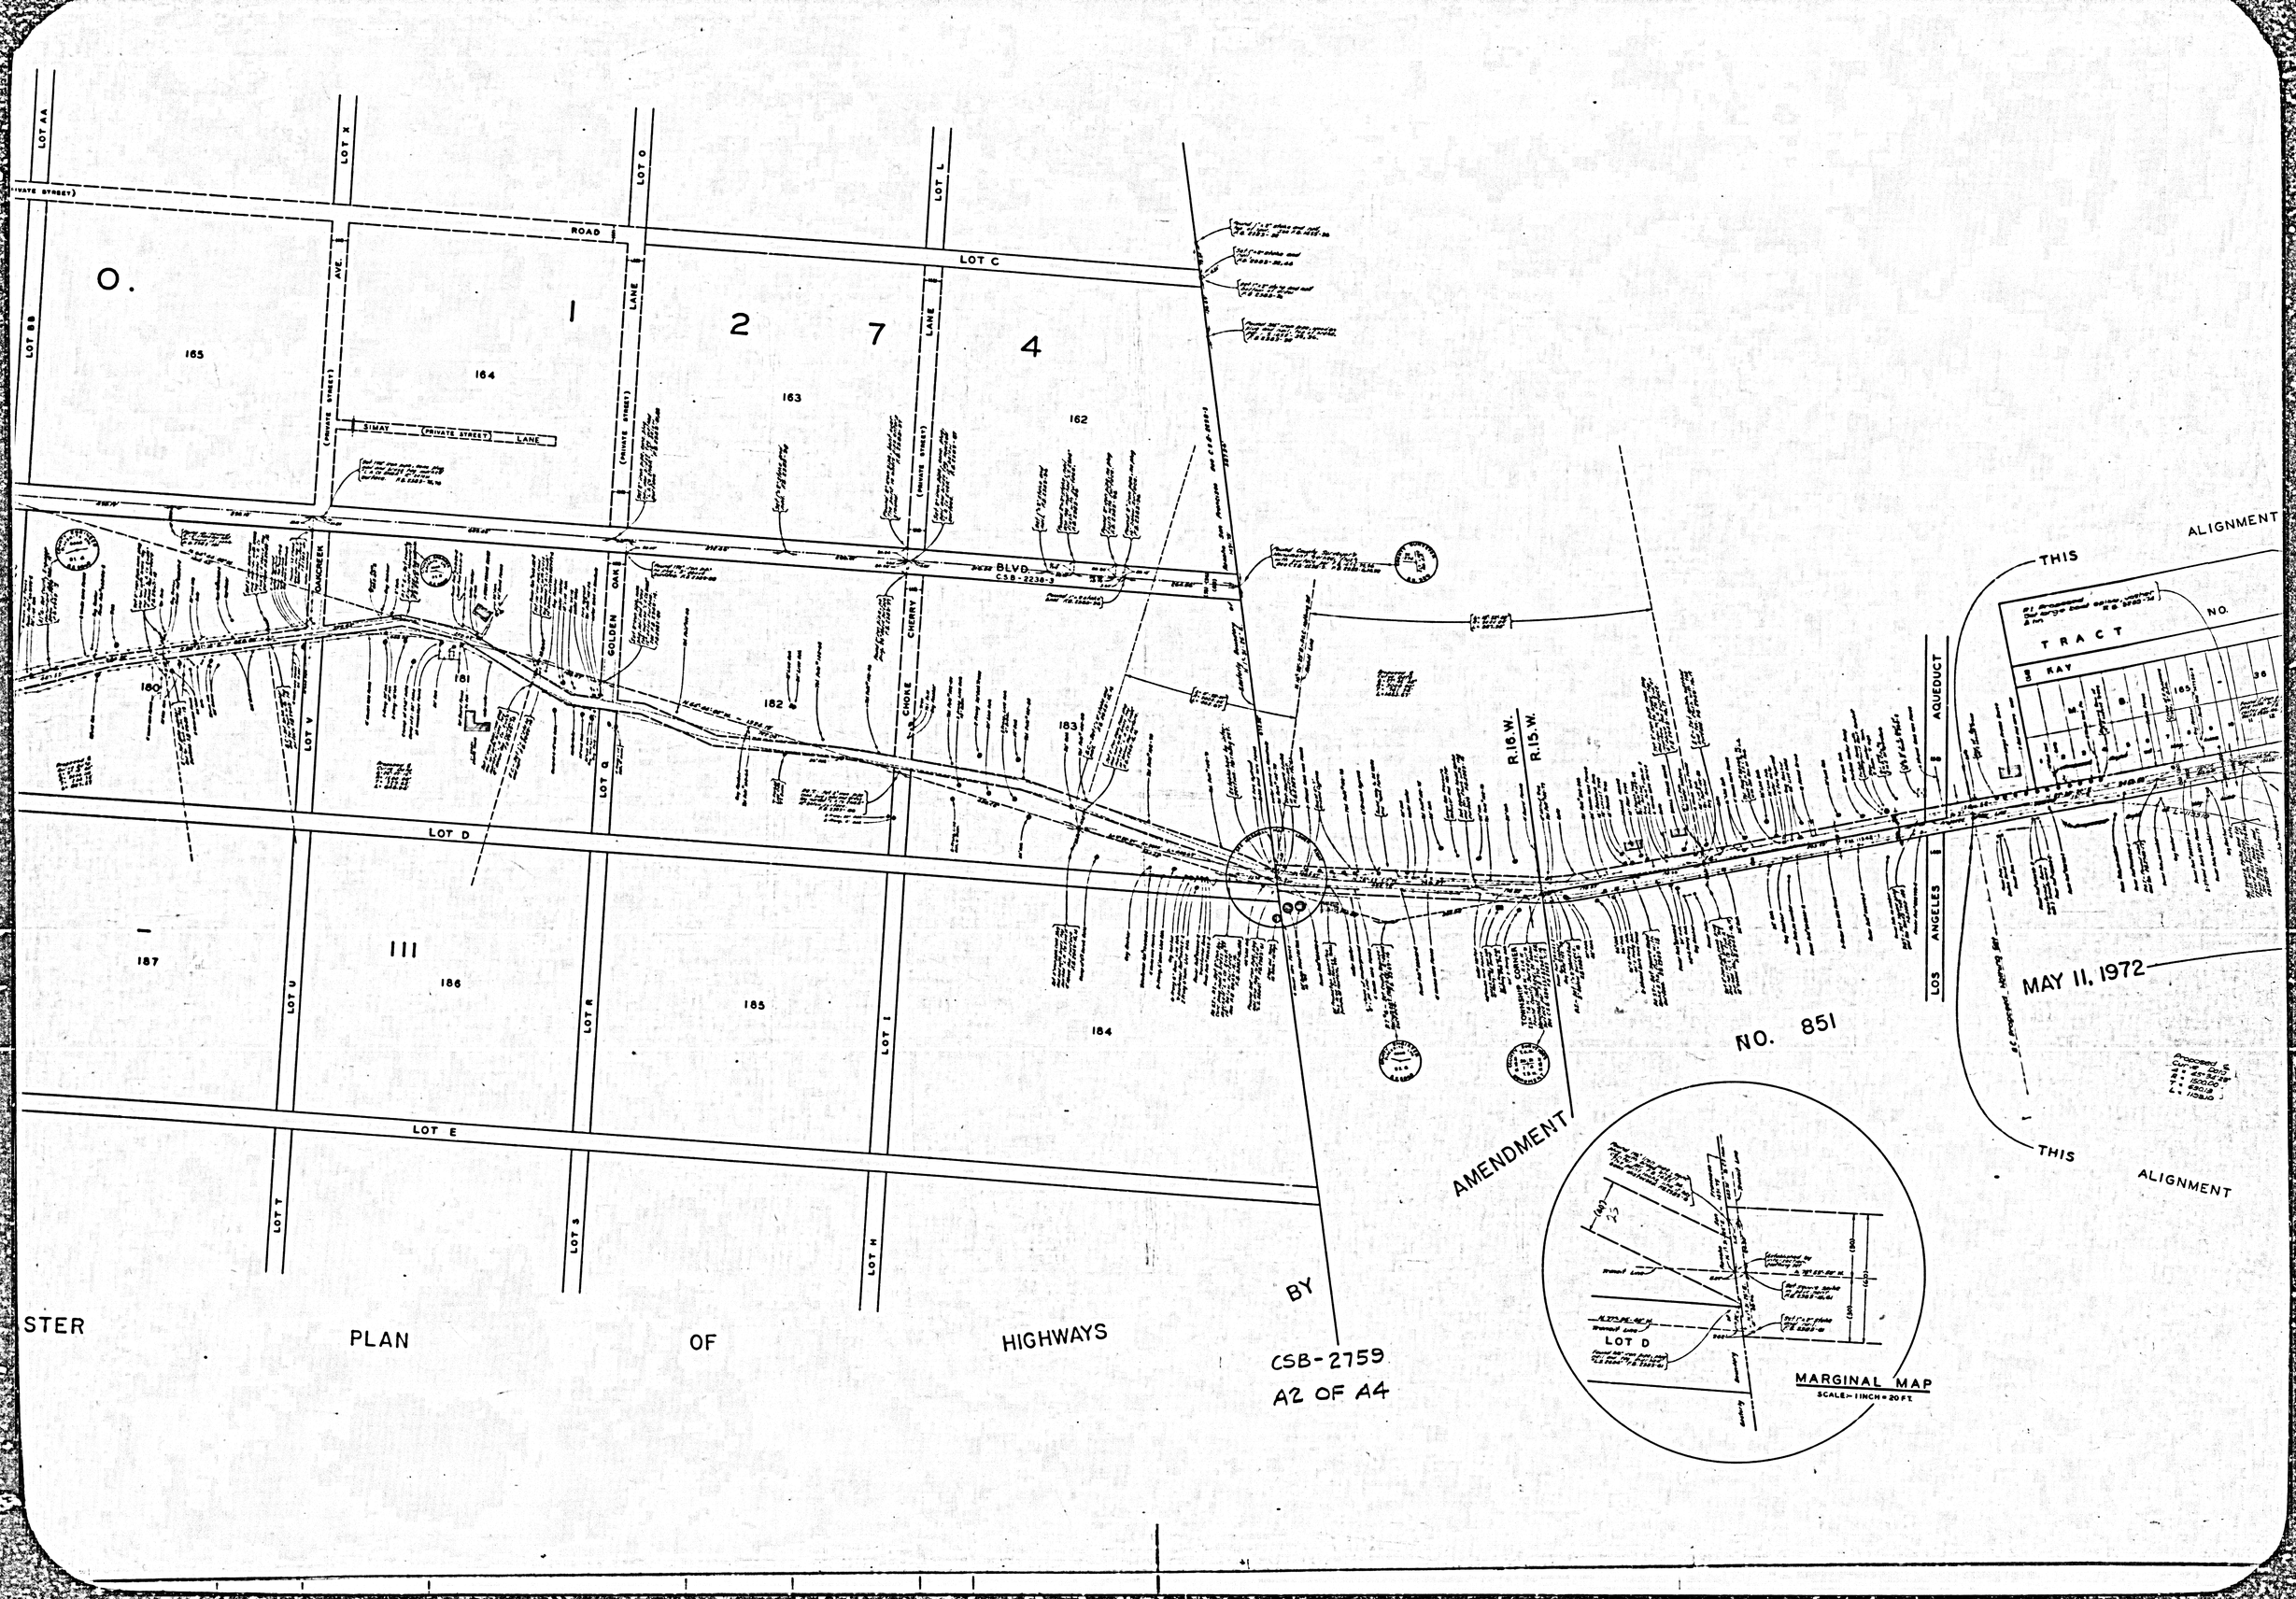

LOT AA
LOT X
LOT O
LOT L
LOT BB
LOT C
LOT D
LOT E
LOT V
LOT U
LOT T
LOT Q
LOT R
LOT S
LOT I
LOT H
ROAD
AVE.
LANE
SIMAY (PRIVATE STREET) LANE
(PRIVATE STREET)
OAKCREEK
GOLDEN OAK
CHERRY
CHOKE
BLVD.
CSB-2238-3
0.
1
2
7
4
165
164
163
162
180
181
182
183
187
186
185
184
111
R.16.W.
R.15.W.
LOS ANGELES AQUEDUCT
THIS ALIGNMENT
TRACT
NO.
KAY
MAY 11, 1972
NO. 851
AMENDMENT
THIS ALIGNMENT
STER PLAN OF HIGHWAYS BY
CSB-2759
A2 OF A4
LOT D
MARGINAL MAP
SCALE:- 1 INCH = 20 FT.

T R A C T N O.

LOT C
LOT C
LOT C
ORCHARD (PRIVATE STREET)
HACIENDA (PRIVATE STREET)
DRIVE
PLACERITOS
MEADVIEW (PRIVATE STREET)
LOT RX
LOT YY
LOT ZZ
LOT QQ
LOT RR
LOT PP
LOT II
LOT JJ
LOT AA
LOT BB
LOT CC
LOT DD
LOT EE
LOT FF
LOT GG
LOT HH
LOT X
LOT V
LOT U
LOT T
AVE.
ST.
DR.
ADEN
OAKCREEK
STMAY
1967
(PVT. R)
OR 2115 P. 477
OR 2095 P. 276
M.
B.
-
-

171 170 169 168 167 166 165
174 175 176 177 178 179 180
193 192 191 190 189 188 187
110
18

ENGINEER DECEMBER, 1967

THIS ALIGNMENT REMOVED FROM MASTER PLAN

CSB-2759
A3 OF A4

COUNTY SURVEYORS MAP NO. B-5758

CSB-2759
A4 OF A4

COUNTY SURVEYORS MAP NO. B-5758