SECTION 7

T. 6 N., R. 10 W.

SECTION 18

T. 6 N., R. 10 W.

R. 11 W.

R. 10

R. S. 75-25

AVENUE O

30TH STREET EAST

SECTION CORNER
Found County Surveyor's monument marked ... C.S. 8733, C.S. 8738. R.S. 2609-42

SECTION CORNER
Found County Surveyor's monument marked ... C.S. 8733, C.S. 8738. R.S. 2609-42

SECTION CORNER
Found County Surveyor's monument marked ... C.S. 8733A. R.S. 2609-41

SECTION CORNER
Found County Surveyor's monument marked ... C.S. 8733, C.S. 8738. R.S. 2609-44.

SECTION CORNER
Found County Surveyor's monument marked ... C.S. 8733, C.S. 8738. R.S. 2609

O.R. D1655-997

O.R. D1858-269

O.R. D2098-525

O.R. D2679-978

O.R. D1649-606

N89°06'55"E 2666.57

N89°06'45"E 5296.48
2662.03

Section Line

Proposed Right of Way Line

Section Line & Proposed Center Line

CSB-2763-9
A1 OF A4

COUNTY OF LOS ANGELES
MAP OF
AVENUE O
FROM
SAN BERNARDINO COUNTY LINE
TO
30TH STREET EAST

COUNTY SURVEYORS MAP NO. B-2763
SHEET NO. 9 OF 10 SHEETS
SCALE:- 1 INCH = 100 FT.

JOB NUMBER 0075 85

JOHN A. LAMBIE - COUNTY ENGINEER
SURVEYED - JUNE 1960 - JANUARY 1961

SURVEYED ON REQUEST OF THE REGIONAL PLANNING COMMISSION UNDER SEC. 79, ORD. 4099, BY LETTER DATED MAY 20 1961 AND BY BOARD ORDER DATED DEC. 11, 1951.

BEARINGS ARE BASED ON THE BEARING OF THE NORTHERLY LINE OF SECTION 17, T-6-N, R-11-W. SHOWN AS N89°55'35"E ON C.S.B-2315

F.B. 2609 - 5 - 256

FIELD WORK BY ..... J.S. COATES
OFFICE WORK BY ..... T. M. PALMER
G. H. BOYER
CHECKED BY ..... W. D. WAGNER

Monumentation revised on Ave. N-8 and Ave. O at 70th Street East by S.S. 2/17/68

SECTION 12

T. 6 N., R. 11 W.

SECTION 13

T. 6 N., R. 11 W.,

TRACT NO. 2

M. B. 106 — 22

57 58 59 60 61 62 63 64

AVENUE

STREET

75TH STREET

77TH STREET

BOTH STREET

EAST

N-6

CENTER OF SECTION
Found County Surveyor's monument
P.B. 1854-116.
P.B. 2609-32.

Set boat spike, washer & tin by projection to road grade per "TRACT NO. 8507, M.B. 105-22." P.B. 2609-38.

Set boat spike, washer and tin P.B. 2609-38.

Established by projection between 77th Street East and 80th Street East per "Tract No. 8747, M.B. 08-22." Nothing Set.

Set boat spike, washer and tin P.B. 2609-38.

Found 6" iron pipe, tagged "L.S. 2648," flush with surface. P.B. 2609-40.

O.R. D 1941-22

SECTION CORNER
Found County Surveyor's monument
(reported 6" below surface, no ties)
P.B. 1854-101. P.B. 2609-40.

O.R. D 1859-1

Set 5" iron pipe, with plug, tack, and brass tag "RCE 20455" flush with surface in concrete monument box, as shown on "TRACT NO. 8507, M.B. 1041-28." P.B. 2609-41.

O.R. D 1848-906

Set 5" iron pipe, with plug, flush with surface in concrete monument box, as shown on "TRACT NO. 8747, M.B. 1041-28." P.B. 2609-41.

Established by projection between 77th Street East and 80th Street East, 1 foot, no easterly set. Nothing set.

O.R. D 2801-197

O.R. D 1848-906

O.R. D 2349-15

O.R. D 1841-29


PORTION OF S.E. ¼, SEC. 12, T. 6 N., R. 11 W.

O.R. D 1878-220
O.R. D 1878-222
O.R. D 1878-224
O.R. D 1878-226
O.R. D 1878-228
O.R. D 1878-230

CSB-2763-9
A2 OF A4

E C T I O N 11

T. 6 N. R. 11 W.

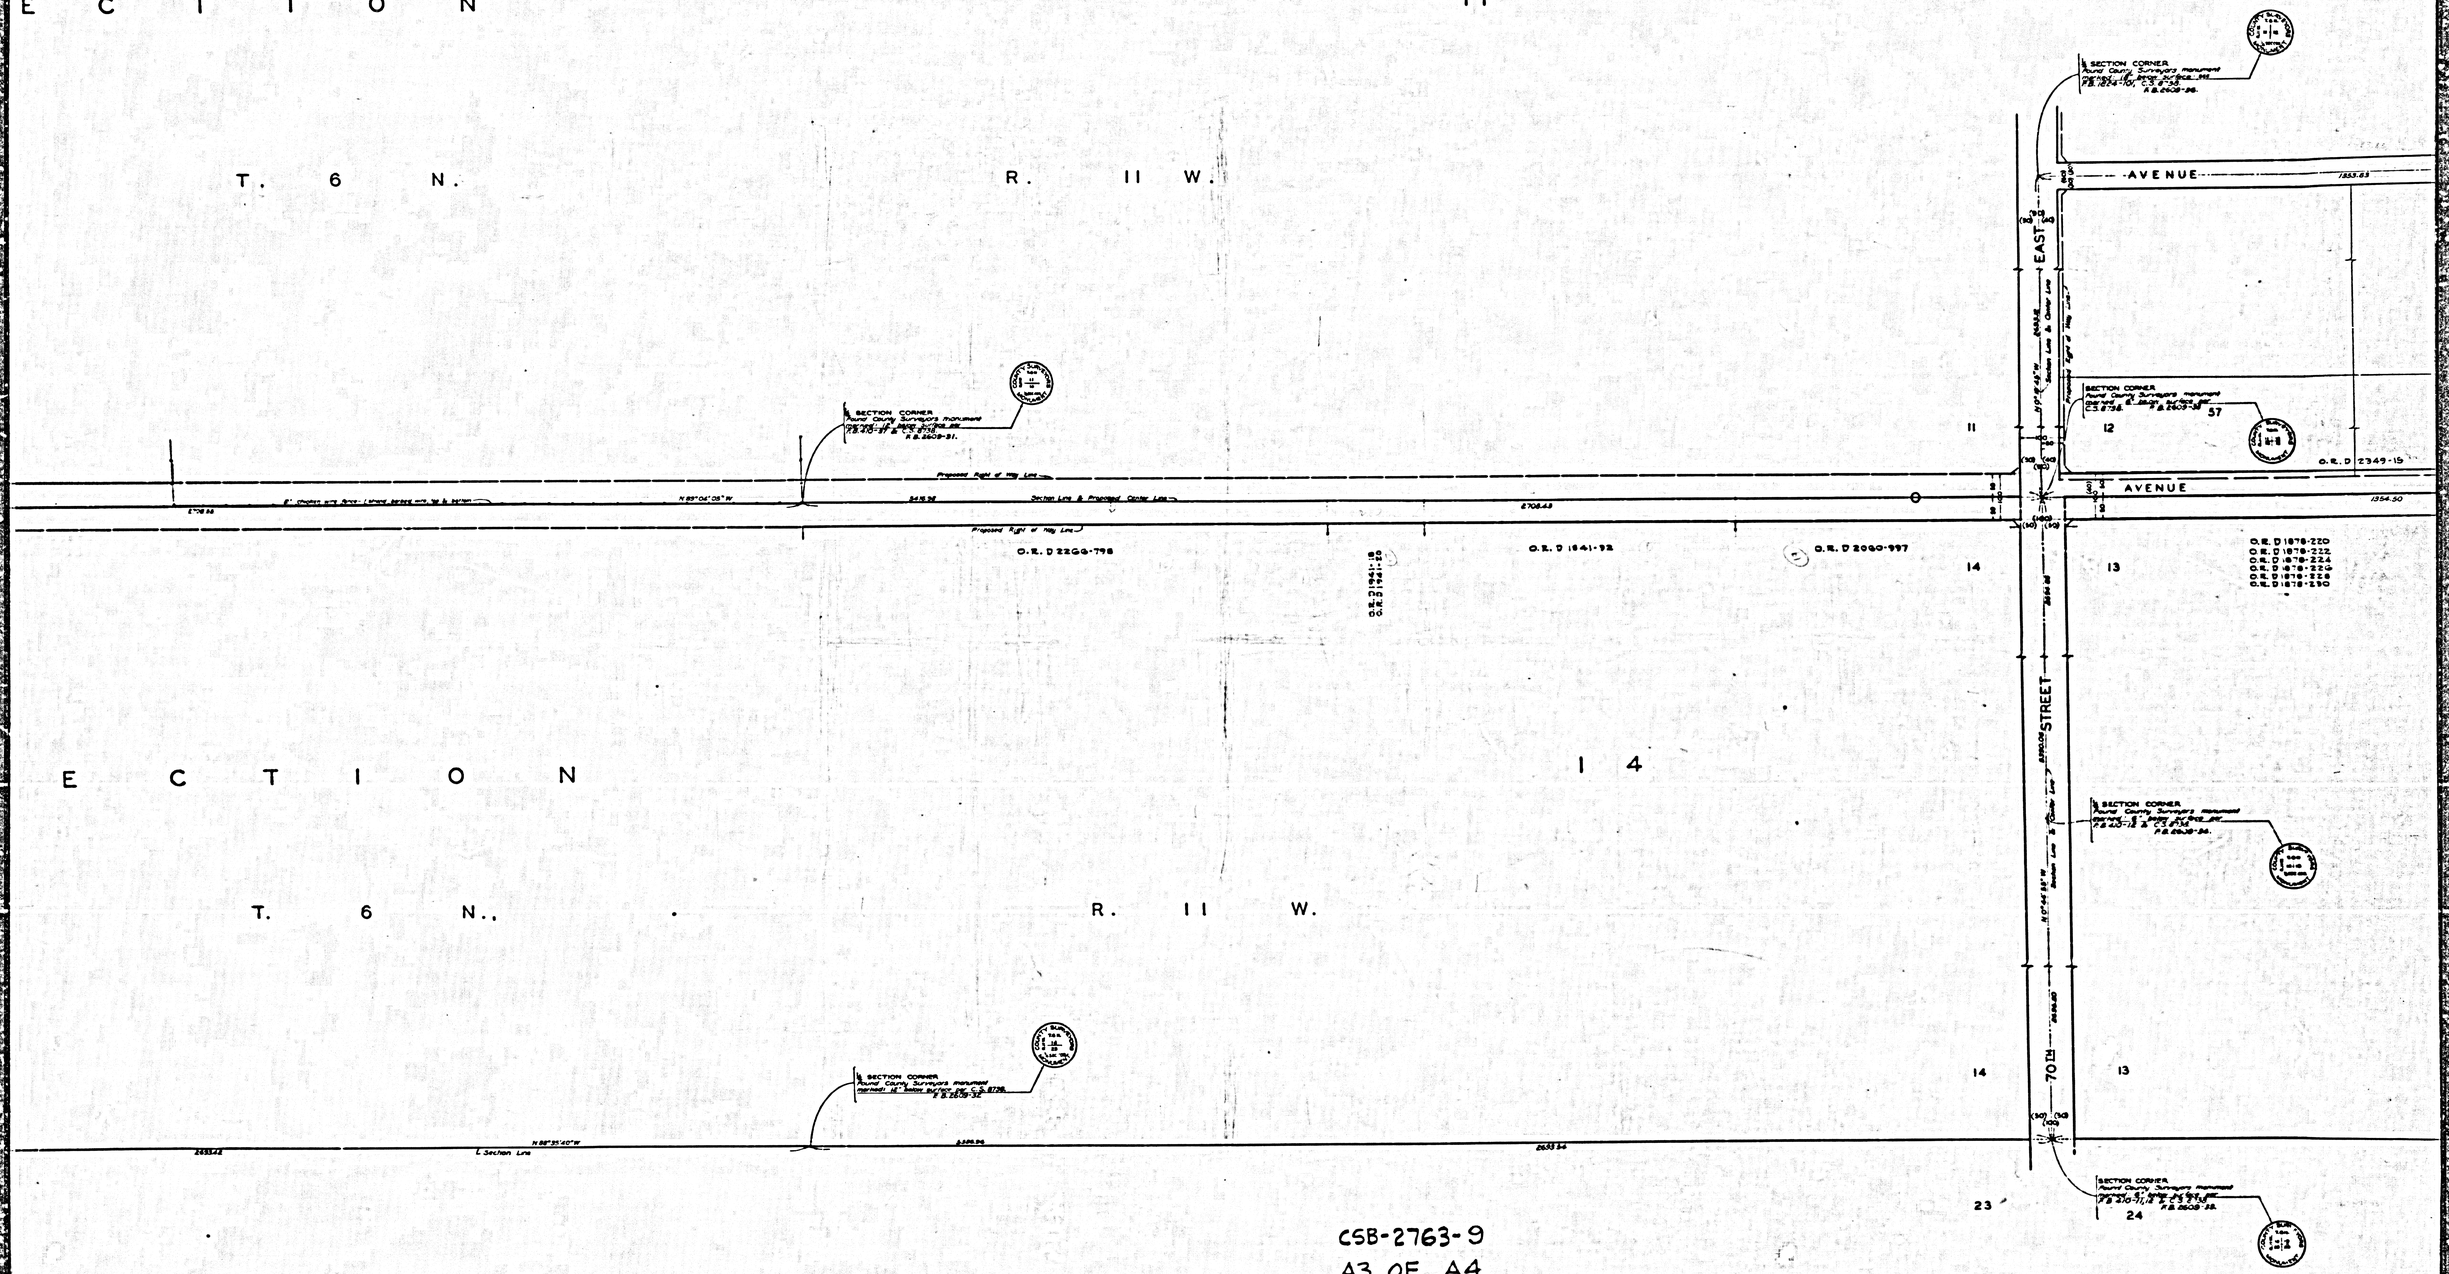

E C T I O N 14

T. 6 N., R. 11 W.

CSB-2763-9
A3 OF A4

SECTION 10


T. 6 N., R. 11 W.

SECTION 10

SECTION 15

T. 6 N., R. 11 W.

SECTION 15

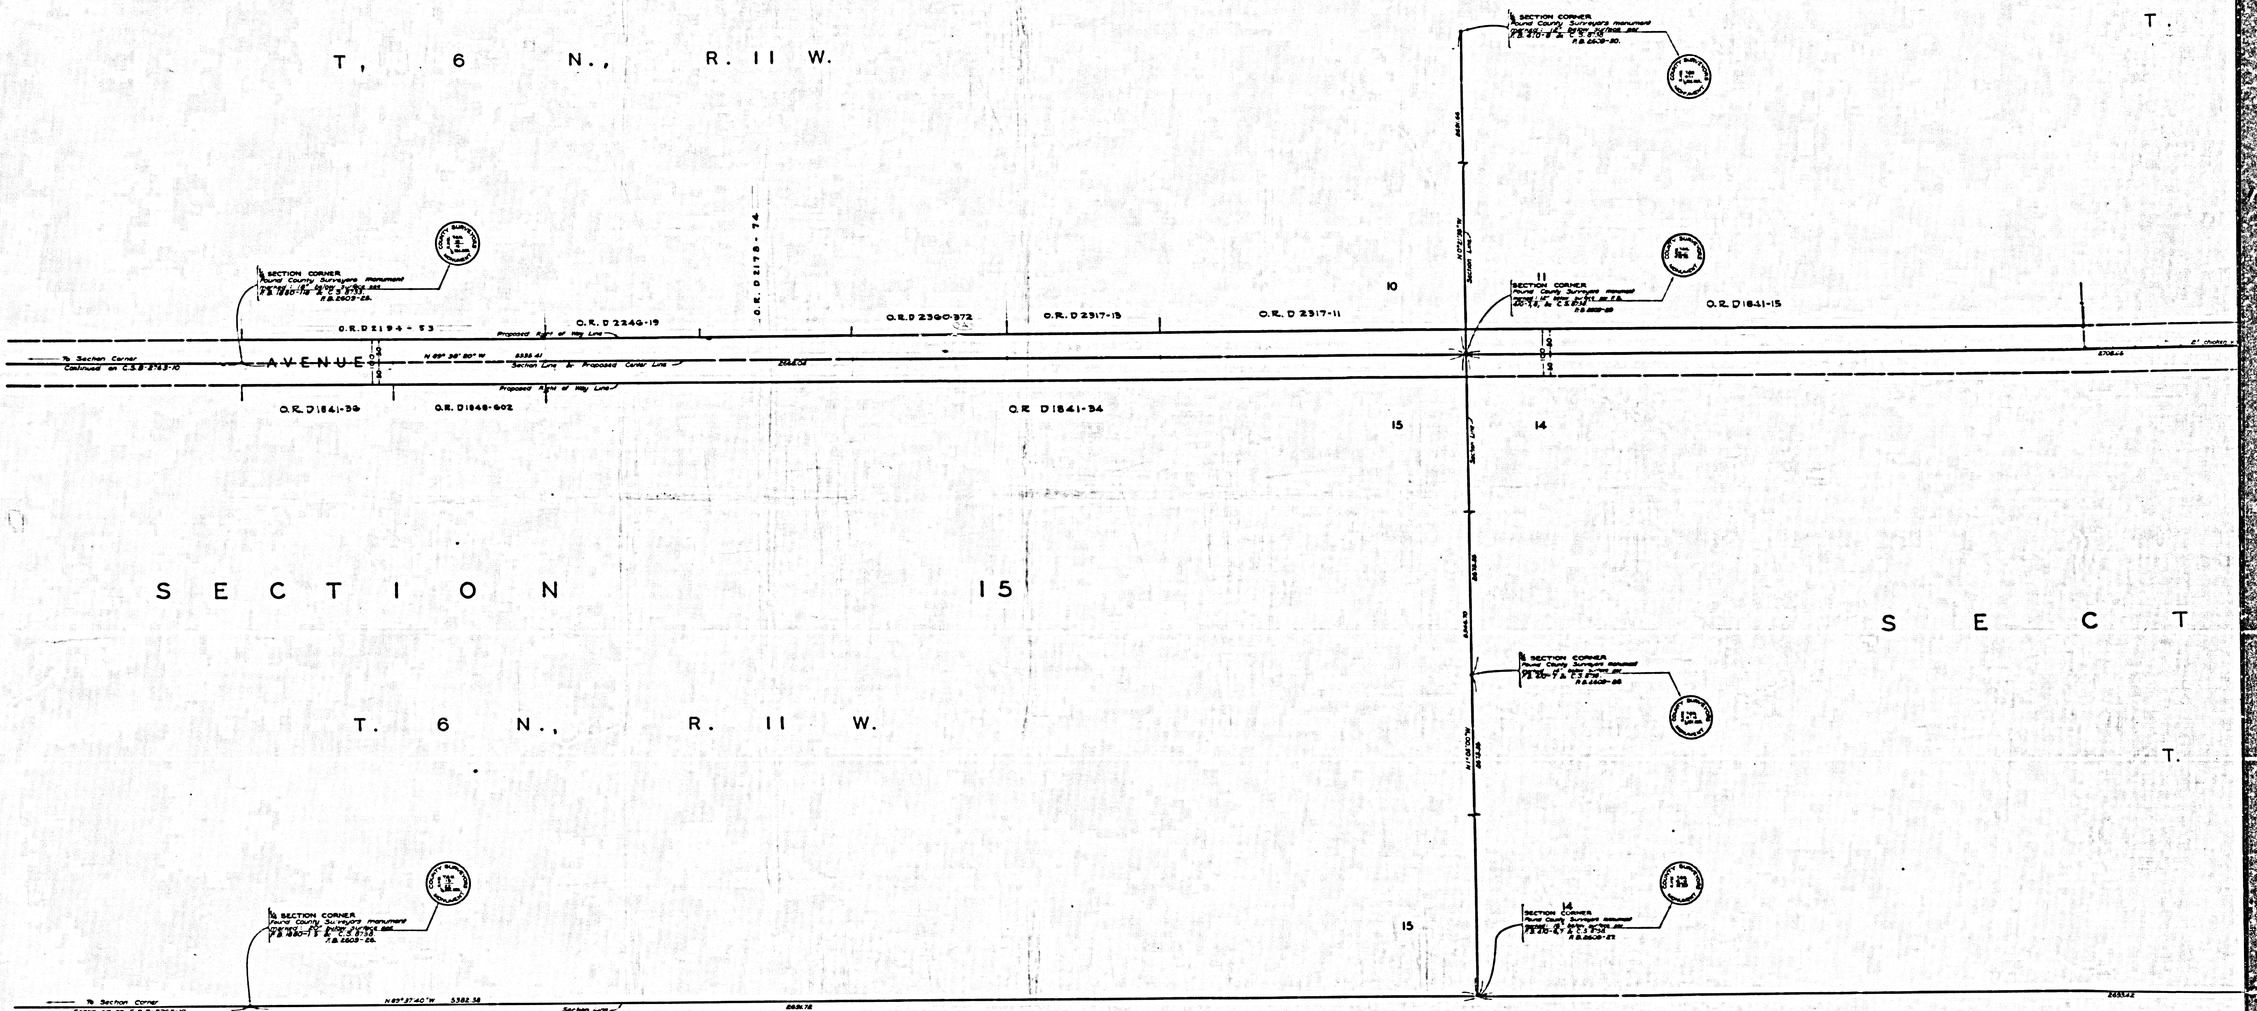

CSB-2763-9
A4 OF A4