


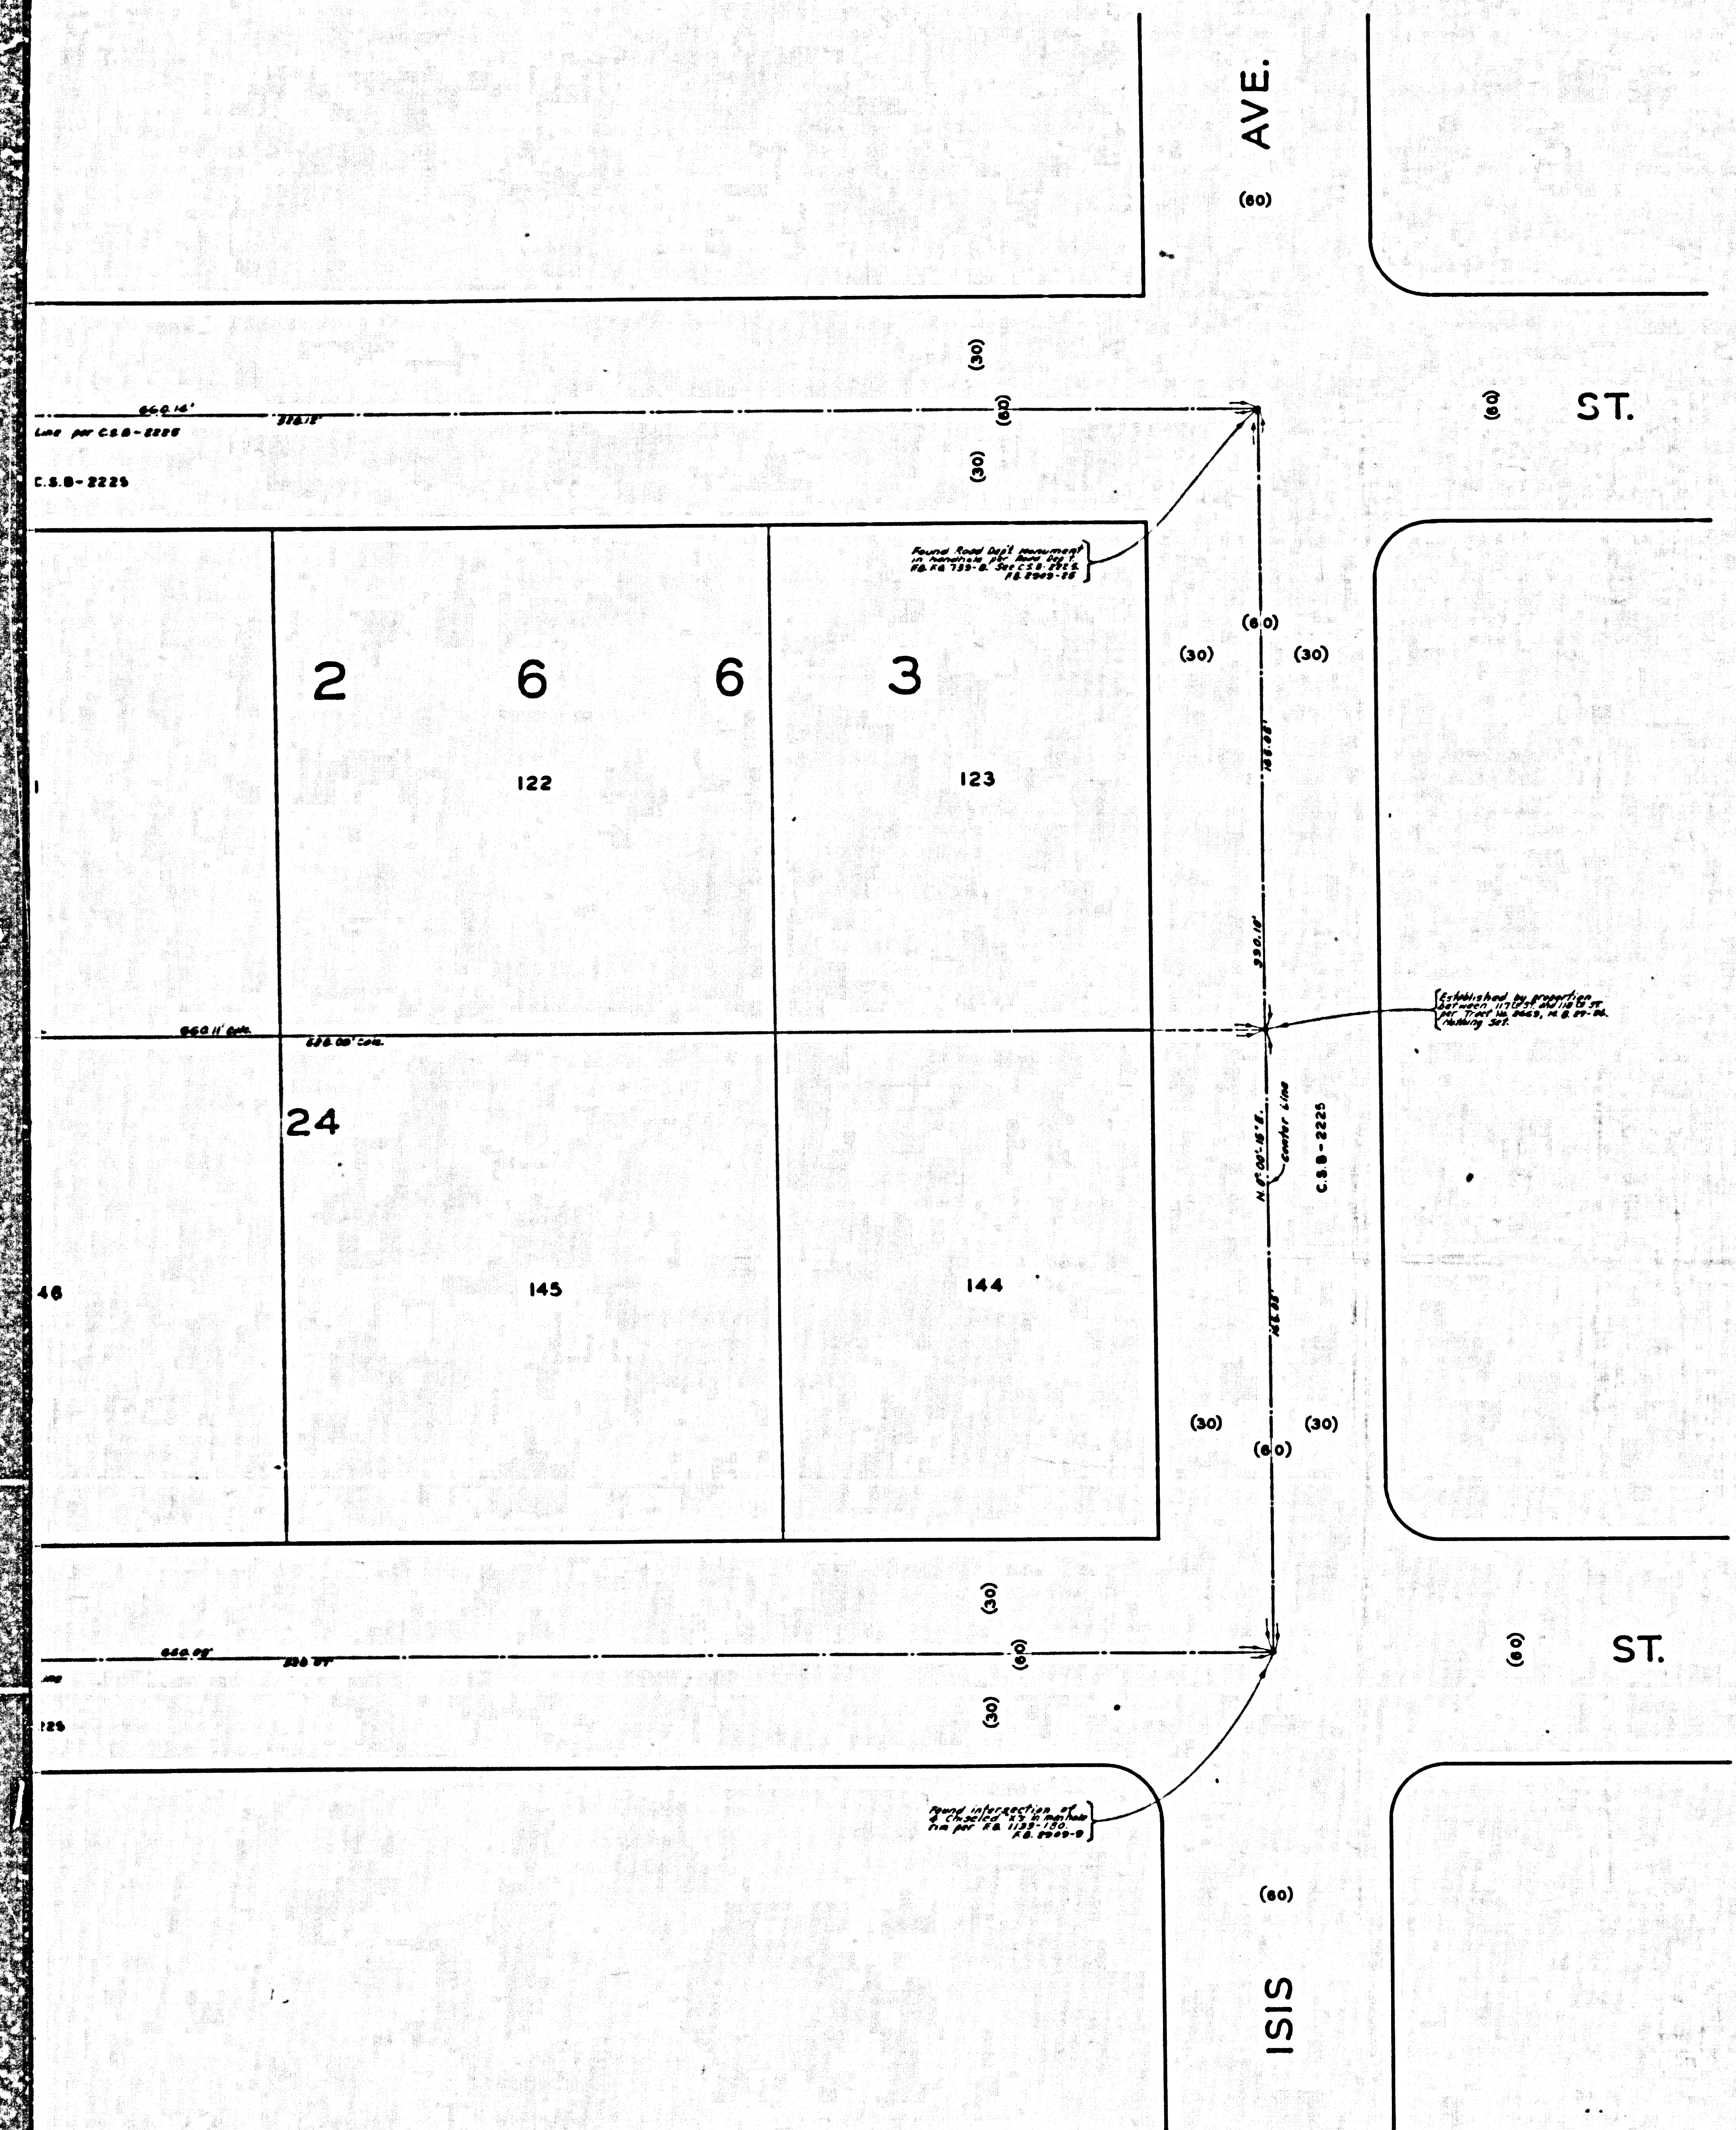

COUNTY OF LOS ANGELES
MAP OF
WATERWORKS DISTRICT NO. 22
WELL NO. 8 AND PUMP SITE
BEING A PORTION OF LOT 148
TRACT NO. 2663 : M.B. 27-24
COUNTY SURVEYORS MAP NO. B-2767
SCALE-1 INCH = 20 FT.

JOB NUMBER 5222 91
JOHN A. LAMBIE - COUNTY ENGINEER
SURVEYED APRIL 1981
SURVEYED ON REQUEST OF THE COUNTY
ENGINEER UNDER SEC. 79, ORD. 4098
BY LETTER DATED APRIL 19, 1981
BEARINGS ARE BASED ON THE BEARING OF
JUDAH AVENUE PER C.S.B.-2225
F.B. 2909-S-25
FIELD WORK BY.....P.E. BROOKS
OFFICE WORK BY.....G.D. BAILEY
CHECKED BY.....J. AJA

CSB-2767
A1 OF A2

