
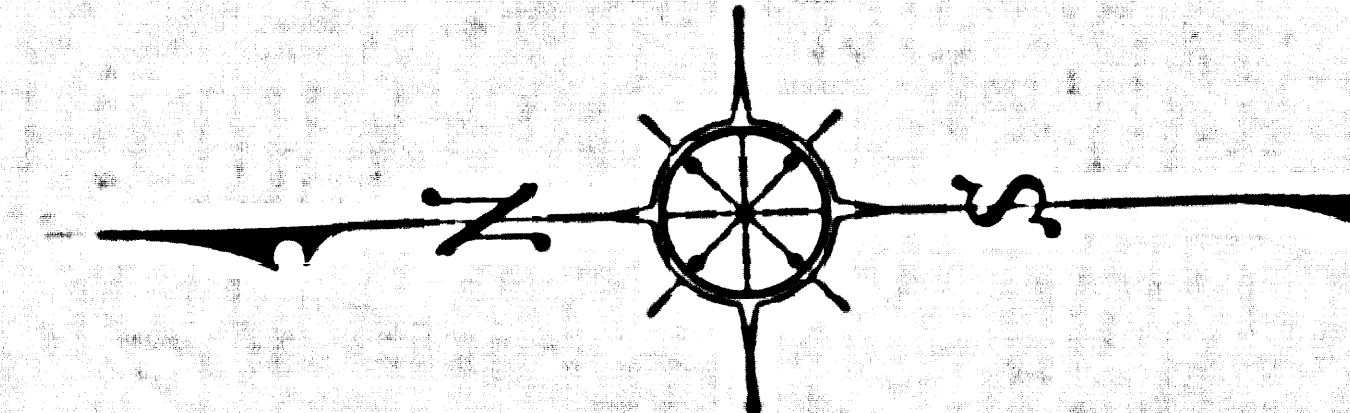


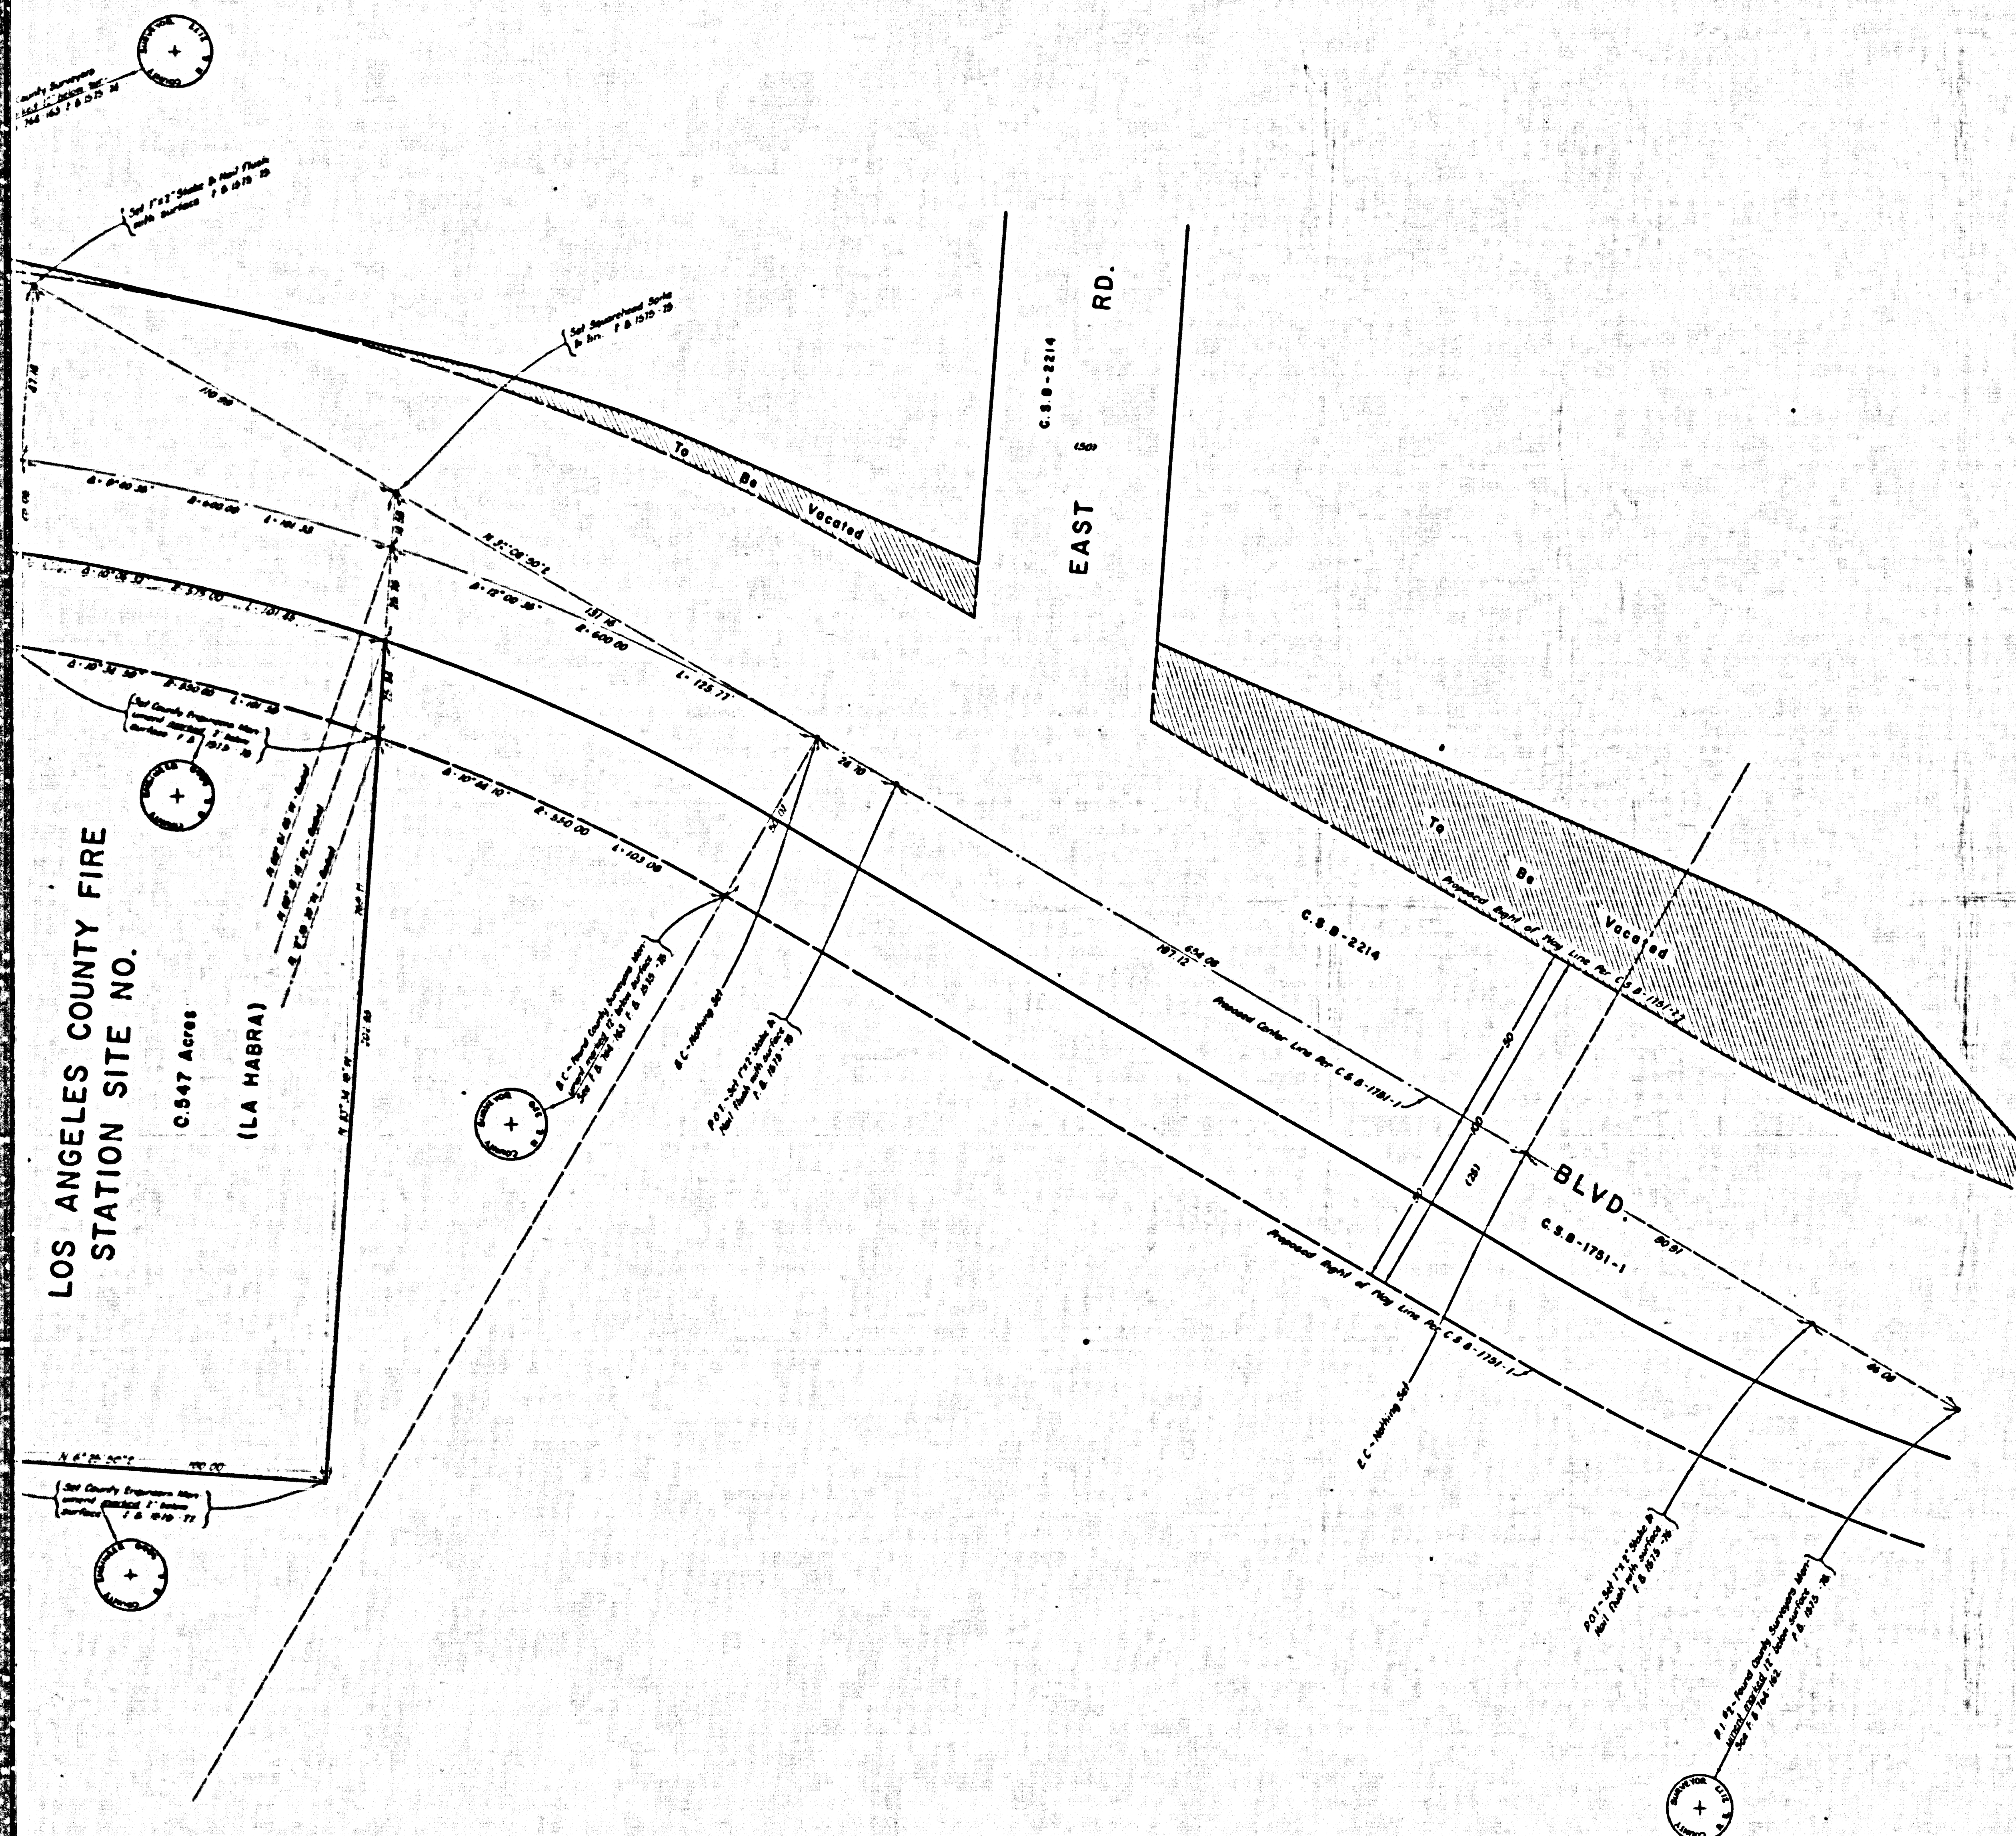

COUNTY OF LOS ANGELES
 MAP OF
**LOS ANGELES COUNTY
 FIRE STATION SITE
 NO.**
LA HABRA AREA
 BEING A PORTION OF LOT 89, REGION
 46, DIVISION 185, O.M. 2-32 IN THE
 RANCHO LA HABRA PAT. 1-275-276.
 COUNTY SURVEYORS MAP NO. B-2768
 SCALE - 1 INCH = 20 FT.

JOB NUMBER 0771.13
 JOHN A. LAMBIE - COUNTY ENGINEER
 SURVEYED AUGUST, 1961
 SURVEYED ON REQUEST OF THE DIRECTOR OF
 REAL ESTATE MANAGEMENT UNDER SEC. 79,
 ORD. 4099, BY LETTER DATED JUNE 13, 1961.
 BEARINGS ARE BASED ON THE BEARING OF
 HACIENDA BLVD. PER C.S.B.-1751-1.
 F.B. 1575-71-79
 FIELD WORK BY.....L.L. BROWN
 OFFICE WORK BY.....M. HAMASU
 CHECKED BY.....J. AJA

FOR TOPOGRAPHY PRIOR TO CONSTRUCTION
 SEE C.S.B.-2214

CSB-2768
 A1 OF A2

