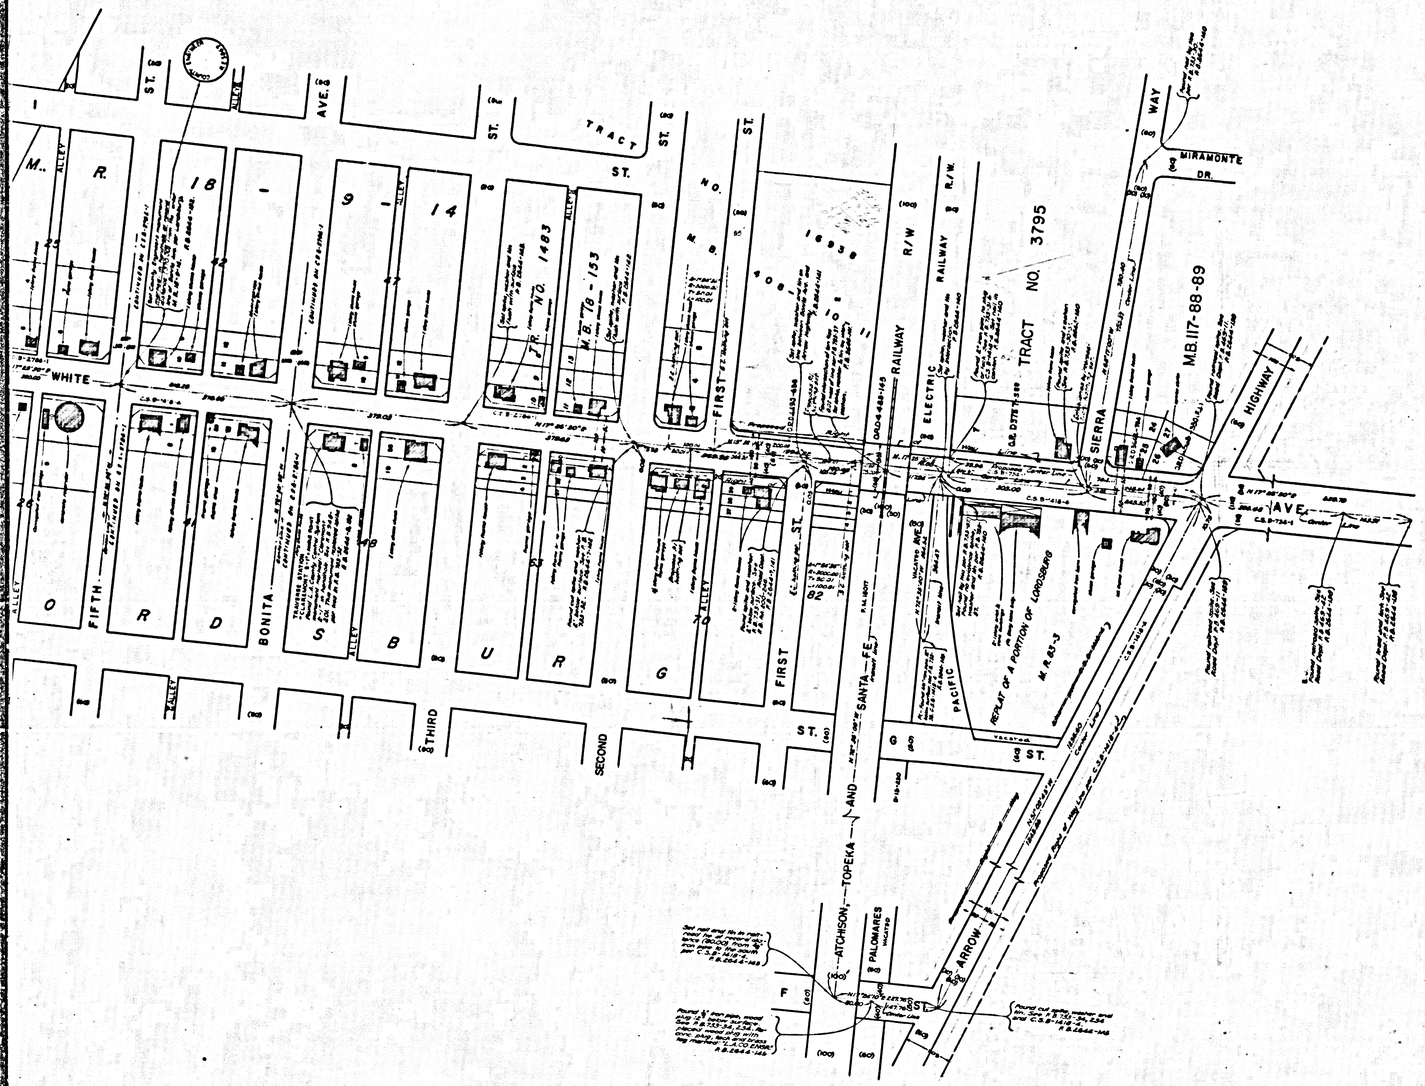


COUNTY OF LOS ANGELES

MAP OF

WHITE AVENUE

FROM

ARROW HIGHWAY

TO

BASE LINE ROAD

COUNTY SURVEYOR'S MAP NO. B-2786

SHEET NO. 2 OF 2 SHEET

SCALE- 1 INCH = 100 FT.

JOB NUMBER 0095.05

JOHN A. LAMBIE - COUNTY ENGINEER

SURVEYED APRIL, 1960; JUNE, 1962


SURVEYED ON REQUEST OF THE REGIONAL PLANNING COMMISSION UNDER SEC. 79, ORD. 4099 BY LETTER DATED MAR. 3, 1960 AND BY BOARD ORDER DATED DEC. 11, 1951

BEARINGS ARE BASED ON THE BEARING OF FOOTHILL BLVD AS SHOWN ON C.S.B-1775-1

F.B. 2644-3-192

FIELD WORK BY..... G. PORTER
OFFICE WORK BY..... G.H. BOYER
CHECKED BY..... W.D. WAGNER

CSB-2786-2
A1 OF A3

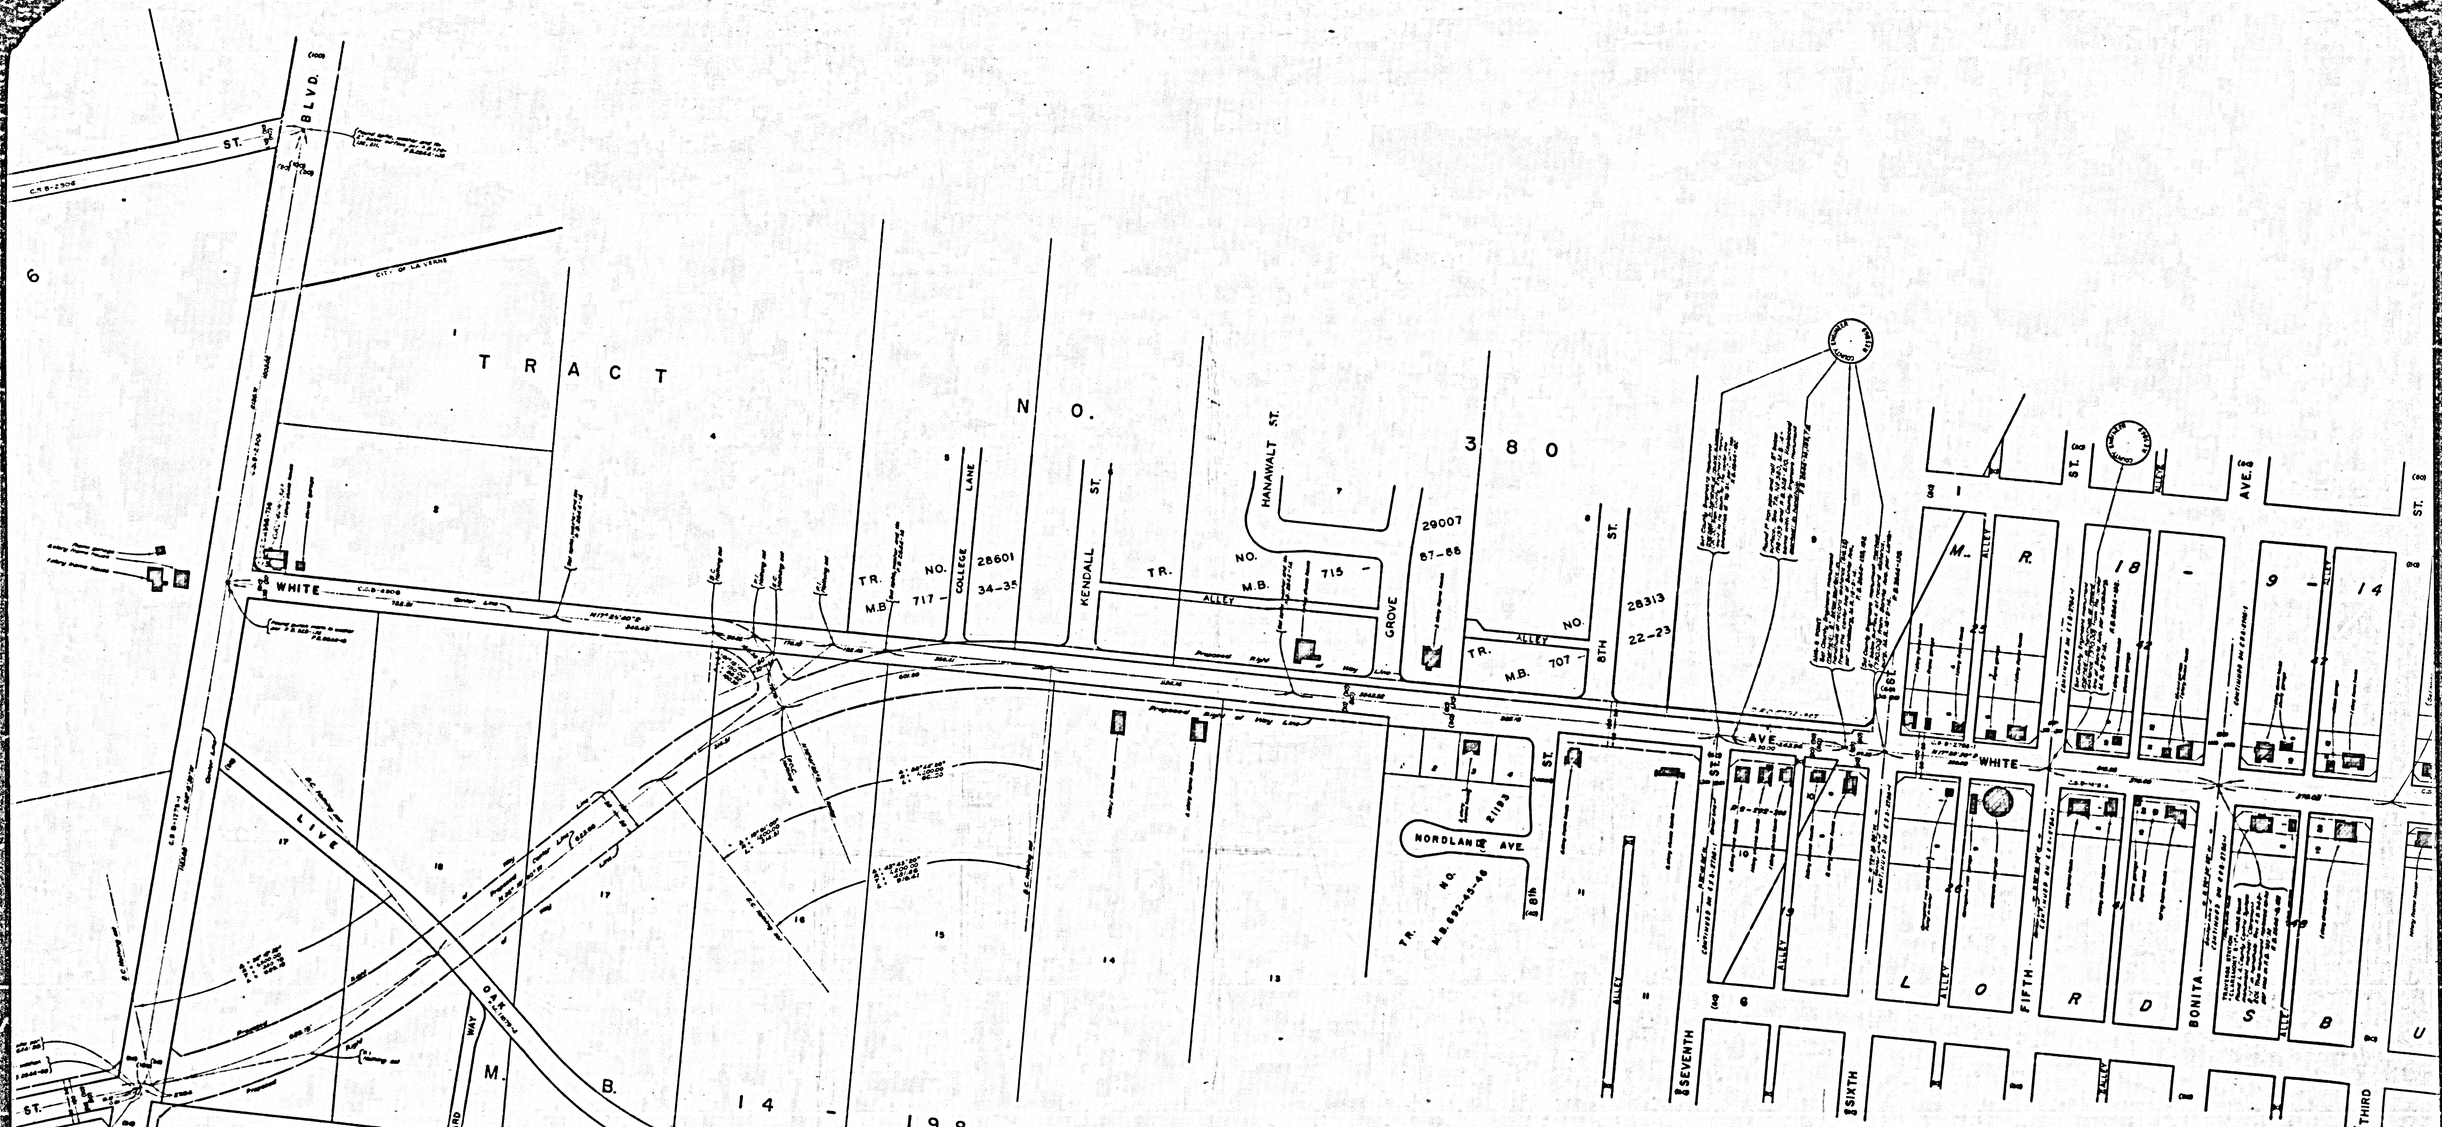

CSB-2786-2
A2 OF A3

CSB-2786-2
A3 OF A3