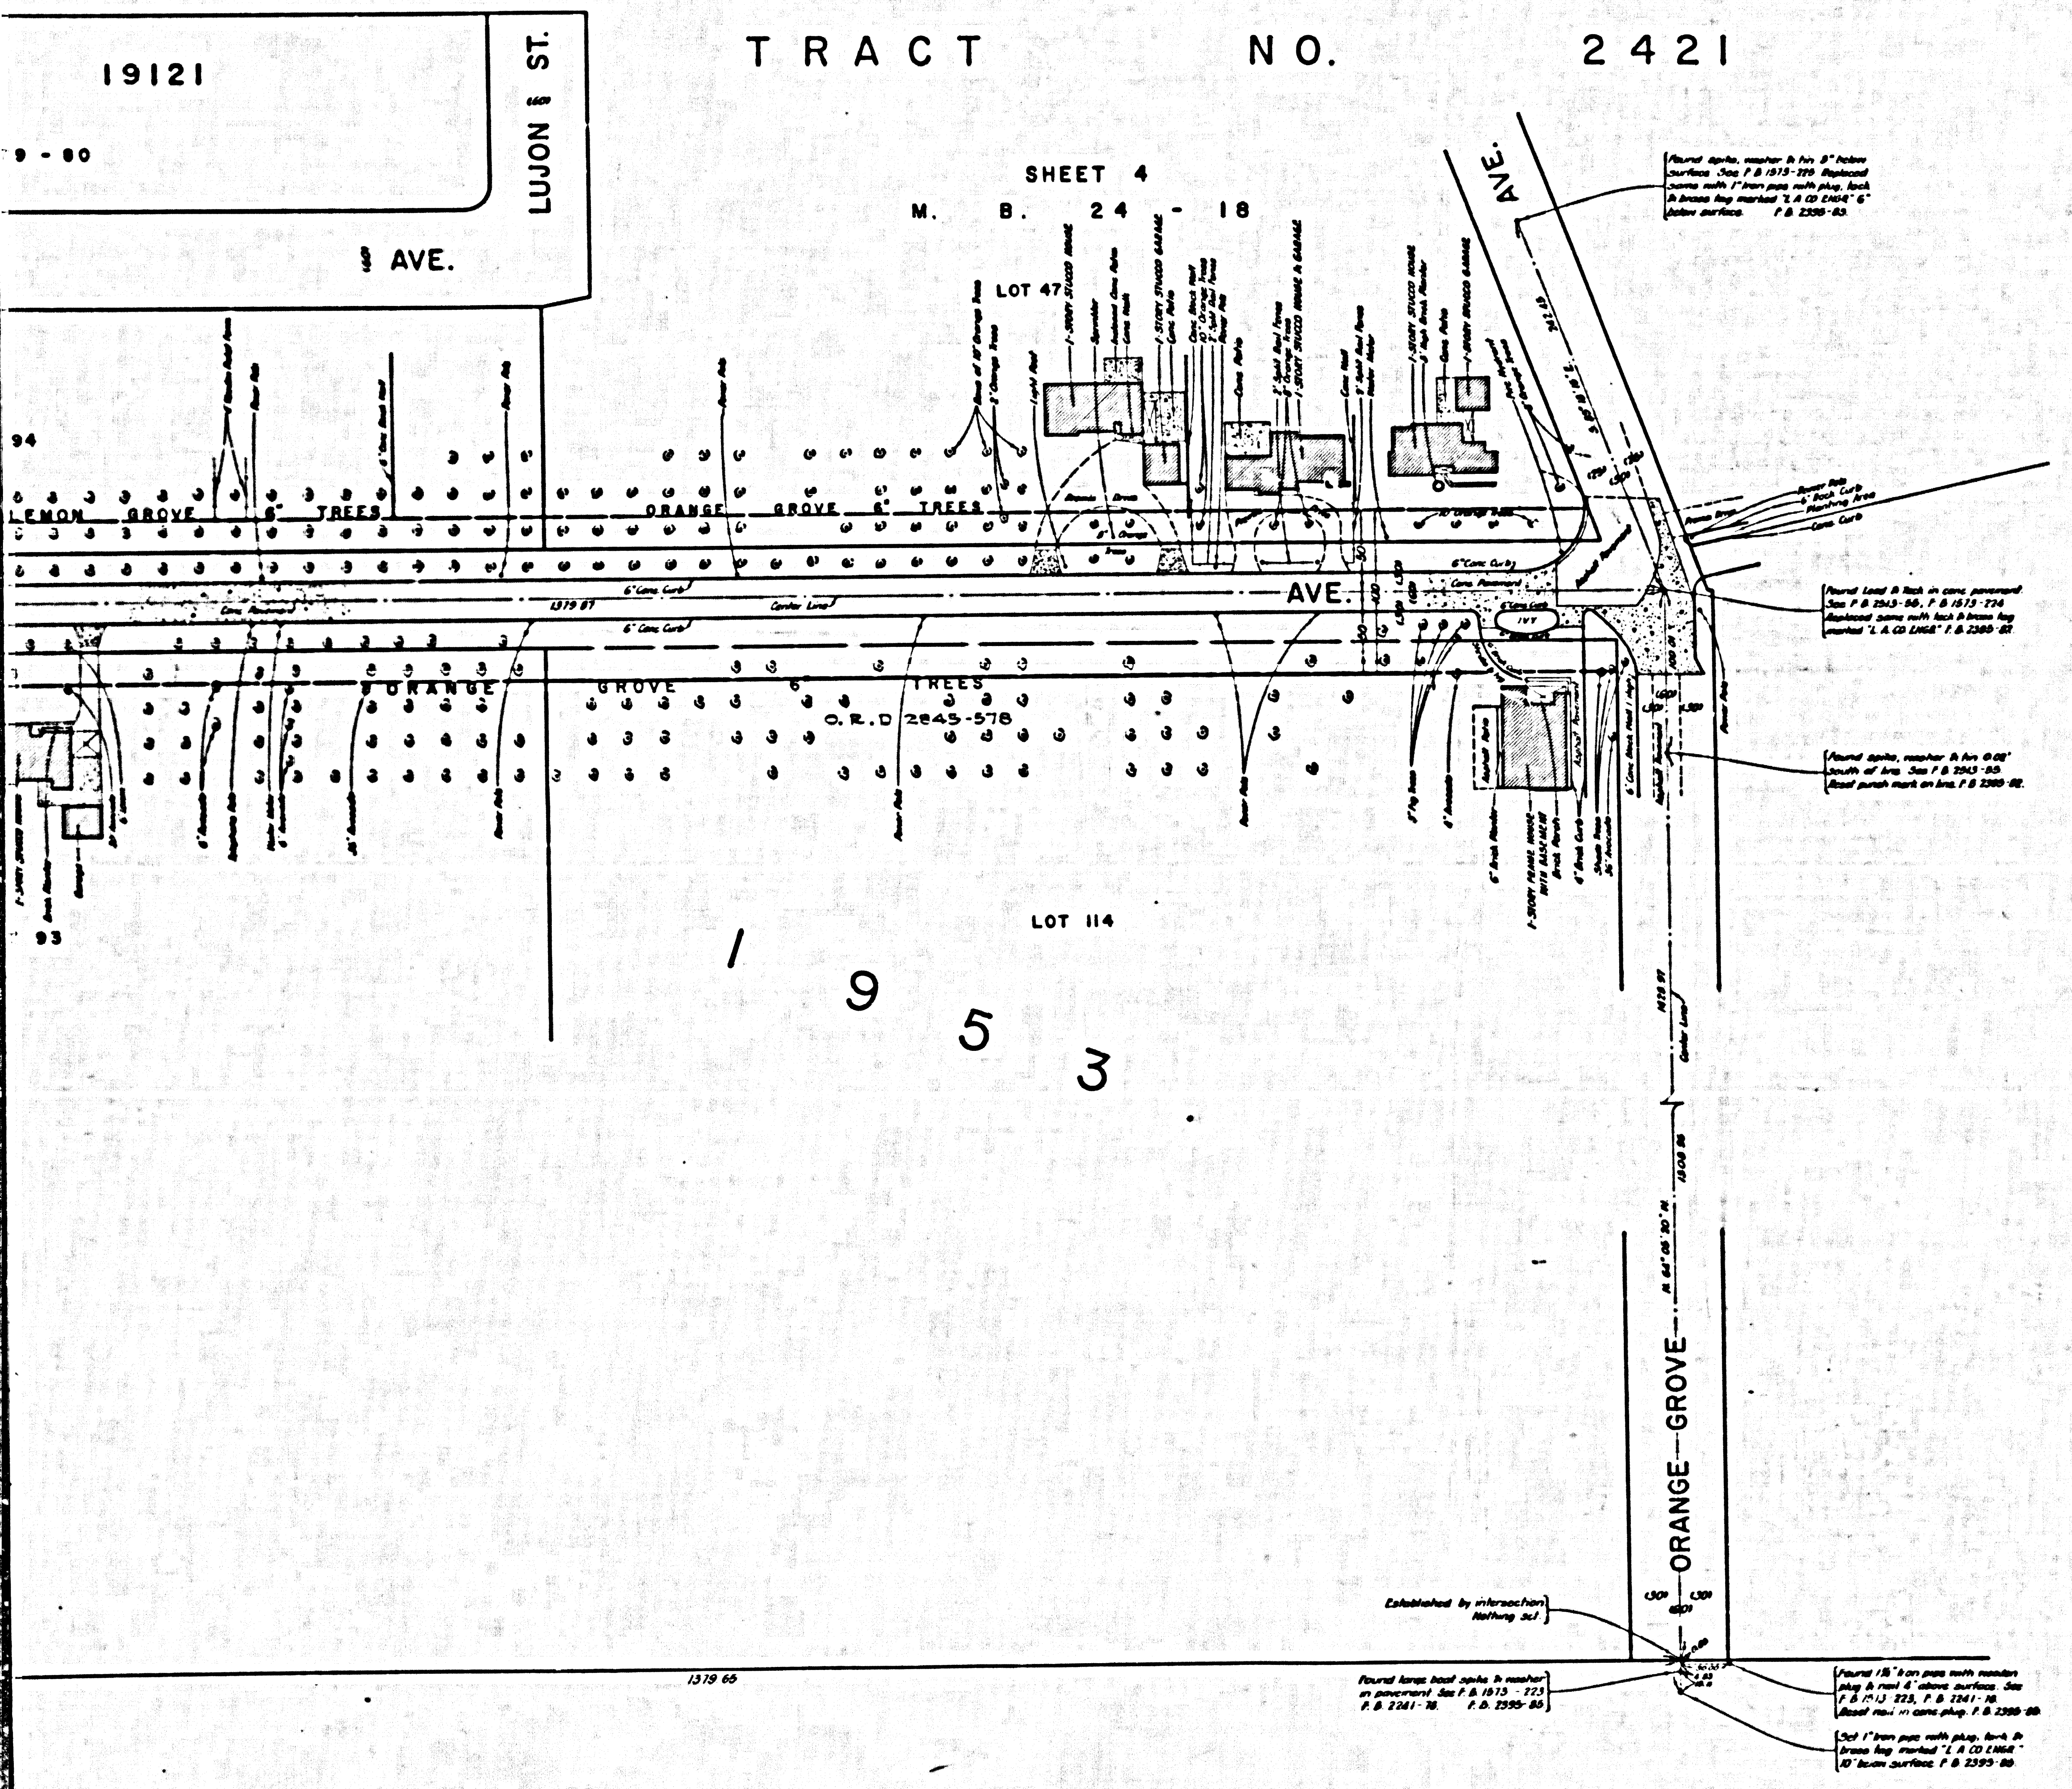

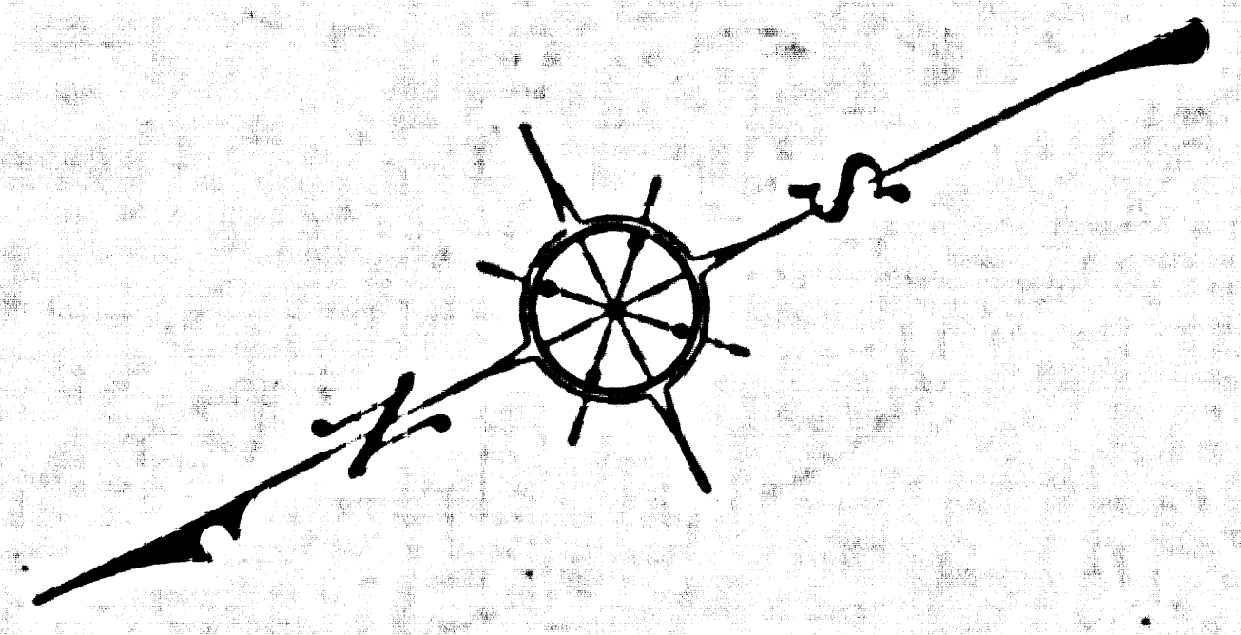

WS 37+38

COUNTY OF LOS ANGELES
MAP OF

# SUNSET AVENUE
FROM
ORANGE GROVE AVENUE
TO
SALT LAKE AVENUE

COUNTY SURVEYORS MAP NO. B-2791
SHEET NO. 1 OF 6 SHEETS
SCALE:- 1 INCH = 50 FT.

JOB NUMBER 0095.32

JOHN A. LAMBIE - COUNTY ENGINEER
SURVEYED SEPT. 1961 - APR. 1962

SURVEYED ON REQUEST OF THE REGIONAL PLANNING COMMISSION UNDER SEC. 79, ORD. 4099. BY LETTER DATED MAR. 21, 1961 AND BY BOARD ORDER DATED DEC. 11, 1951.

BEARINGS ARE BASED ON THE CALIFORNIA COORDINATE SYSTEM ZONE 7 PER SEC 8809 PUBLIC RESOURCES CODE. SEE C.S. 9423.

F. B. 2395 - 81 - 121 F. B. 2926 - 5 - 24

FIELD WORK BY..........D. E. HOLMES
OFFICE WORK BY...........M. HAMASU
CHECKED BY...........W. J. BRENNER
[illegible] ADDED JULY 1977 BY E.J.D

CSB-2791-1
A1 OF A4

CSB-2791-1
A2 OF A4

CSB-2791-1
A3 OF A4

COUNTY SURVEYORS MAP NO. B-2791
SHEET NO. 1 OF 6 SHEETS

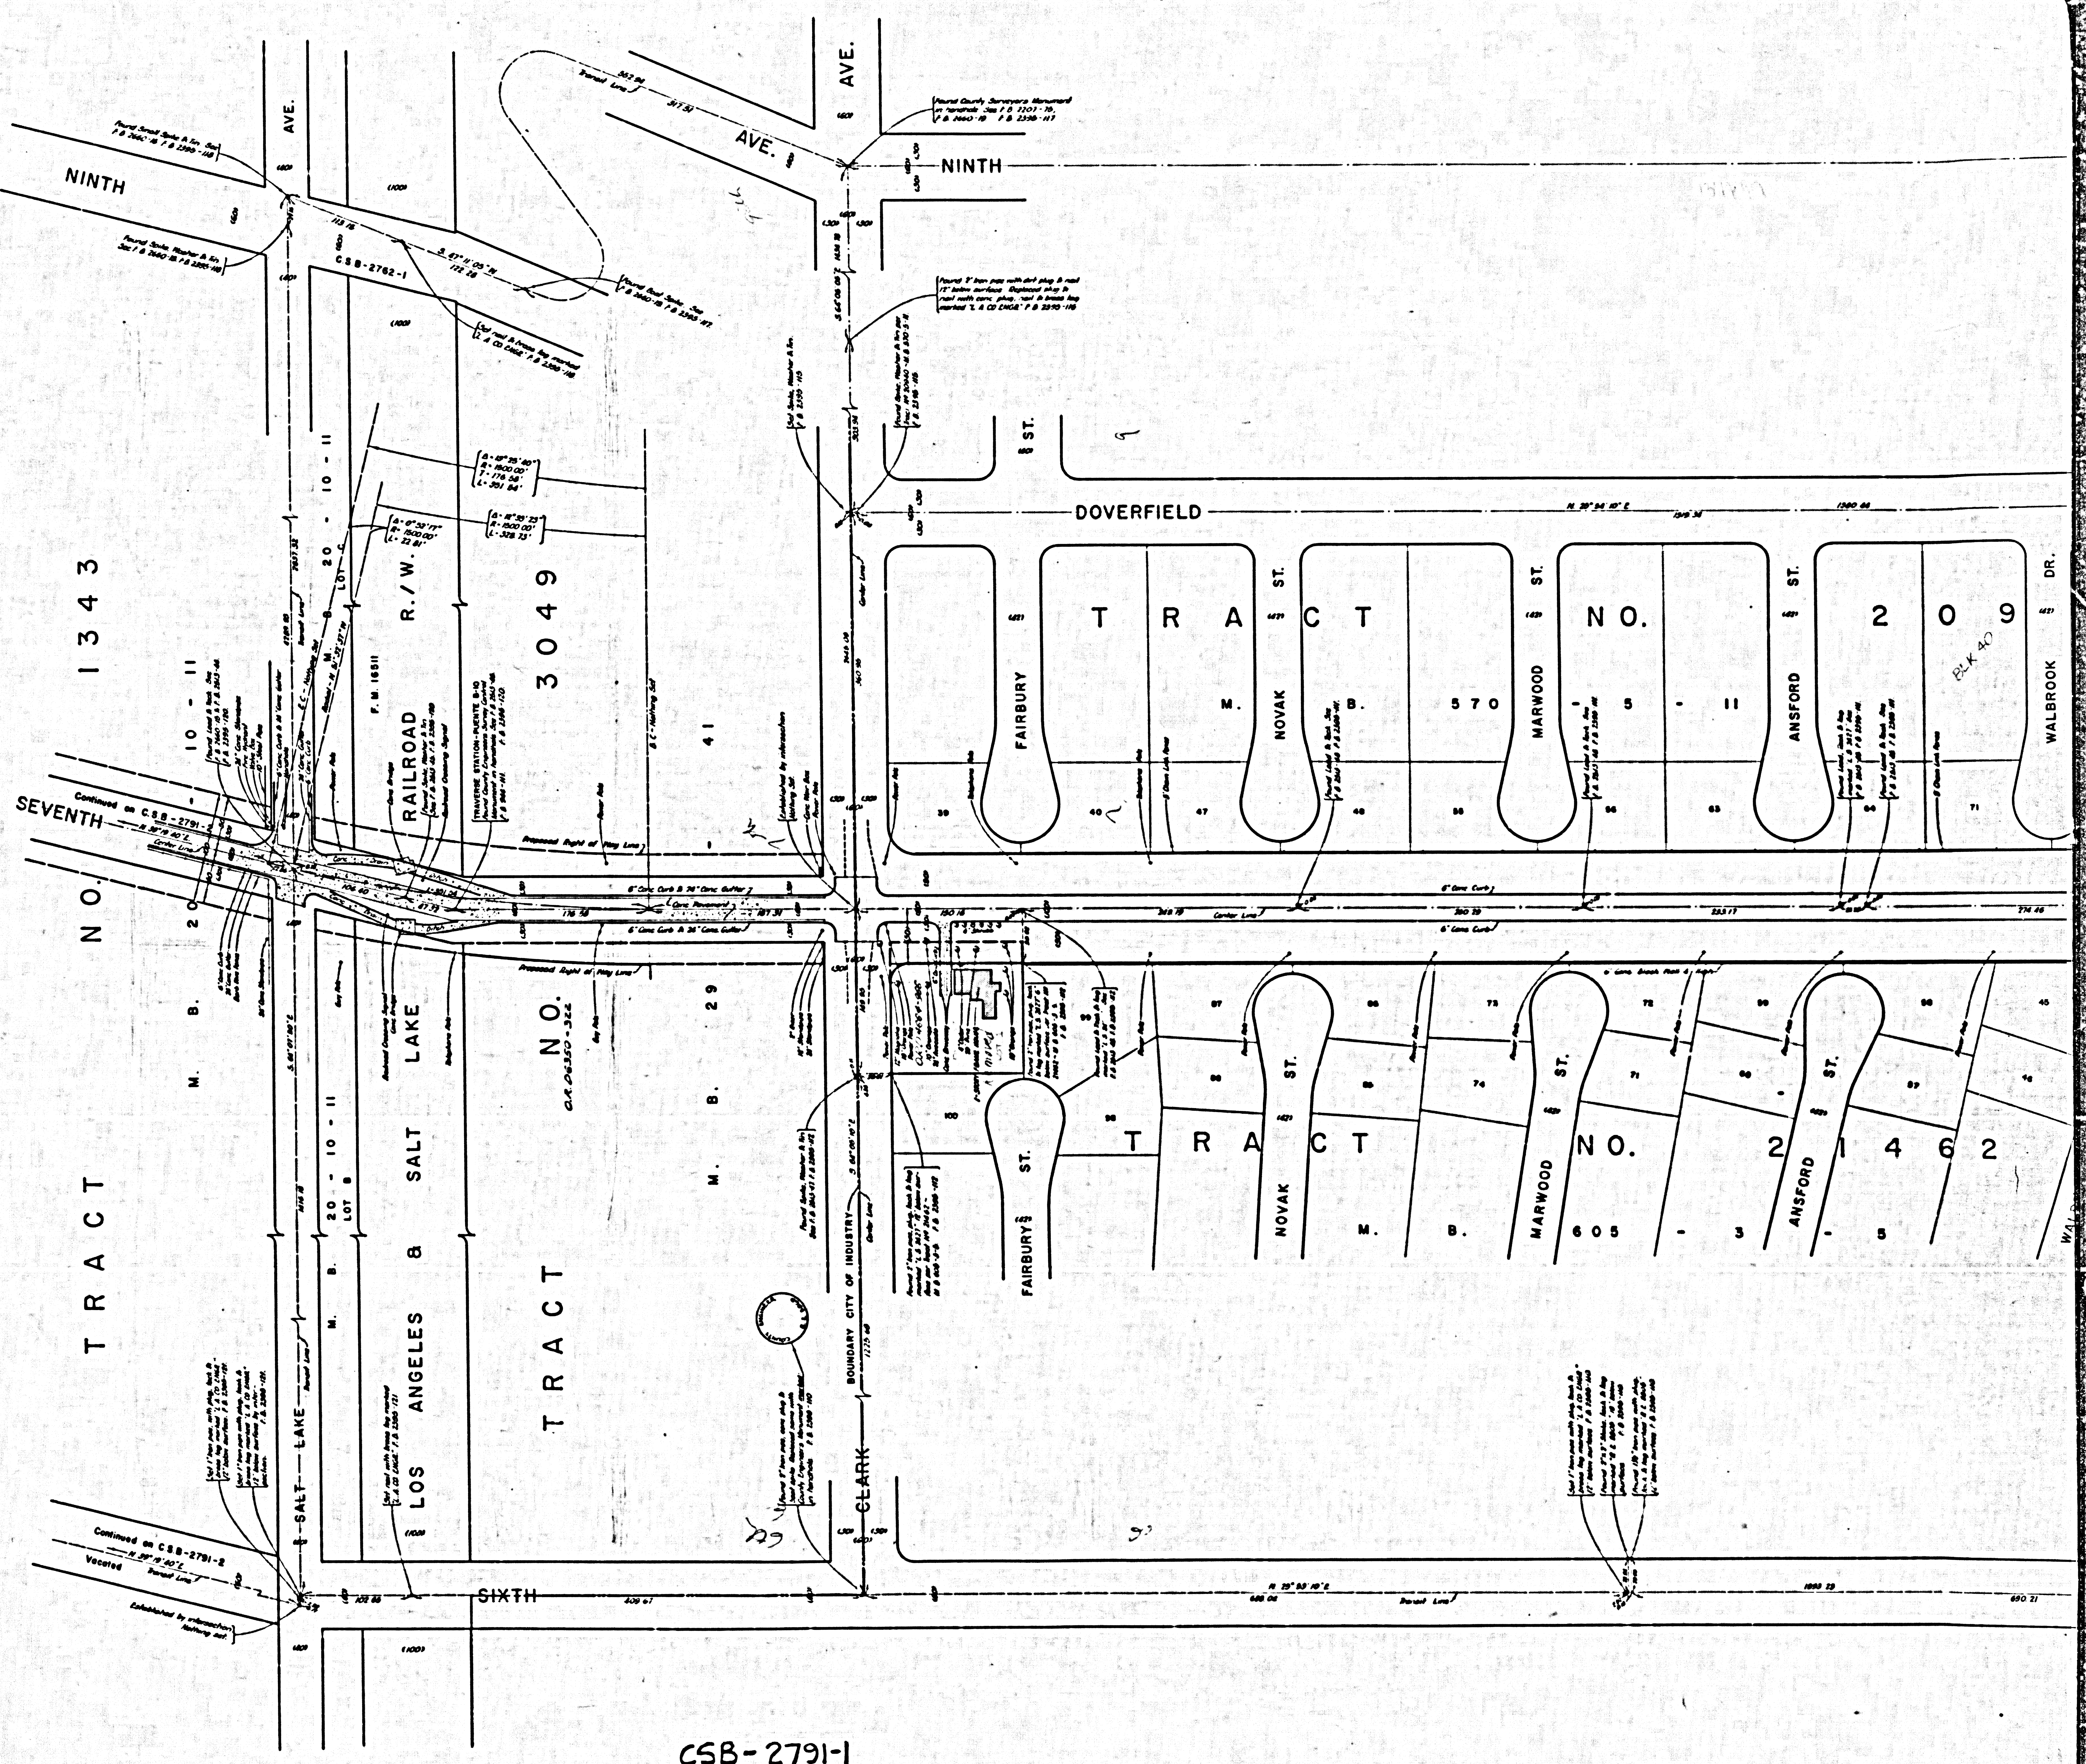
NINTH
AVE.
NINTH
AVE.
AVE.
Found Small Spike & Tin. Sac F.B. 2660-18 F.B. 2395-118
Found Spike, Washer & Tin Sac F.B. 2660-18 F.B. 2395-118
C.S.B-2762-1
113.16
S. 67° 11' 05" W
122.28
Set nail & brass tag marked "L.A. CO. ENGR." F.B. 2395-118
Found Boat Spike. Sac F.B. 2660-18 F.B. 2395-117
Transit Line
562.94
317.51
Found County Surveyors Monument in handhole Sac F.B. 2207-76, F.B. 2660-19 F.B. 2395-117
Found 2" Iron pipe with dirt plug & nail 12" below surface. Replaced plug & nail with conc. plug, nail & brass tag marked "L.A. CO. ENGR." F.B. 2395-116
Set Spike, Washer & Tin F.B. 2395-115
Found Spike, Washer & Tin per Tract No. 20440-M.B. 570-5-11 F.B. 2395-115
Δ = 13° 25' 40"
R = 1500.00'
T = 176.56'
L = 351.54'
Δ = 0° 52' 17"
R = 1500.00'
L = 22.81'
Δ = 12° 33' 23"
R = 1500.00'
L = 328.73'
TRACT NO. 1343
M. B. 20 - 10 - 11
M. B. 20 - 10 - 11
LOT C
LOT B
RAILROAD R./W.
F.M. 16511
LOS ANGELES & SALT LAKE
TRACT NO. 3049
M. B. 41 - 1
M. B. 29
O.R. 06350 - 322
TRAVERSE STATION-PUENTE B-10 Found County Engineers Survey Control Monument in handhole Sac F.B. 2613-46 F.B. 944-111 F.B. 2395-120
Established by intersection
SEVENTH
Continued on C.S.B. - 2791-2
N. 36° 19' 40" E.
Center Line
Proposed Right of Way Line
6" Conc. Curb & 24" Conc. Gutter
Conc. Pavement
176.58
187.31
106.40
87.72
Conc. Drain
Ditch
Power Pole
Telephone Pole
Railroad Crossing Signal
S. 66° 07' 30" E.
DOVERFIELD
ST.
TRACT NO. 20440
M. B. 570 - 5 - 11
FAIRBURY
NOVAK ST.
MARWOOD ST.
ANSFORD ST.
WALBROOK DR.
BLK 40
TRACT NO. 21462
M. B. 605 - 3 - 5
FAIRBURY ST.
NOVAK ST.
MARWOOD ST.
ANSFORD ST.
BOUNDARY CITY OF INDUSTRY
CLARK
SALT LAKE
SIXTH
Continued on C.S.B. - 2791-2
Vacated
Transit Line
Established by intersection
Center Line

CSB-2791-1
A4 OF A4