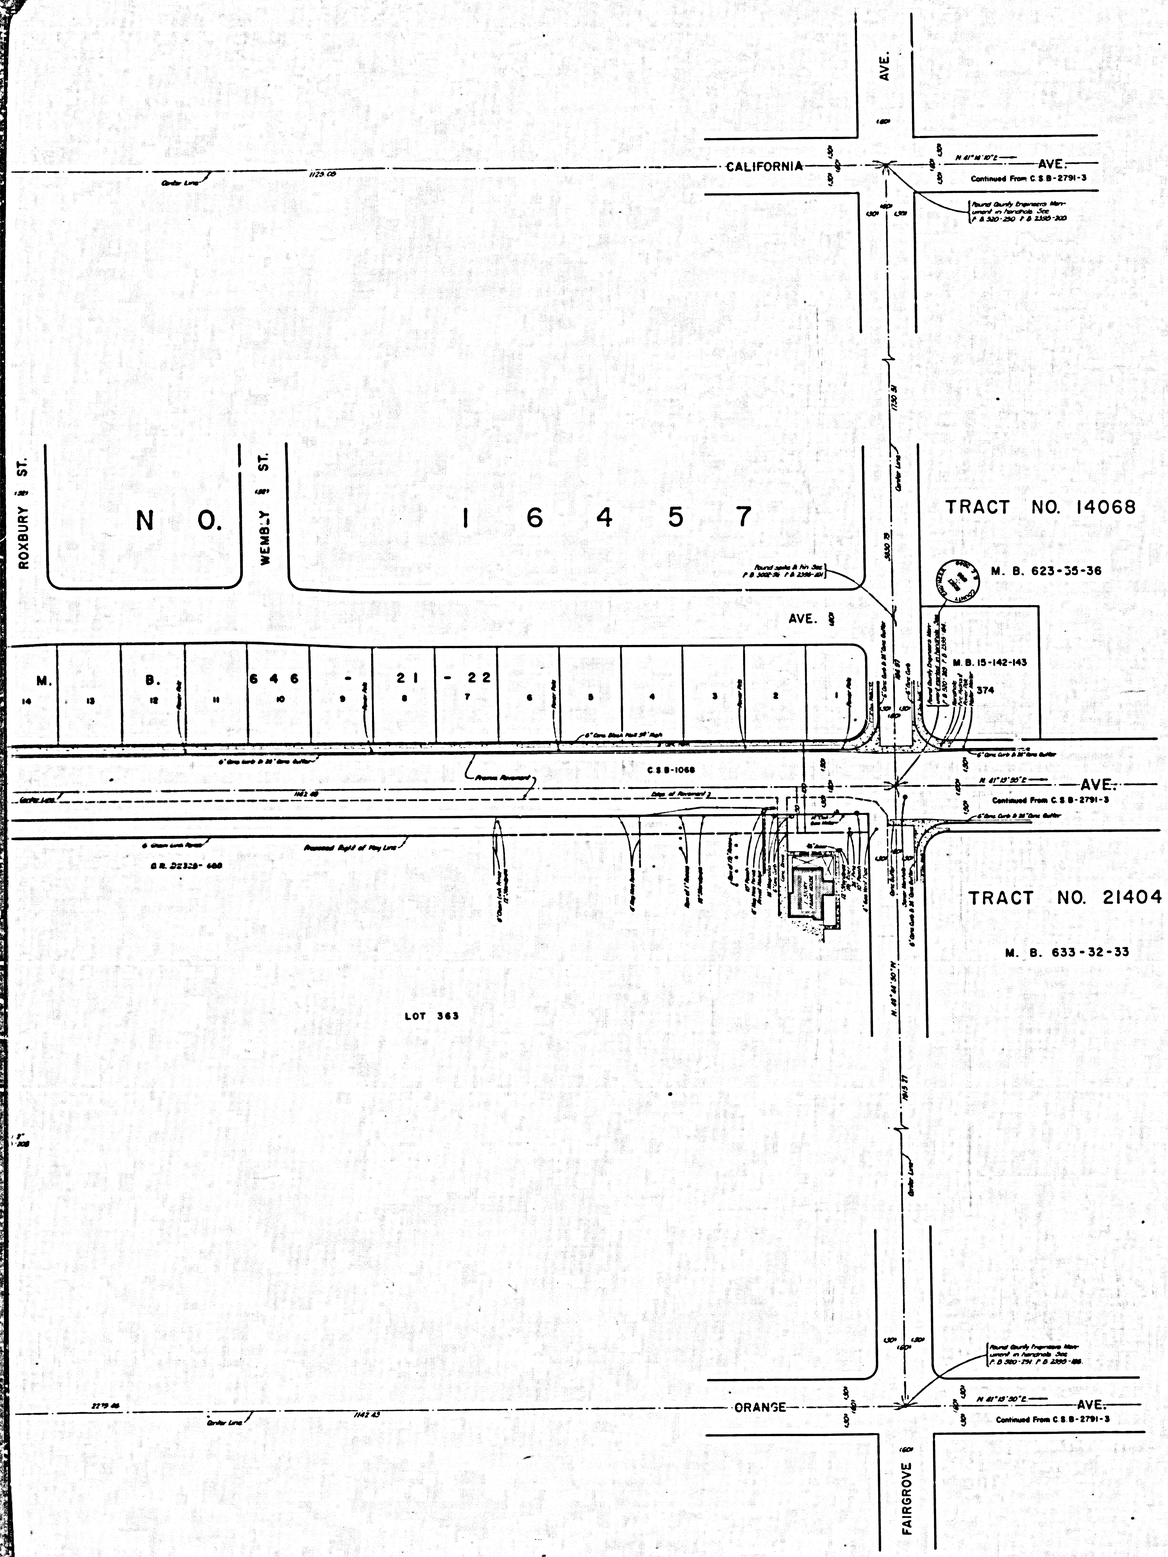


COUNTY OF LOS ANGELES

MAP OF

SUNSET AVENUE

FROM

FAIRGROVE AVENUE

TO

MERCED AVENUE

COUNTY SURVEYORS MAP NO. B-2791

SHEET NO. 4 OF 6 SHEETS

SCALE:- 1 INCH = 50 FT.

JOB NUMBER 0095.32

JOHN A. LAMBIE - COUNTY ENGINEER

SURVEYED SEPT. 1961 - APR. 1962

SURVEYED ON REQUEST OF THE REGIONAL PLANNING COMMISSION UNDER SEC. 79, ORD. 4099, BY LETTER DATED MAR. 21, 1961 AND BY BOARD ORDER DATED DEC. 11, 1951.

BEARINGS ARE BASED ON THE CALIFORNIA COORDINATE SYSTEM ZONE 7 PER SEC. 8809 PUBLIC RESOURCES CODE. SEE C.S. 9423.

F.B. 2395-186-260 F.B. 2926-42-53

FIELD WORK BY..... D. E. HOLMES
OFFICE WORK BY..... M. HAMASU
CHECKED BY..... W. J. BRENNER

LM 33, 47

CSB-2791-4
A1 OF A4

CALIFORNIA AVE.

TRAVERSE STATION-PUENTE 6-6
Found County Surveyors Monument 24"
Tacks: surface, bar, P. B. 560-253 Sur
County Engineers Monument 12" Cast Iron
Pamphlets over points, P. B. 33/90 211

TRAVERSE STATION-PUENTE 6-5
Found County Surveyors Monument 24"
Tacks: surface, bar, P. B. 560-253 Sur
County Engineers Monument 12" Cast Iron
Pamphlets over points, P. B. 33/90 211

Found large lead spike & tin, P. B. 2380-228
Found small spike & tin, P. B. 2380-228

Found spike, number B tin, P. B. 2380-228

Spl. spike & tin P. B. 2380-240

Spl. spike & tin P. B. 2380-240

Center Line

479.10

172.47

1148.98

N 61° 46' 10" E

2210.62

1175.08

Found spike, number A tin, Tract 19170 - M. B. 644, 30-32 P. B. 2388-222

Found spike, number B tin, Tract 19170 - M. B. 644, 30-32 P. B. 2388-222

RANDALL WAY

2 1 4 8 0

LOT 135

LOT 134

T R A C T N O. I

DELVALE ST.

ROXBURY ST.

WEMBLY ST.

SHADYDALE

WINDSOR ST.

M. B. 646 - 21 - 22

O.R. 05548-876

TRAVERSE STATION-PUENTE 6-6A
Found County Surveyors Monument in
Handhole, Dist. P. B. 560-126 147
Found County Engineers Monument in
Handhole, Dist. P. B. 560-126 147
Pamphlets over points P. B. 2388-209

Found round spike & tin Dist. Found AB 6637-12 & calc. 27 32 Reckoned alone with spike, number B tin, P. B. 2388-191

Found round spike & tin Dist. Found AB 6637-12 & calc. 27 32 Reckoned alone with spike, number B tin, P. B. 2388-191

Found 3/4" I.P. tagged R.C.E. 6/1 P. B. 2388-209

TRACT NO. 20537
M. B. 559
24 - 26

TRACT NO. 19443
M. B. 531
36 - 37

TRACT NO. 17101
M. B. 644
20 - 22

TRACT NO. 21480
M. B. 644
51 - 52

TRACT NO. 23971
M. B. 639
3 - 4


TRACT NO. 21586
M. B. 635
49 - 50

LOT 137
LOT 127
LOT 27
LOT 26

DURNESS ST.
REKWOOD ST.
YARNELL ST.
BAINBRIDGE AVE.
FARLINGTON ST.
GLENMERE ST.
RANDALL WAY
CABANA AVE.
DELHAVEN ST.

CSB-2791-4
A3 OF A4

SHEET NO. 4 OF 4 SHEETS
COUNTY SURVEYOR'S MAP NO. B-5191

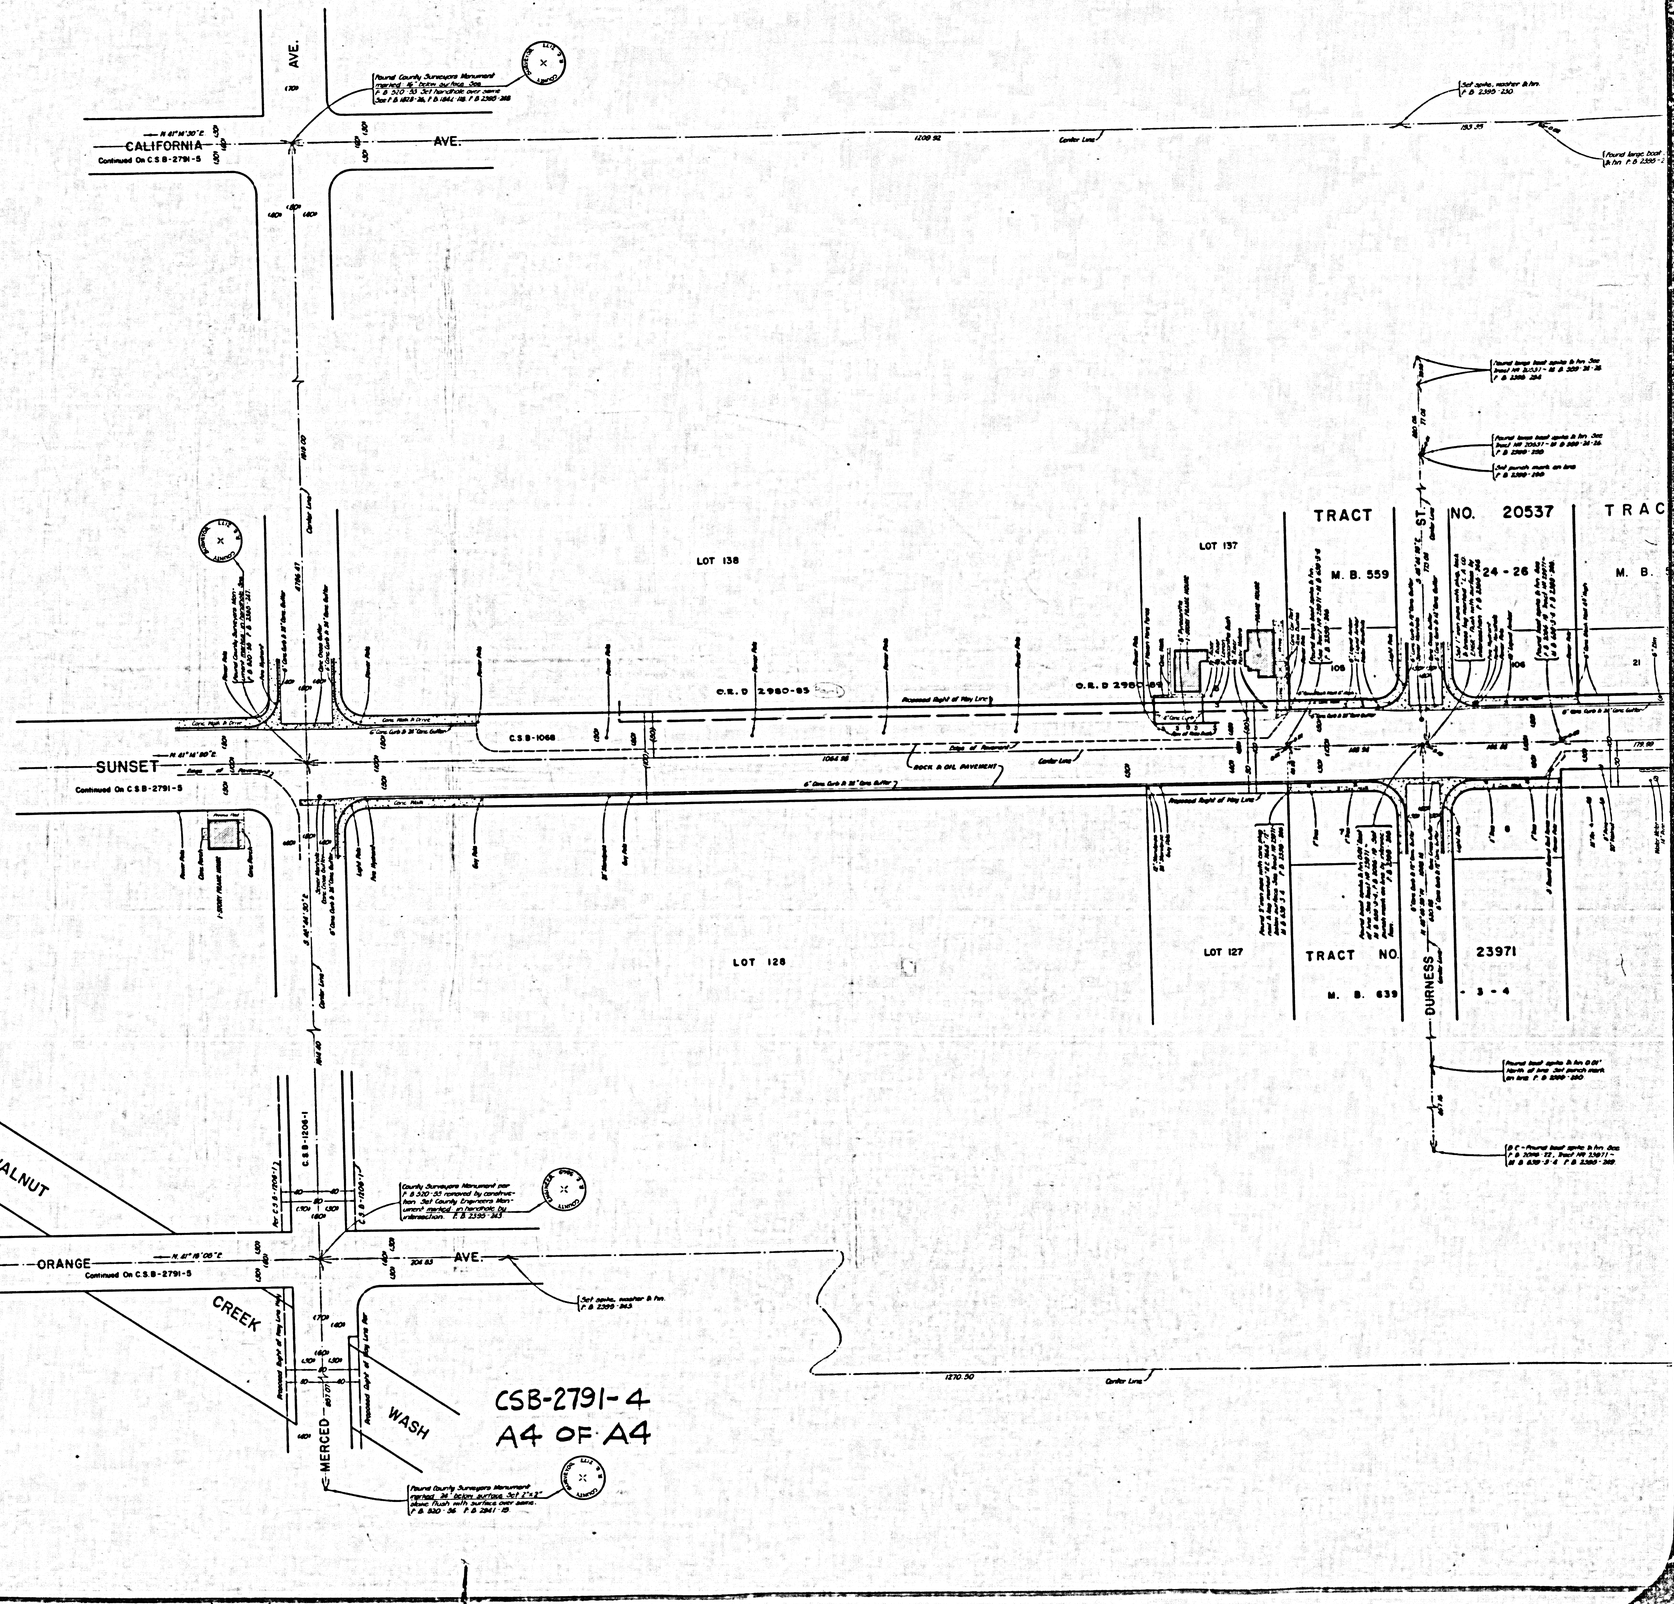

SHEET 3 OF 4 SHEETS
COUNTY SURVEYOR'S MAP NO. B-5191