
6 4 - 2 8 , 2 9

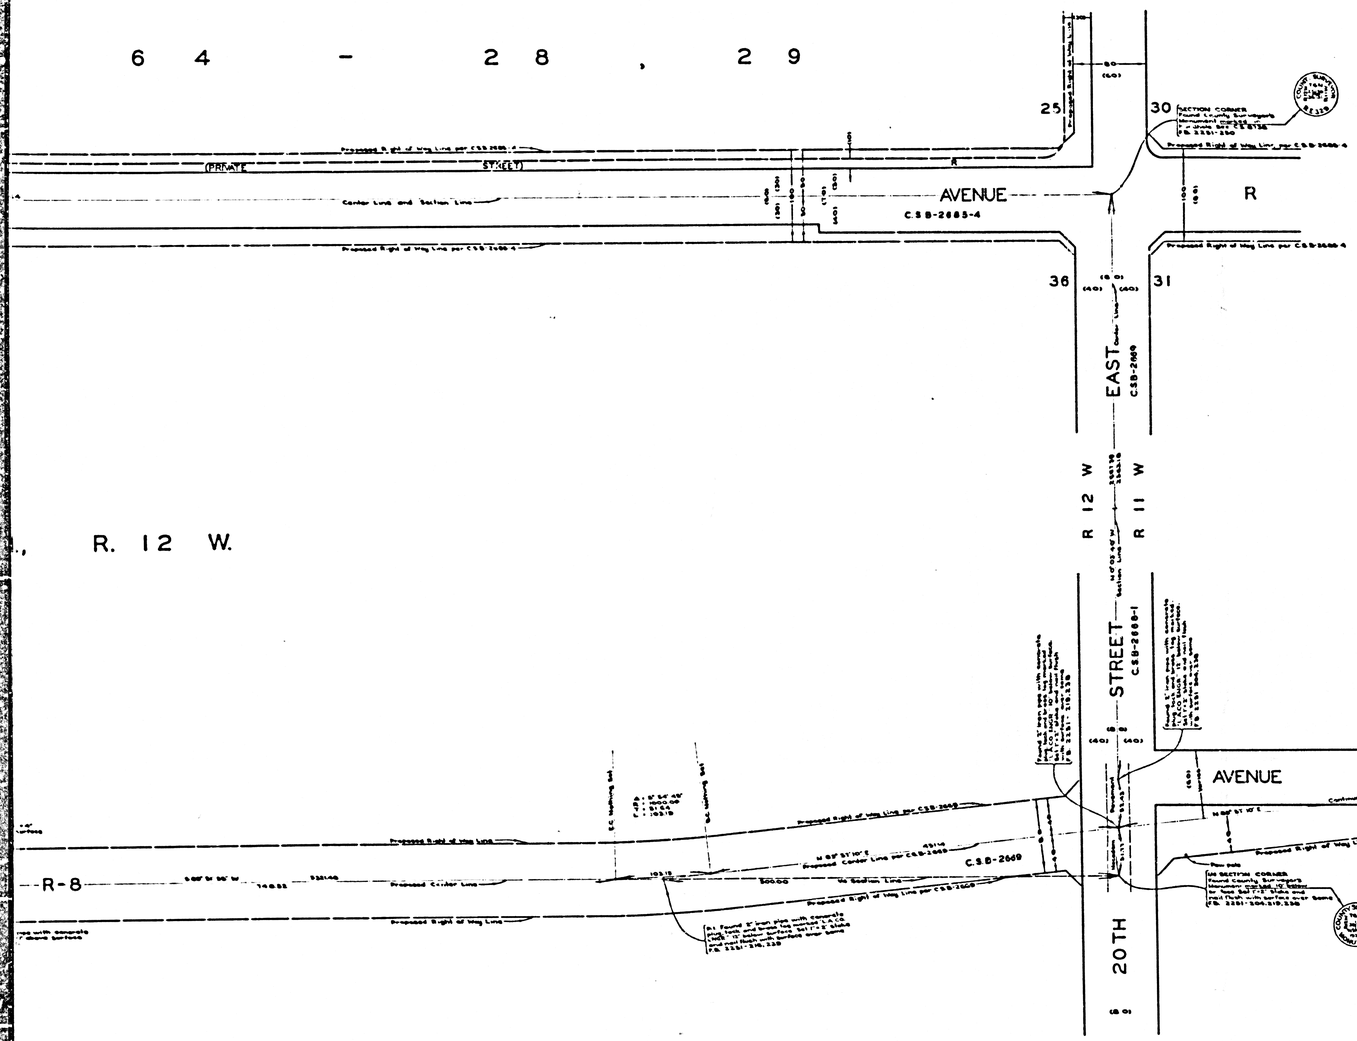

R. 12 W.

N., R. 12 W.

COUNTY OF LOS ANGELES
MAP OF
AVENUE R-8
FROM
TWENTIETH STREET EAST
TO
SIERRA HIGHWAY

COUNTY SURVEYORS MAP NO. B-2800
SCALE:-1 INCH = 50 FT.

JOB NUMBER 0074.88

JOHN A. LAMBIE - COUNTY ENGINEER
SURVEYED MARCH 1952

SURVEYED ON REQUEST OF THE REGIONAL PLANNING COMMISSION UNDER SEC. 79 ORD. 4099 BY LETTER DATED JAN. 31, 1952 AND BY BOARD ORDER DATED DEC. 11, 1951

BEARINGS ARE BASED ON THE BEARING OF AVENUE R-8 AS SHOWN ON C.S.B-2669


INDEX 65

F.B. 2251-235-262


FIELD WORK BY.....S. HALISCKY
OFFICE WORK BY.....H.M.F. DONG
CHECKED BY.....W.J. BRENNER

Revised March, 1964 - - - J.J.E.

CSB-2800
A1 OF A4

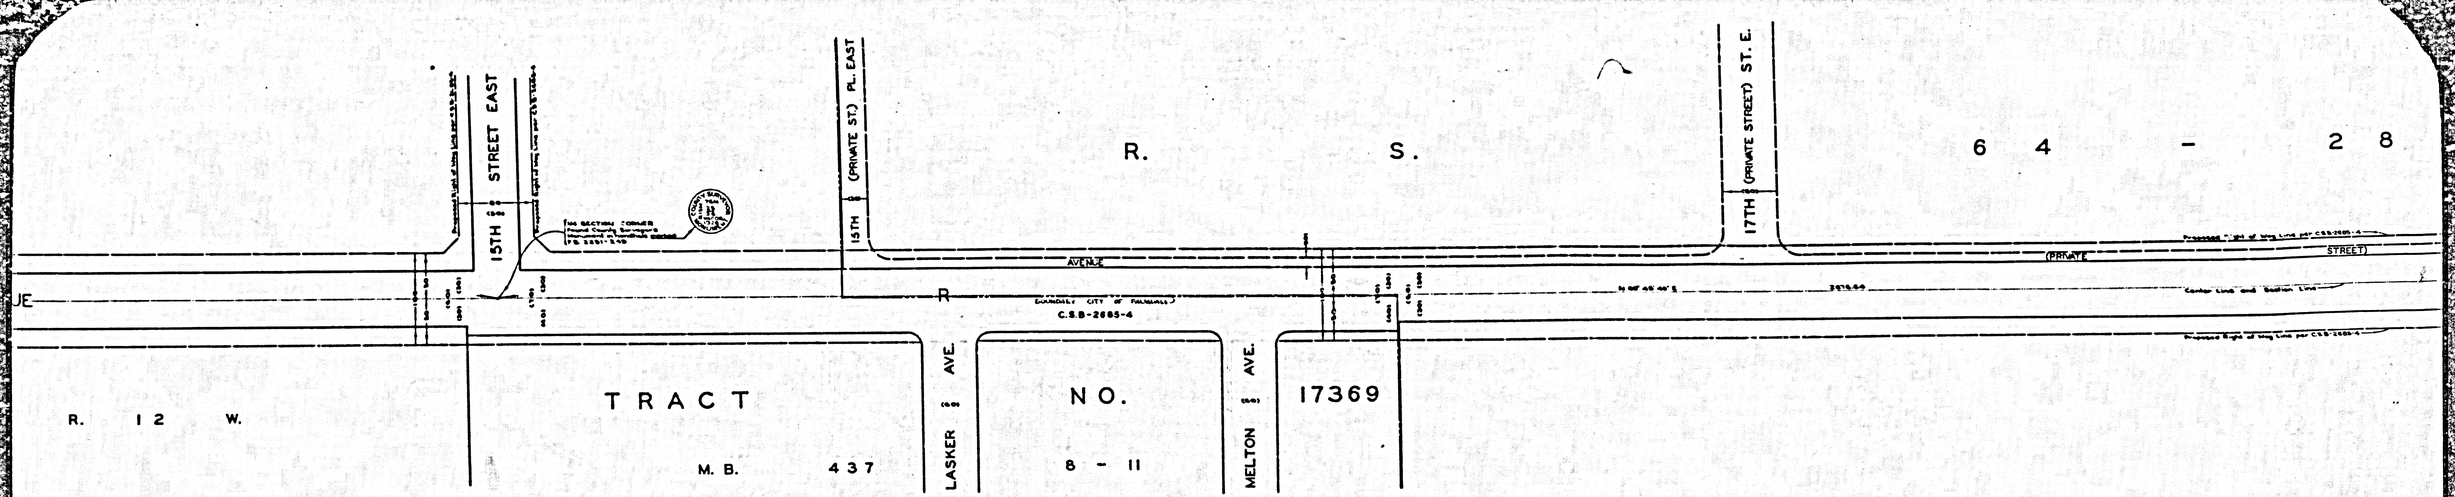

POR. N. E. 1/4 SEC. 36, T. 6 N., R. 12 W.

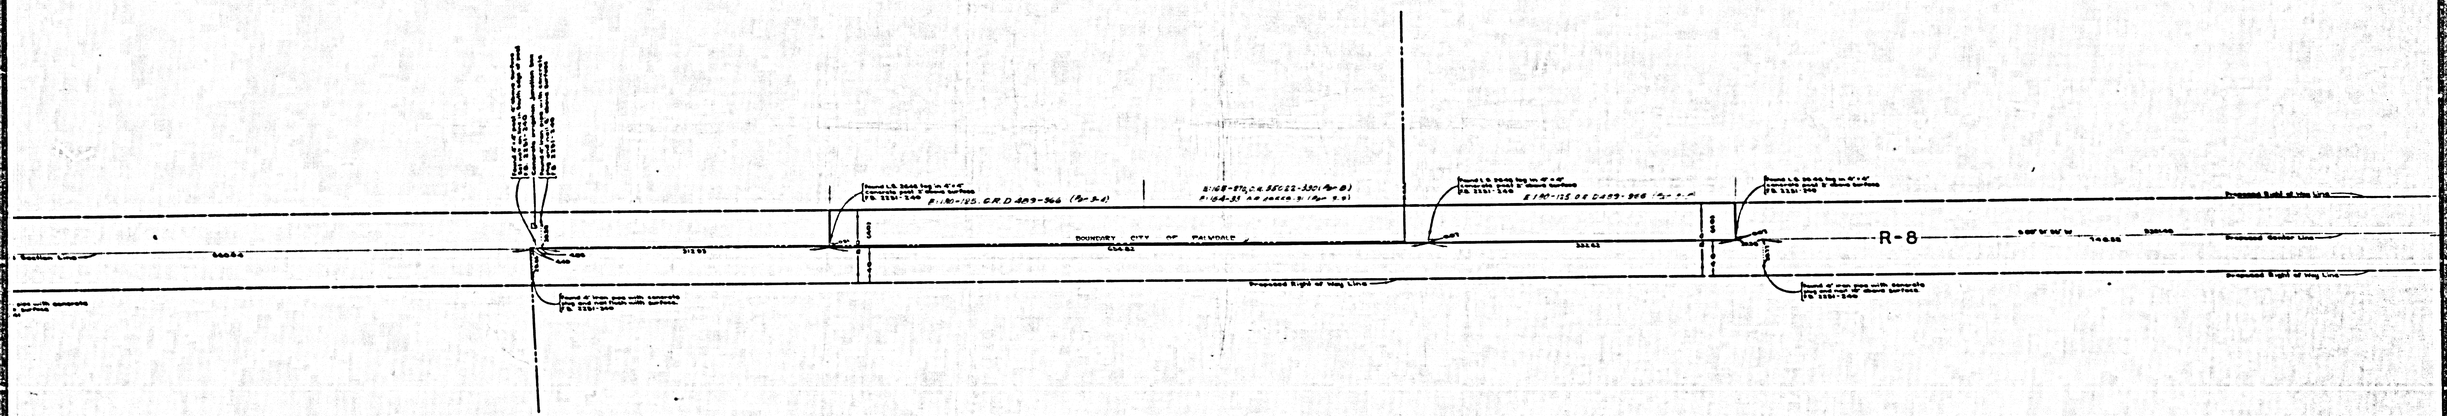

SECTION 36, T. 6 N., R.

CSB-2800
A2 OF A4

TRACT NO. 7682

M. B. 120 74 - 75

EAST

12TH ST. E.

13TH (PRIVATE STREET) ST. E.

15TH STREET EAST

AVENUE

C.S.B-1557

R

C.S.B-2665-4

AVENUE

TRACT

11TH ST.

NO.

M.B. 355-6

PALM VISTA AVE.

16008

POR. N.W.1/4 SEC. 36, T. 6 N., R. 12 W.

POR. N. W. 1/4 SEC. 36, T. 6 N., R. 12 W.

AVENUE

R/W

PORTION SOUTH 1/2 SECTION

CSB-2800
A3 OF A4

T R A C T

M. B.

EAST

9TH ST. E.

HIGHWAY

C.S.B-2505

C.S.B-2665-4

C.S. 6757

AVENUE

C.S.B-1557

SIERRA R/W

R.R.

LOT 10

35

36

POR. N.W. 1/4 SEC. 36, T. 6 N., R. 12 W.

TRACT

11TH ST.

N. 1/2 SEC. 35, T. 6 N., R. 12 W.

SUB. OF

60 - 79

M. R.

S.P.R.R.

STREET

LOT 4

PACIFIC HIGHWAY

SOUTHERN SIERRA

AVENUE R-8

R/W

10TH

CSB-2800

A4 OF A4