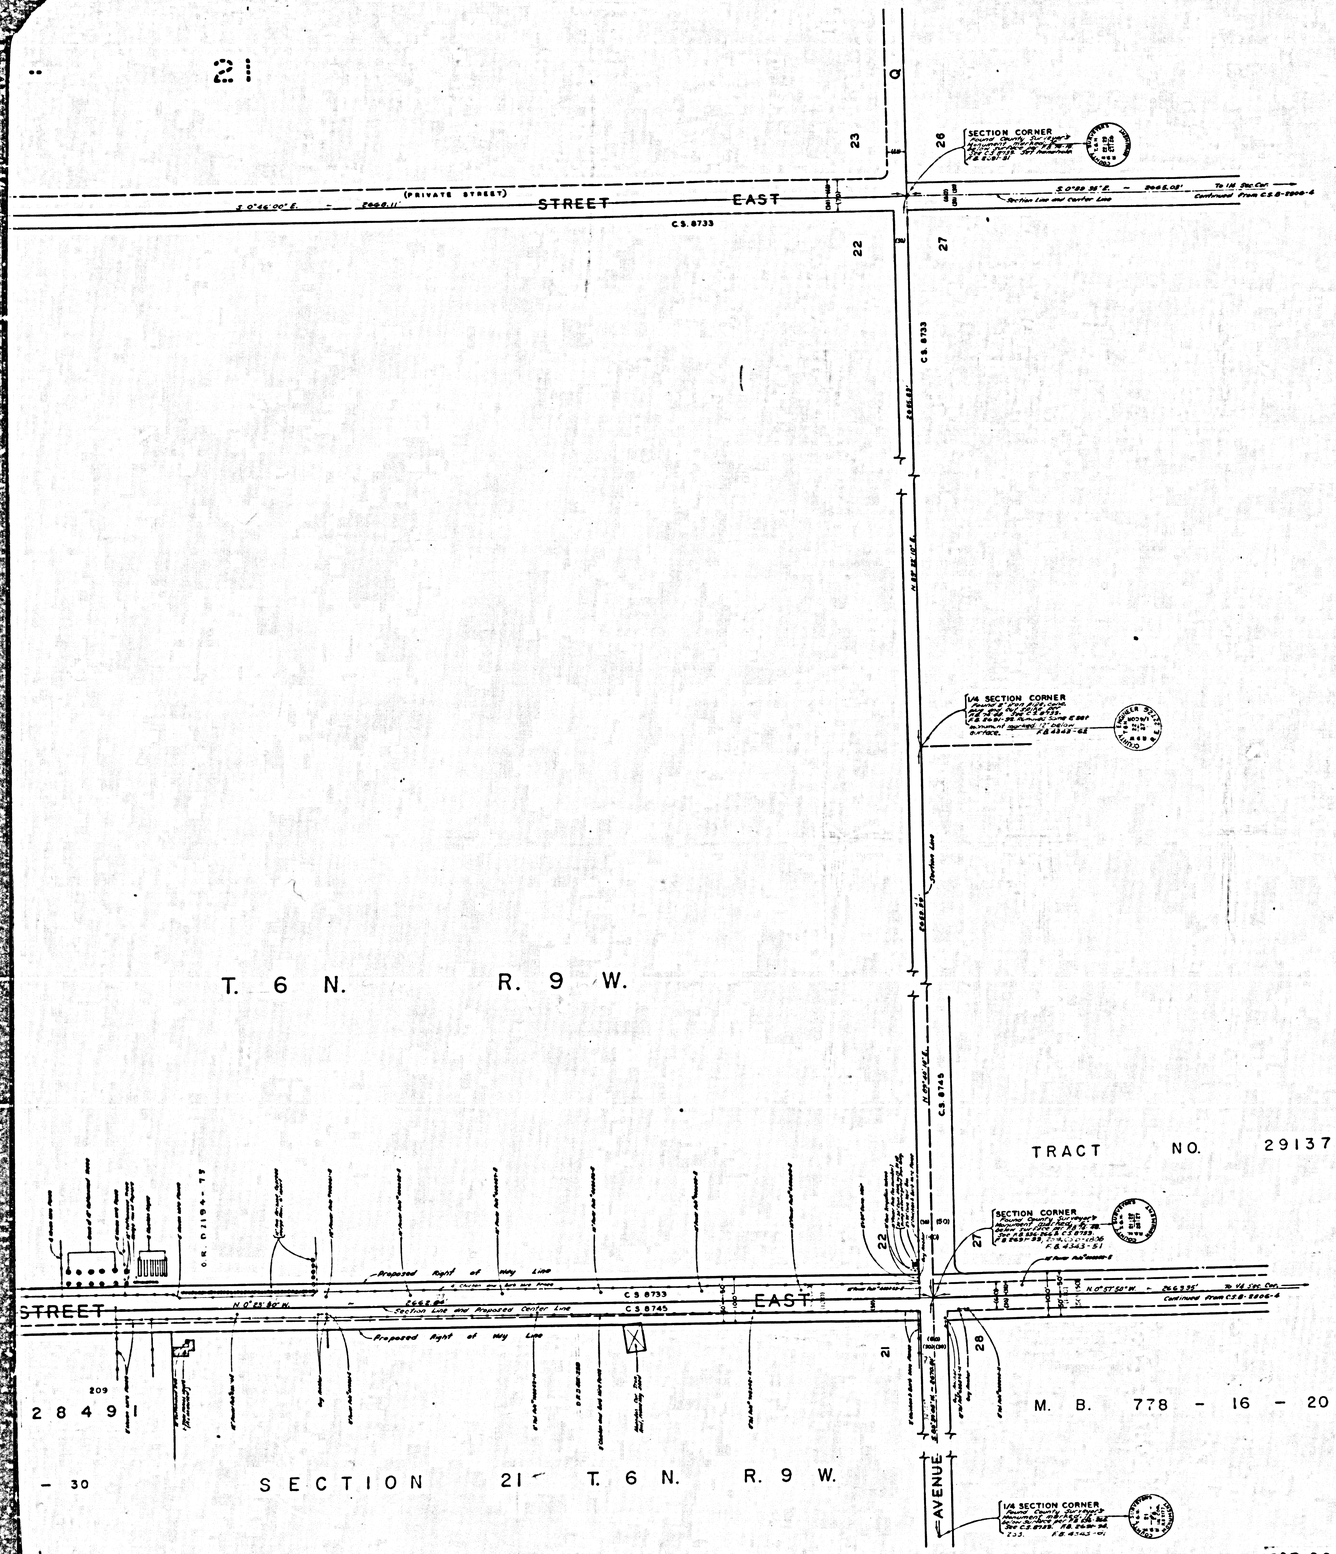


COUNTY OF LOS ANGELES
MAP OF
165TH. STREET EAST
AND
170TH. STREET EAST
FROM
AVENUE J.
TO
AVENUE Y.

COUNTY SURVEYORS MAP NO. B-2806
SHEET NO. 5 OF 8 SHEETS
SCALE: 1 INCH = 100 FT.

JOB NUMBER 0095.19

JOHN A. LAMBIE - COUNTY ENGINEER
SURVEYED FEB. - AUG., 1961

SURVEYED ON REQUEST OF THE REGIONAL PLANNING COMMISSION UNDER SEC. 7[illegible] ORD. 4099, BY LETTER DATED OCT. 20, 1960 AND BY BOARD ORDER DATED DEC. 11, 1951

BEARINGS ARE BASED ON THE CALIFORNIA COORDINATE SYSTEM ZONE 7, PER SEC. 8808 PUBLIC RESOURCES CODE SEE C.S. 8423

INDEX 67

F.B. 2691 - 5 - 217

FIELD WORK BY.....J.S. COATES
OFFICE WORK BY.....G.D. BAILEY
CHECKED BY.....W.J. BRENNER

Revised To Meet Original Standards and To Conform to Surrounding Recorded Data by J.A. Lambie, 1973.

CSB-2806-5
A1 OF A4

COUNTY SURVEYORS MAP NO. B-2806 SHEET 5 OF 8 SHEETS

R. S. 61 - 21

AVE. P

AVE. P-8

STREET EAST

(PRIVATE STREET)

C.S. 8733

Section Line

1/4 SECTION CORNER

SECTION CORNER

0. 28494

SECTION 22 T. 6 N. R. 9 W.

P.M. 42-79

POR. N.W. 1/4 SEC. 22 T. 6 N. R. 9 W.

AVENUE

C.S. 8745

STREET

169TH

SECTION 21 T. 6 N. R. 9 W.

TRACT NO. 28435

M.B. 767 - 33 - 36

TRACT NO. 28492

TRACT NO. 28491

M. B. 766 - 31 - 43

M. B. 766 - 24 - 30


SECTION 21 T. 6 N. R. 9

MACKENNAS GOLD

RAWHIDE

CSB-2806-5
A2 OF A4

TRACT NO. 28494

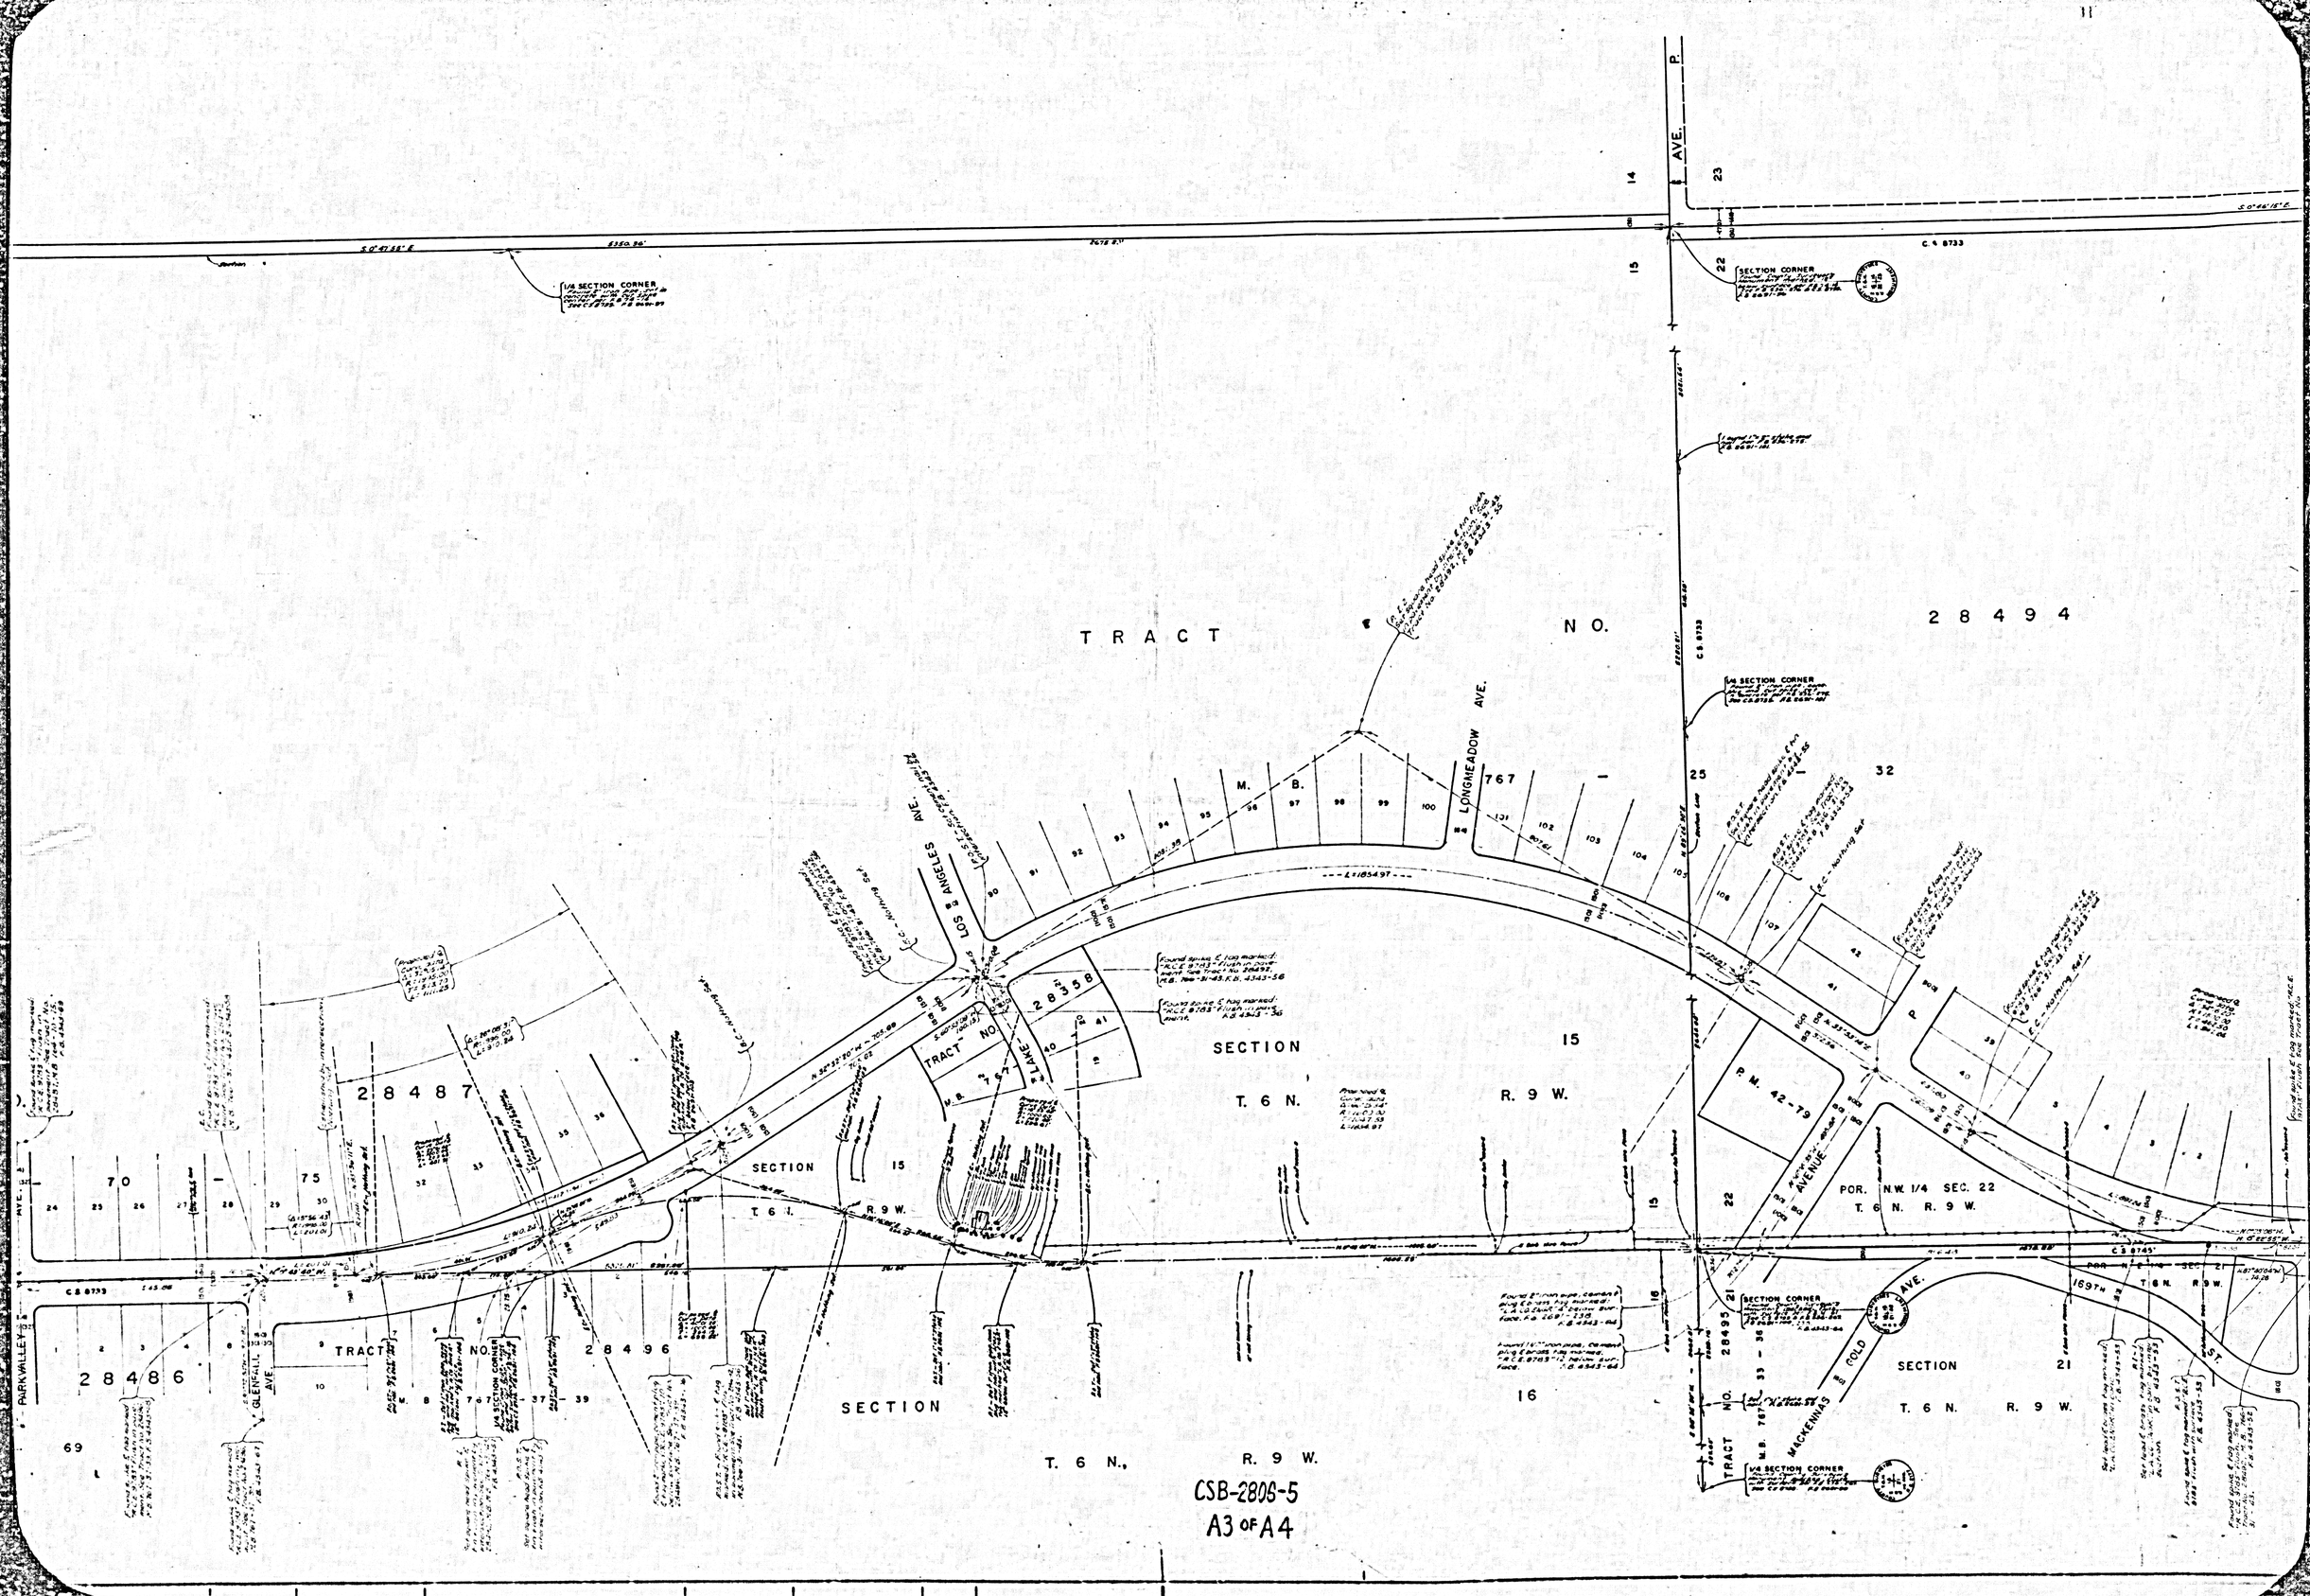

CSB-2806-5
A3 OF A4

COUNTY SURVEYORS MAP NO. B-2908
SHEET NO. 5 OF 8 SHEETS

R. S. 74 - 3 - 4

(PRIVATE STREET)

180 TH

SECTION CORNER

1/4 SECTION CORNER

C.S. 8733

1/16 SECTION CORNER

TRACT NO. 28481

TRACT NO. 28487

TRACT NO. 28486

TRACT NO. 28496

170 TH

PARKVALLEY AVE.

GLENFALL AVE.

M. B. 764 - 44 - 50

M. B. 764 - 64 - 69

CSB-2806-5
A4 OF A4