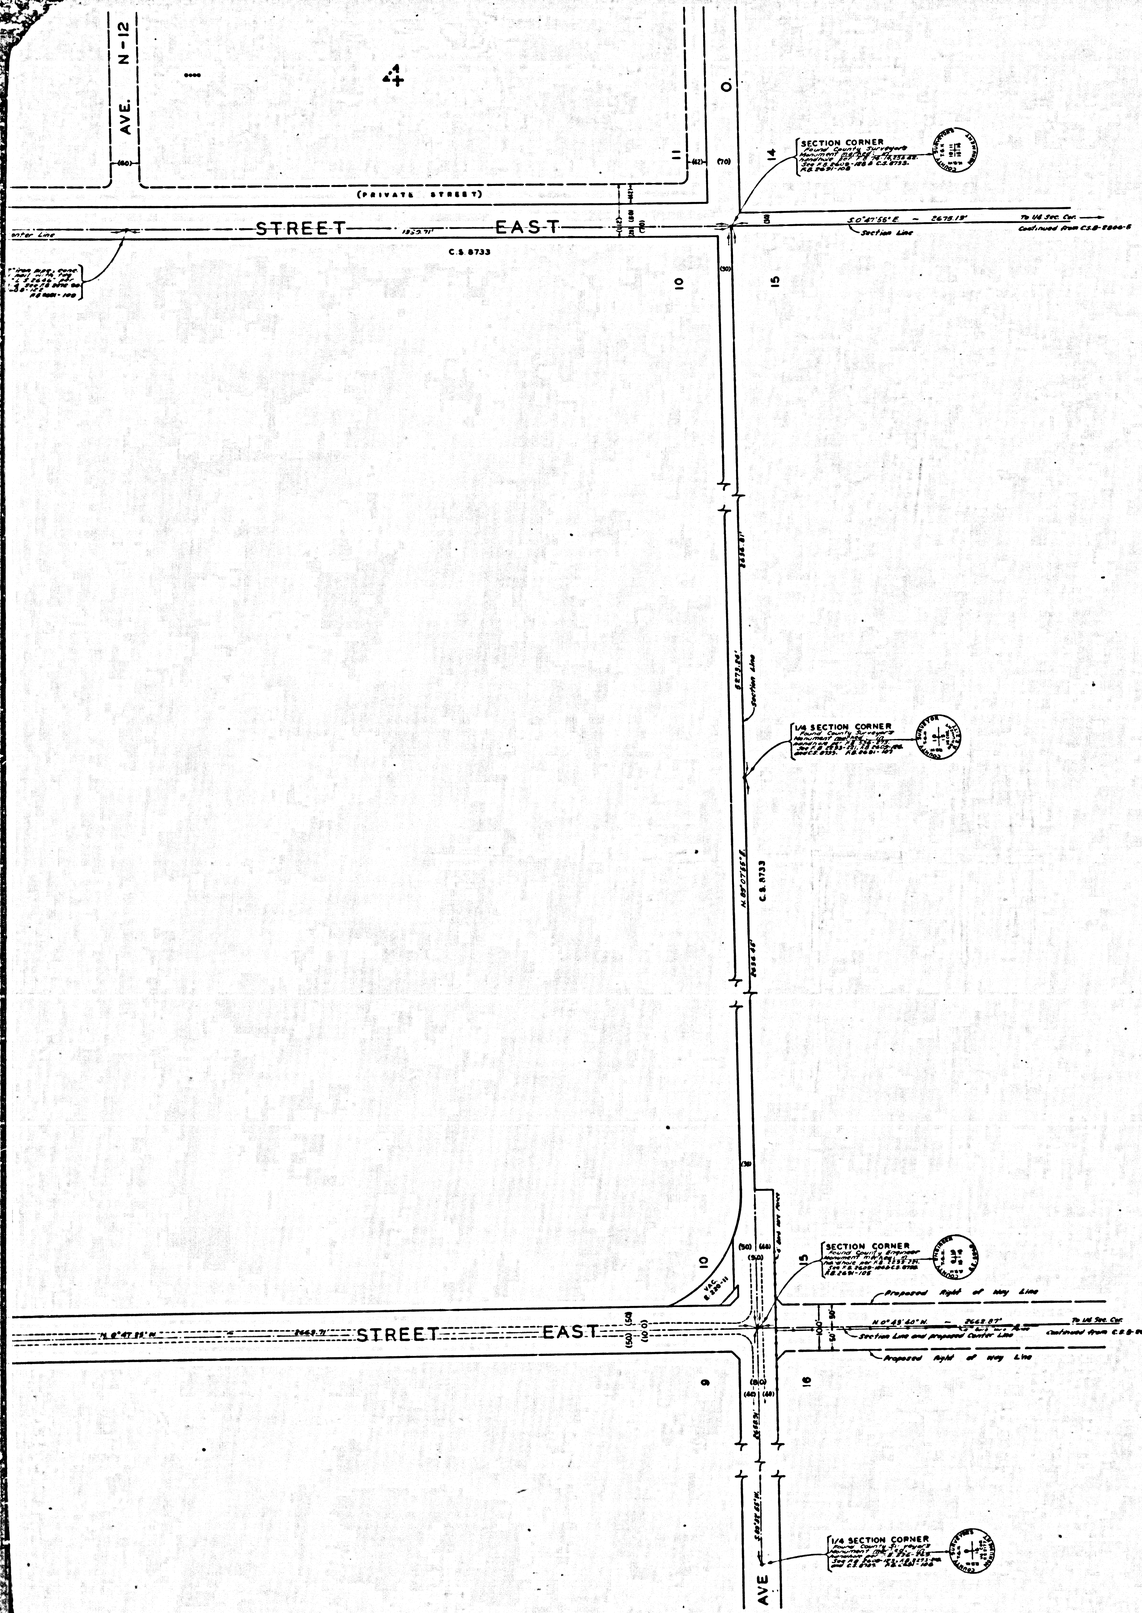


COUNTY OF LOS ANGELES

MAP OF 165TH. STREET EAST AND 170TH. STREET EAST FROM AVENUE J. TO AVENUE Y.

COUNTY SURVEYORS MAP NO. B-2806

SHEET NO. 6 OF 8 SHEETS

SCALE- 1 INCH = 100 FT.

JOB NUMBER 0095.19

JOHN A. LAMBIE - COUNTY ENGINEER

SURVEYED FEB. - AUG., 1961

SURVEYED ON REQUEST OF THE REGIONAL PLANNING COMMISSION UNDER SEC. 7& ORD. 4099. BY LETTER DATED OCT. 20, 1960 AND BY BOARD ORDER DATED DEC. 11, 1951

BEARINGS ARE BASED ON THE CALIFORNIA COORDINATE SYSTEM ZONE 7, PER SEC. 8809 PUBLIC RESOURCES CODE. SEE C.S. 9423

F.B. 2881 - 5 - 217

FIELD WORK BY.....J.S. COATES
OFFICE WORK BY.....G.D. BAILEY
CHECKED BY.....W.J. BRENNER

INDEX 67

CSB-2806-6
A1 OF A4

COUNTY SURVEYOR'S MAP NO B-2806 SHEET NO 6 OF 8 SHEETS

R. 74 S.

AVE. N-4

AVE. N-8

AVE. N-12

(PRIVATE STREET)

180TH STREET EAST

C.S. 8733

C.S. 8745

SECTION CORNER

1/4 SECTION CORNER

1/4 SECTION CORNER

1/4 SECTION CORNER

SECTION CORNER

1/4 SECTION CORNER

CSB-2806-6

A2 OF A4

R. S.

AVE. N-4

180TH STREET EAST

C.S.B. - 2689-2

C.S. 8733


C.S. 8745

1/4 SECTION CORNER

SECTION CORNER

CSB-28066
A3 OF A4

COUNTY SURVEYOR'S OFFICE

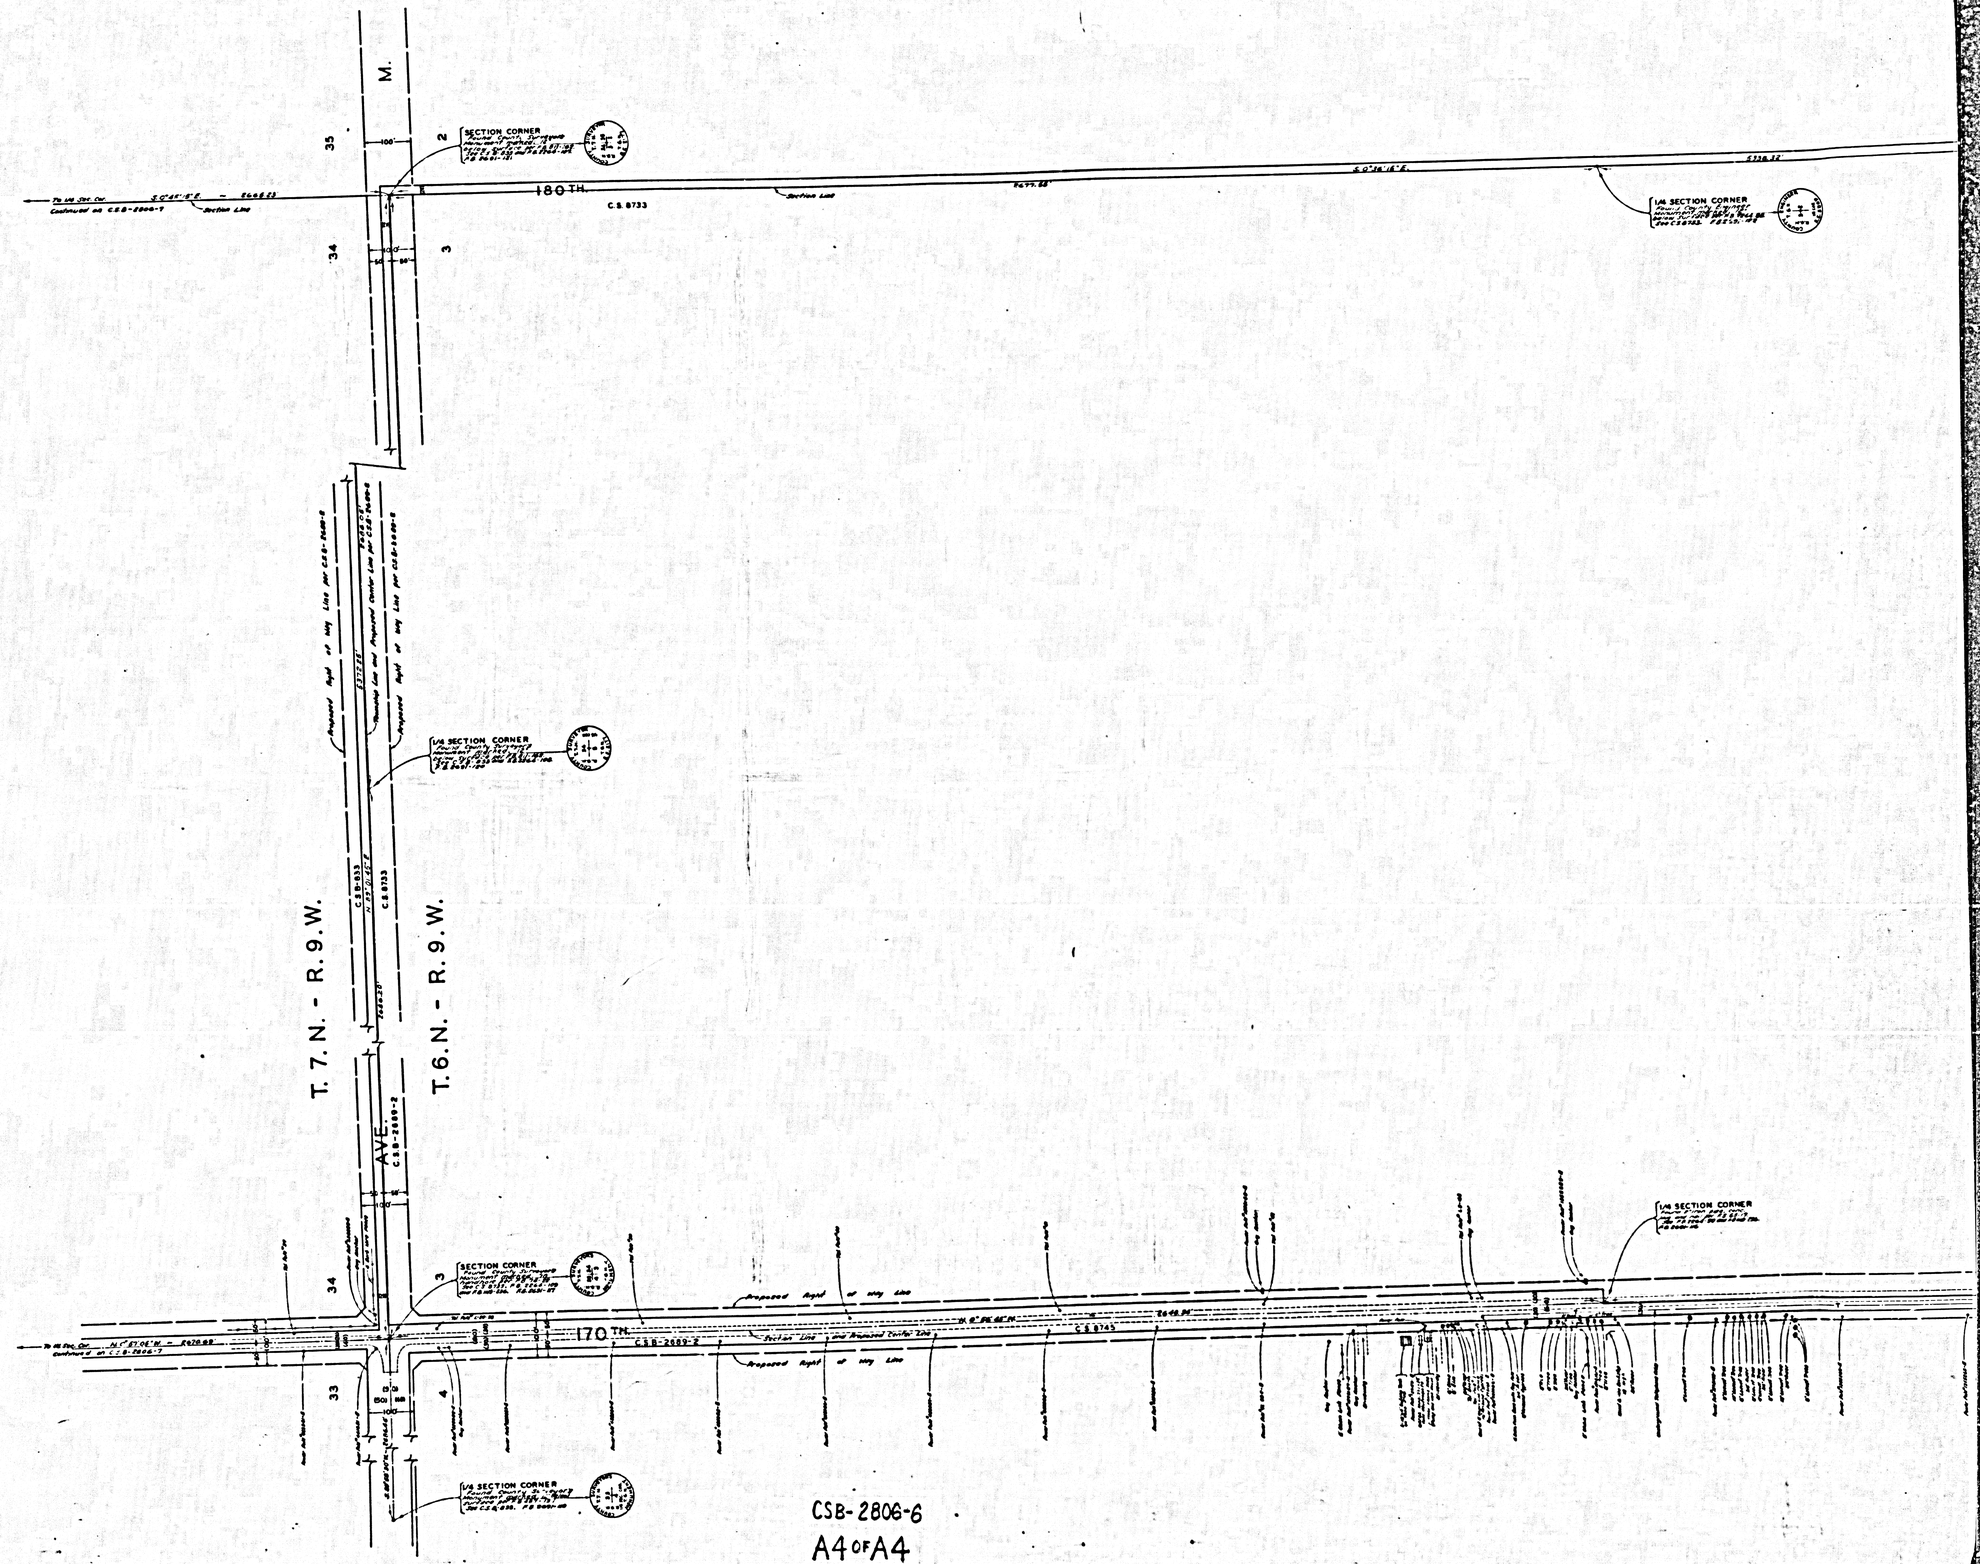

CSB-2806-6
A4 OF A4

SHEET 8 OF 9 ON TEAMS