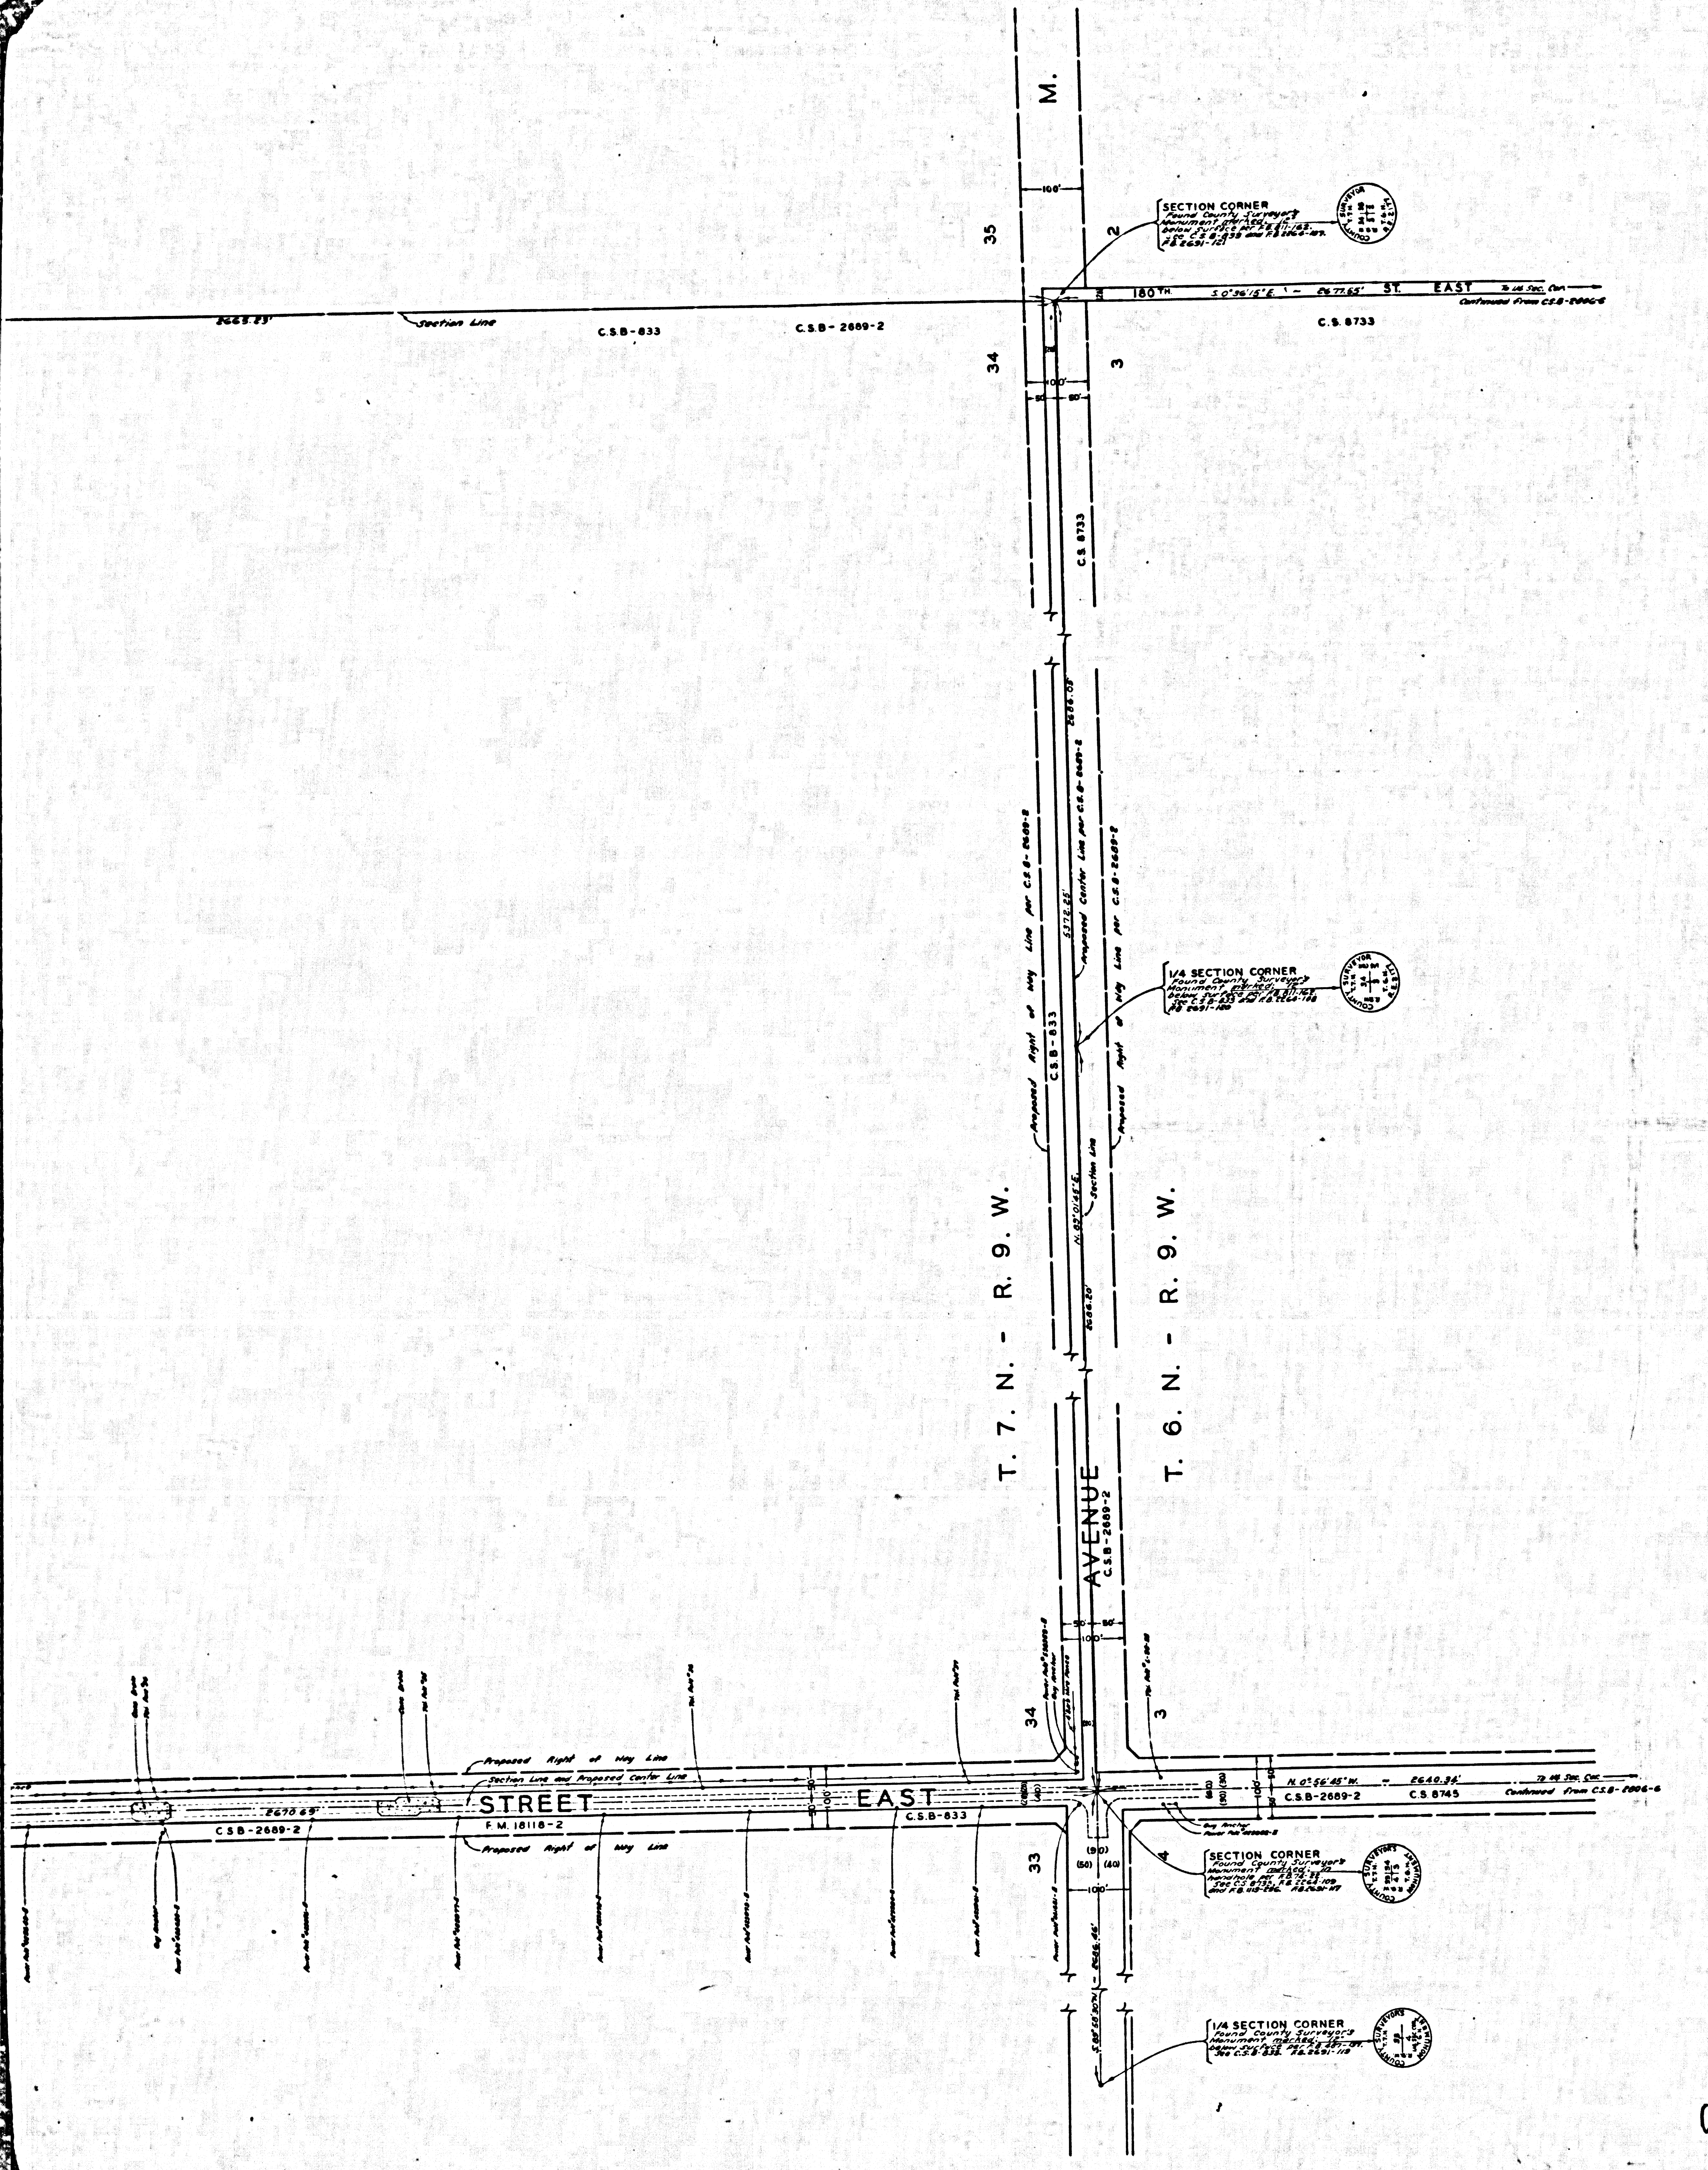
M.
35
34
3
2
100'
SECTION CORNER
Found County Surveyor's Monument marked, 12" below Surface per F.B. 611-162. See C.S.B-833 and F.B. 2264-107. F.B. 2691-121
180TH S 0°36'15" E. 2677.65' ST. EAST
To 1/4 Sec. Cor.
Continued from C.S.B-2806-6
2669.83'
Section Line
C.S.B-833
C.S.B-2689-2
C.S. 8733
50' 50'
T. 7. N. - R. 9. W.
T. 6. N. - R. 9. W.
Proposed Right of Way Line per C.S.B-2689-2
Proposed Center Line per C.S.B-2689-2
5372.25'
2686.05'
N. 89°01'45" E.
Section Line
2686.20'
1/4 SECTION CORNER
Found County Surveyor's Monument marked, 12" below surface per F.B. 611-162. See C.S.B-833 and F.B. 2264-108 F.B. 2691-120
AVENUE
C.S.B-2689-2
STREET
EAST
F.M. 18118-2
2670.69'
C.S.B-2689-2
C.S.B-833
Proposed Right of Way Line
Section Line and Proposed Center Line
N. 0°56'45" W. 2640.34'
C.S.B-2689-2
C.S. 8745
To 1/4 Sec. Cor.
Continued from C.S.B-2806-6
Guy Anchor
33
4
(90)
(50) (40)
SECTION CORNER
Found County Surveyor's Monument marked, in handhole per F.B. 74-22. See C.S. 8733, F.B. 2264-109 and F.B. 1113-286. F.B. 2691-117
S. 89°58'30" W. 2686.46'
1/4 SECTION CORNER
Found County Surveyor's Monument marked, 12" below surface per F.B. 487-139. See C.S.B-833. F.B. 2691-119
COUNTY SURVEYORS

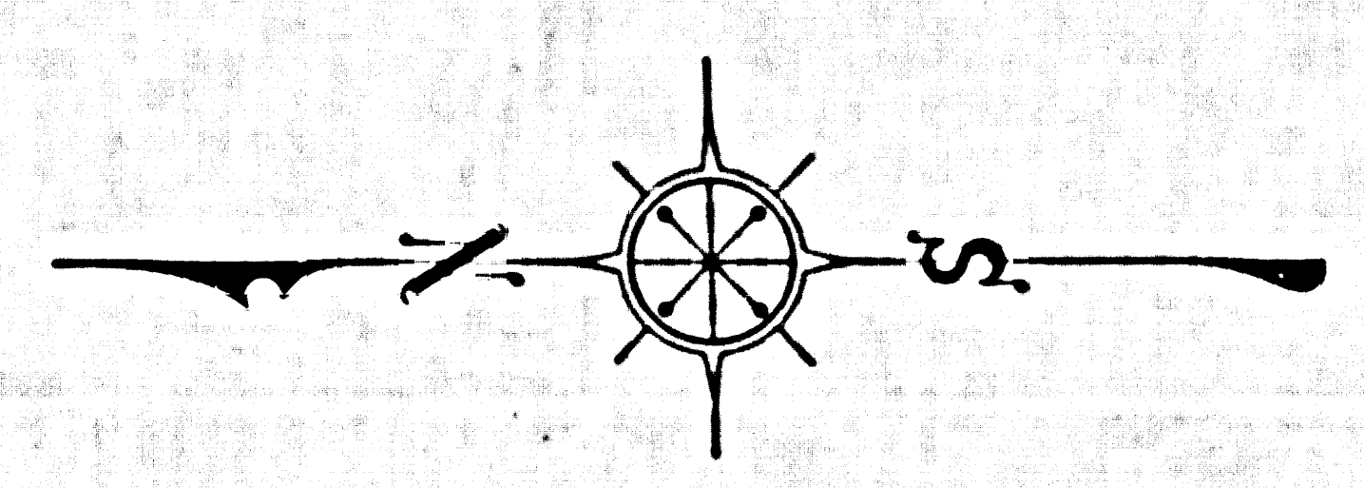

COUNTY OF LOS ANGELES
MAP OF

165TH. STREET EAST
AND
# 170TH. STREET EAST
FROM
AVENUE J.
TO
AVENUE Y.

COUNTY SURVEYORS MAP NO. B-2806
SHEET NO. 7 OF 8 SHEETS
SCALE:- 1 INCH = 100 FT.

JOB NUMBER 0095.19

JOHN A. LAMBIE - COUNTY ENGINEER
SURVEYED FEB. - AUG., 1961

SURVEYED ON REQUEST OF THE REGIONAL PLANNING COMMISSION UNDER SEC. 79, ORD. 4099. BY LETTER DATED OCT. 20, 1960 AND BY BOARD ORDER DATED DEC. 11, 1951

BEARINGS ARE BASED ON THE CALIFORNIA COORDINATE SYSTEM ZONE 7, PER SEC. 8809 PUBLIC RESOURCES CODE. SEE C.S. 9423

F.B. 2691 - 5 - 217

FIELD WORK BY J.S. COATES
OFFICE WORK BY............G.D. BAILEY
CHECKED BY........ W.J. BRENNER

I.M. 68 & 69

CSB-2806-7
A1 OF A4

COUNTY SURVEYORS MAP NO. B-2806
SHEET NO 7 OF 8 SHEETS

COUNTY SURVEYORS MAP NO. B-2806
SHEET NO 7 OF 8

SECTION CORNER
Found County Surveyor's Monument marked, per F.B. 300-80.
See F.B. 327-150, 155 and C.S.B-833. F.B. 2691-129
35
34
C.S.B-833
1/4 SECTION CORNER
Found County Surveyor's Monument marked, 6" below surface per F.B. 300-80.
See F.B. 487-150, 155, C.S.B-833 and F.B. 2664-98. F.B. 2691-121
5330.17'
S 0°45'15" E
Section Line
C.S.B-833
C.S.B-2669-2
1/4 SECTION CORNER
SECTION CORNER
1/4 SECTION CORNER
Proposed Right of Way Line
Section Line and Proposed Center Line
STREET
F.M. 18118-2
C.S.B-2669-2
EAST
C.S.B-833
(20)(20)
(40)
Proposed Right of Way Line
34
33
T. 7 N. - R. 9 W.

CSB-2806-7
A2 OF A4

CSB-2808-7
A3 OF A4

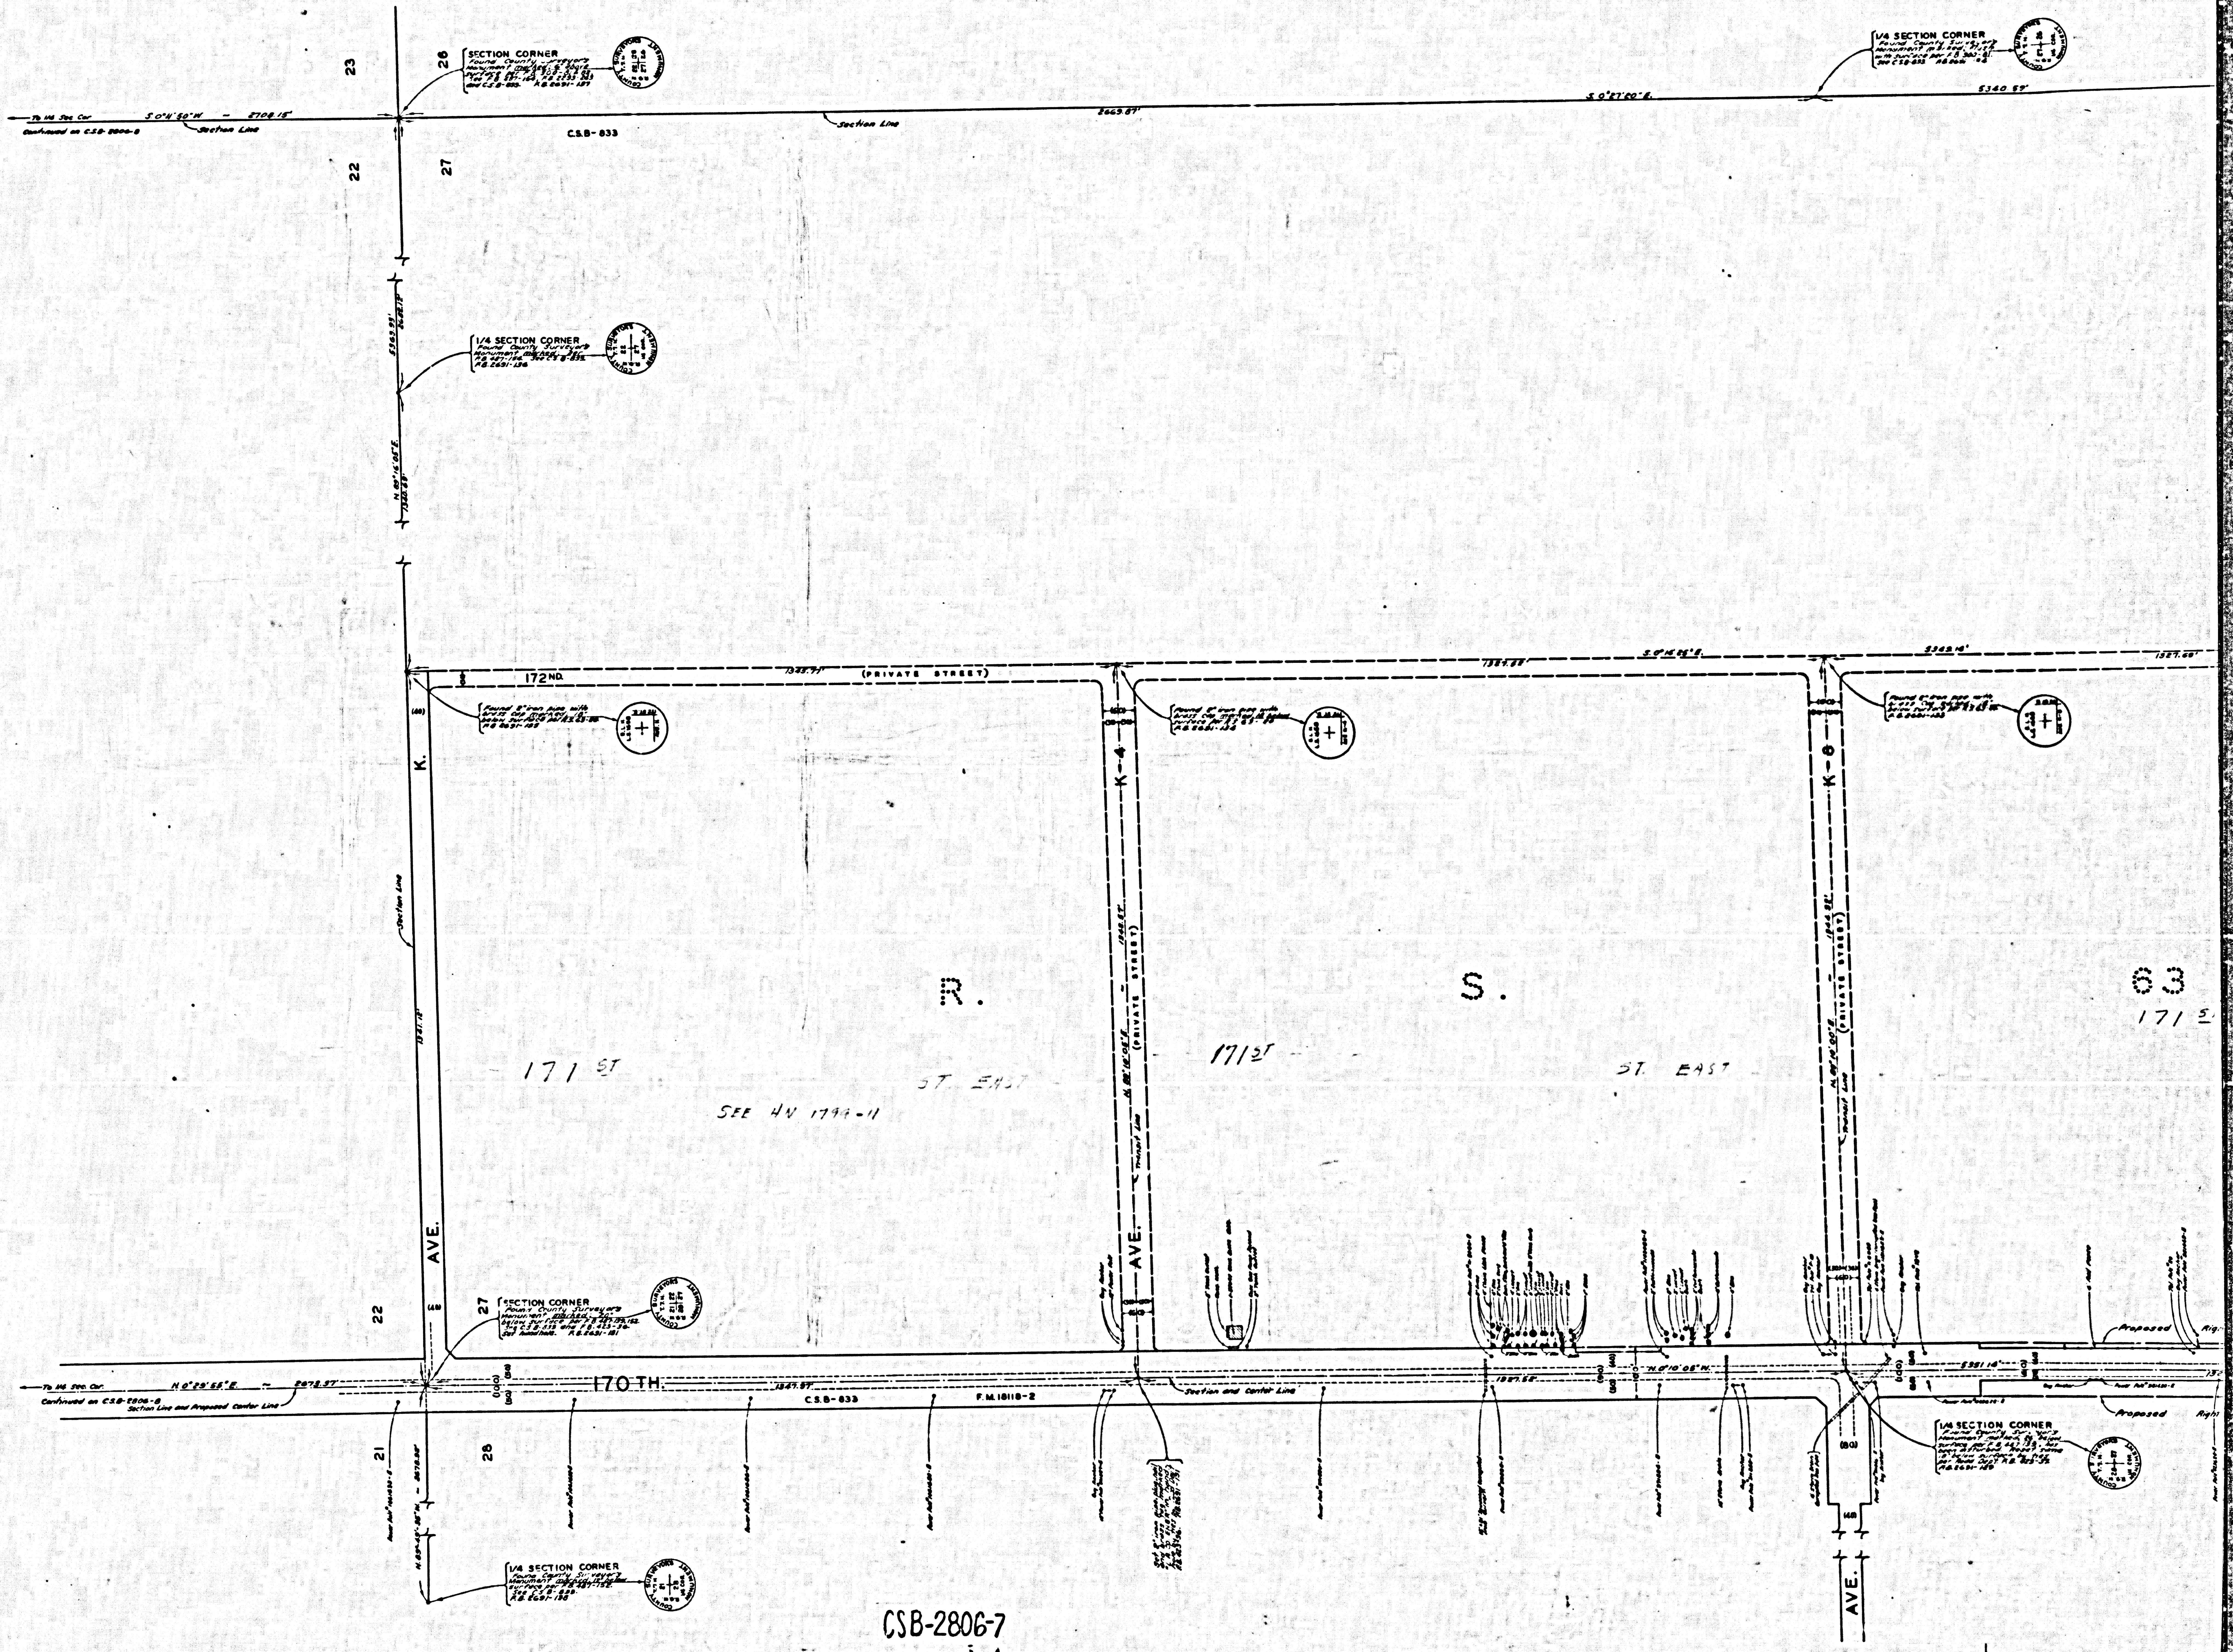

CSB-2806-7
A4 OF A4