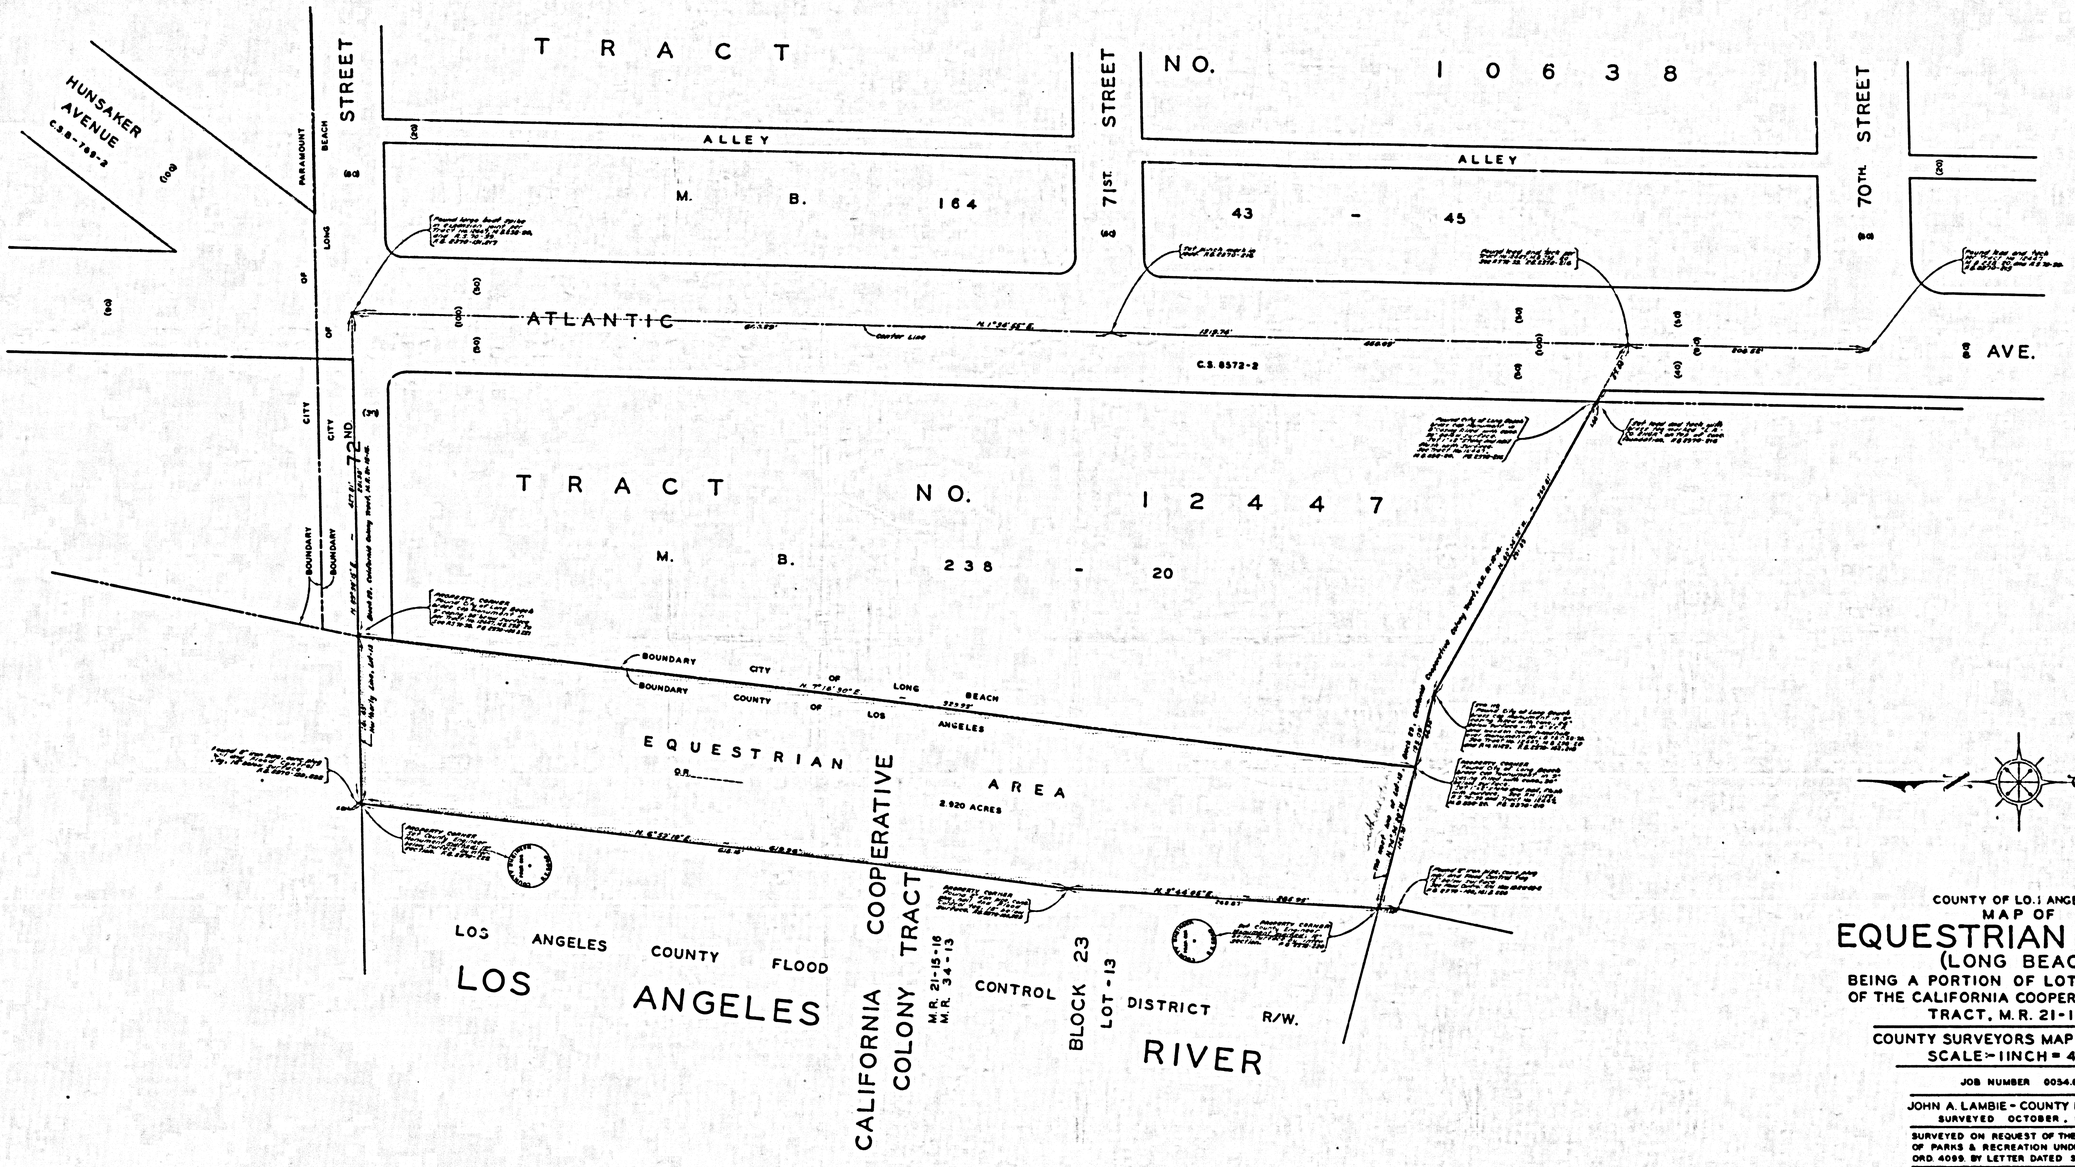

COUNTY OF LOS ANGELES
MAP OF
EQUESTRIAN AREA
(LONG BEACH)

BEING A PORTION OF LOT 13, BLOCK 23 OF THE CALIFORNIA COOPERATIVE COLONY TRACT, M.R. 21-15-16.

COUNTY SURVEYORS MAP NO. B-2813
SCALE:- 1 INCH = 40 FT.

JOB NUMBER 0054.84

JOHN A. LAMBIE - COUNTY ENGINEER
SURVEYED OCTOBER, 1962

SURVEYED ON REQUEST OF THE DIRECTOR OF PARKS & RECREATION UNDER SEC. 79 ORD. 4099. BY LETTER DATED SEPT 12, 1962

BEARINGS ARE BASED ON THE BEARING OF ATLANTIC AVENUE AS SHOWN ON C.S. 8572-2

INDEX 92

F.B. 2370-213-223

FIELD WORK BY.....D. SAPPELL
OFFICE WORK BY.....G.D. BAILEY
CHECKED BY.....S.H. MILLER

FOR TOPOGRAPHY PRIOR TO CONSTRUCTION SEE SURVEY DIVISION FILE MAP NO. H-19.

CSB-2813
A1 OF A1