
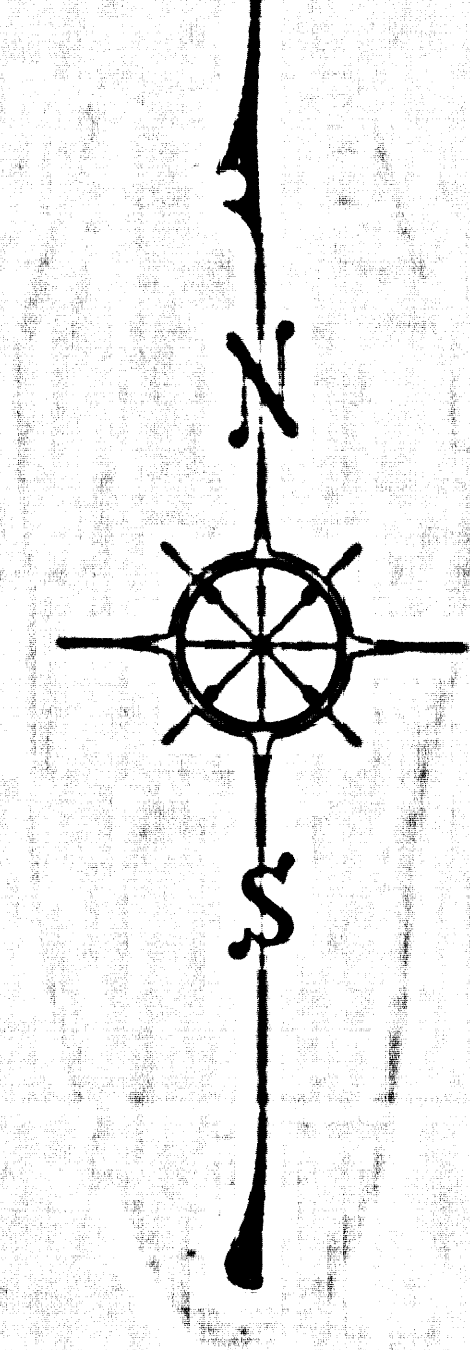


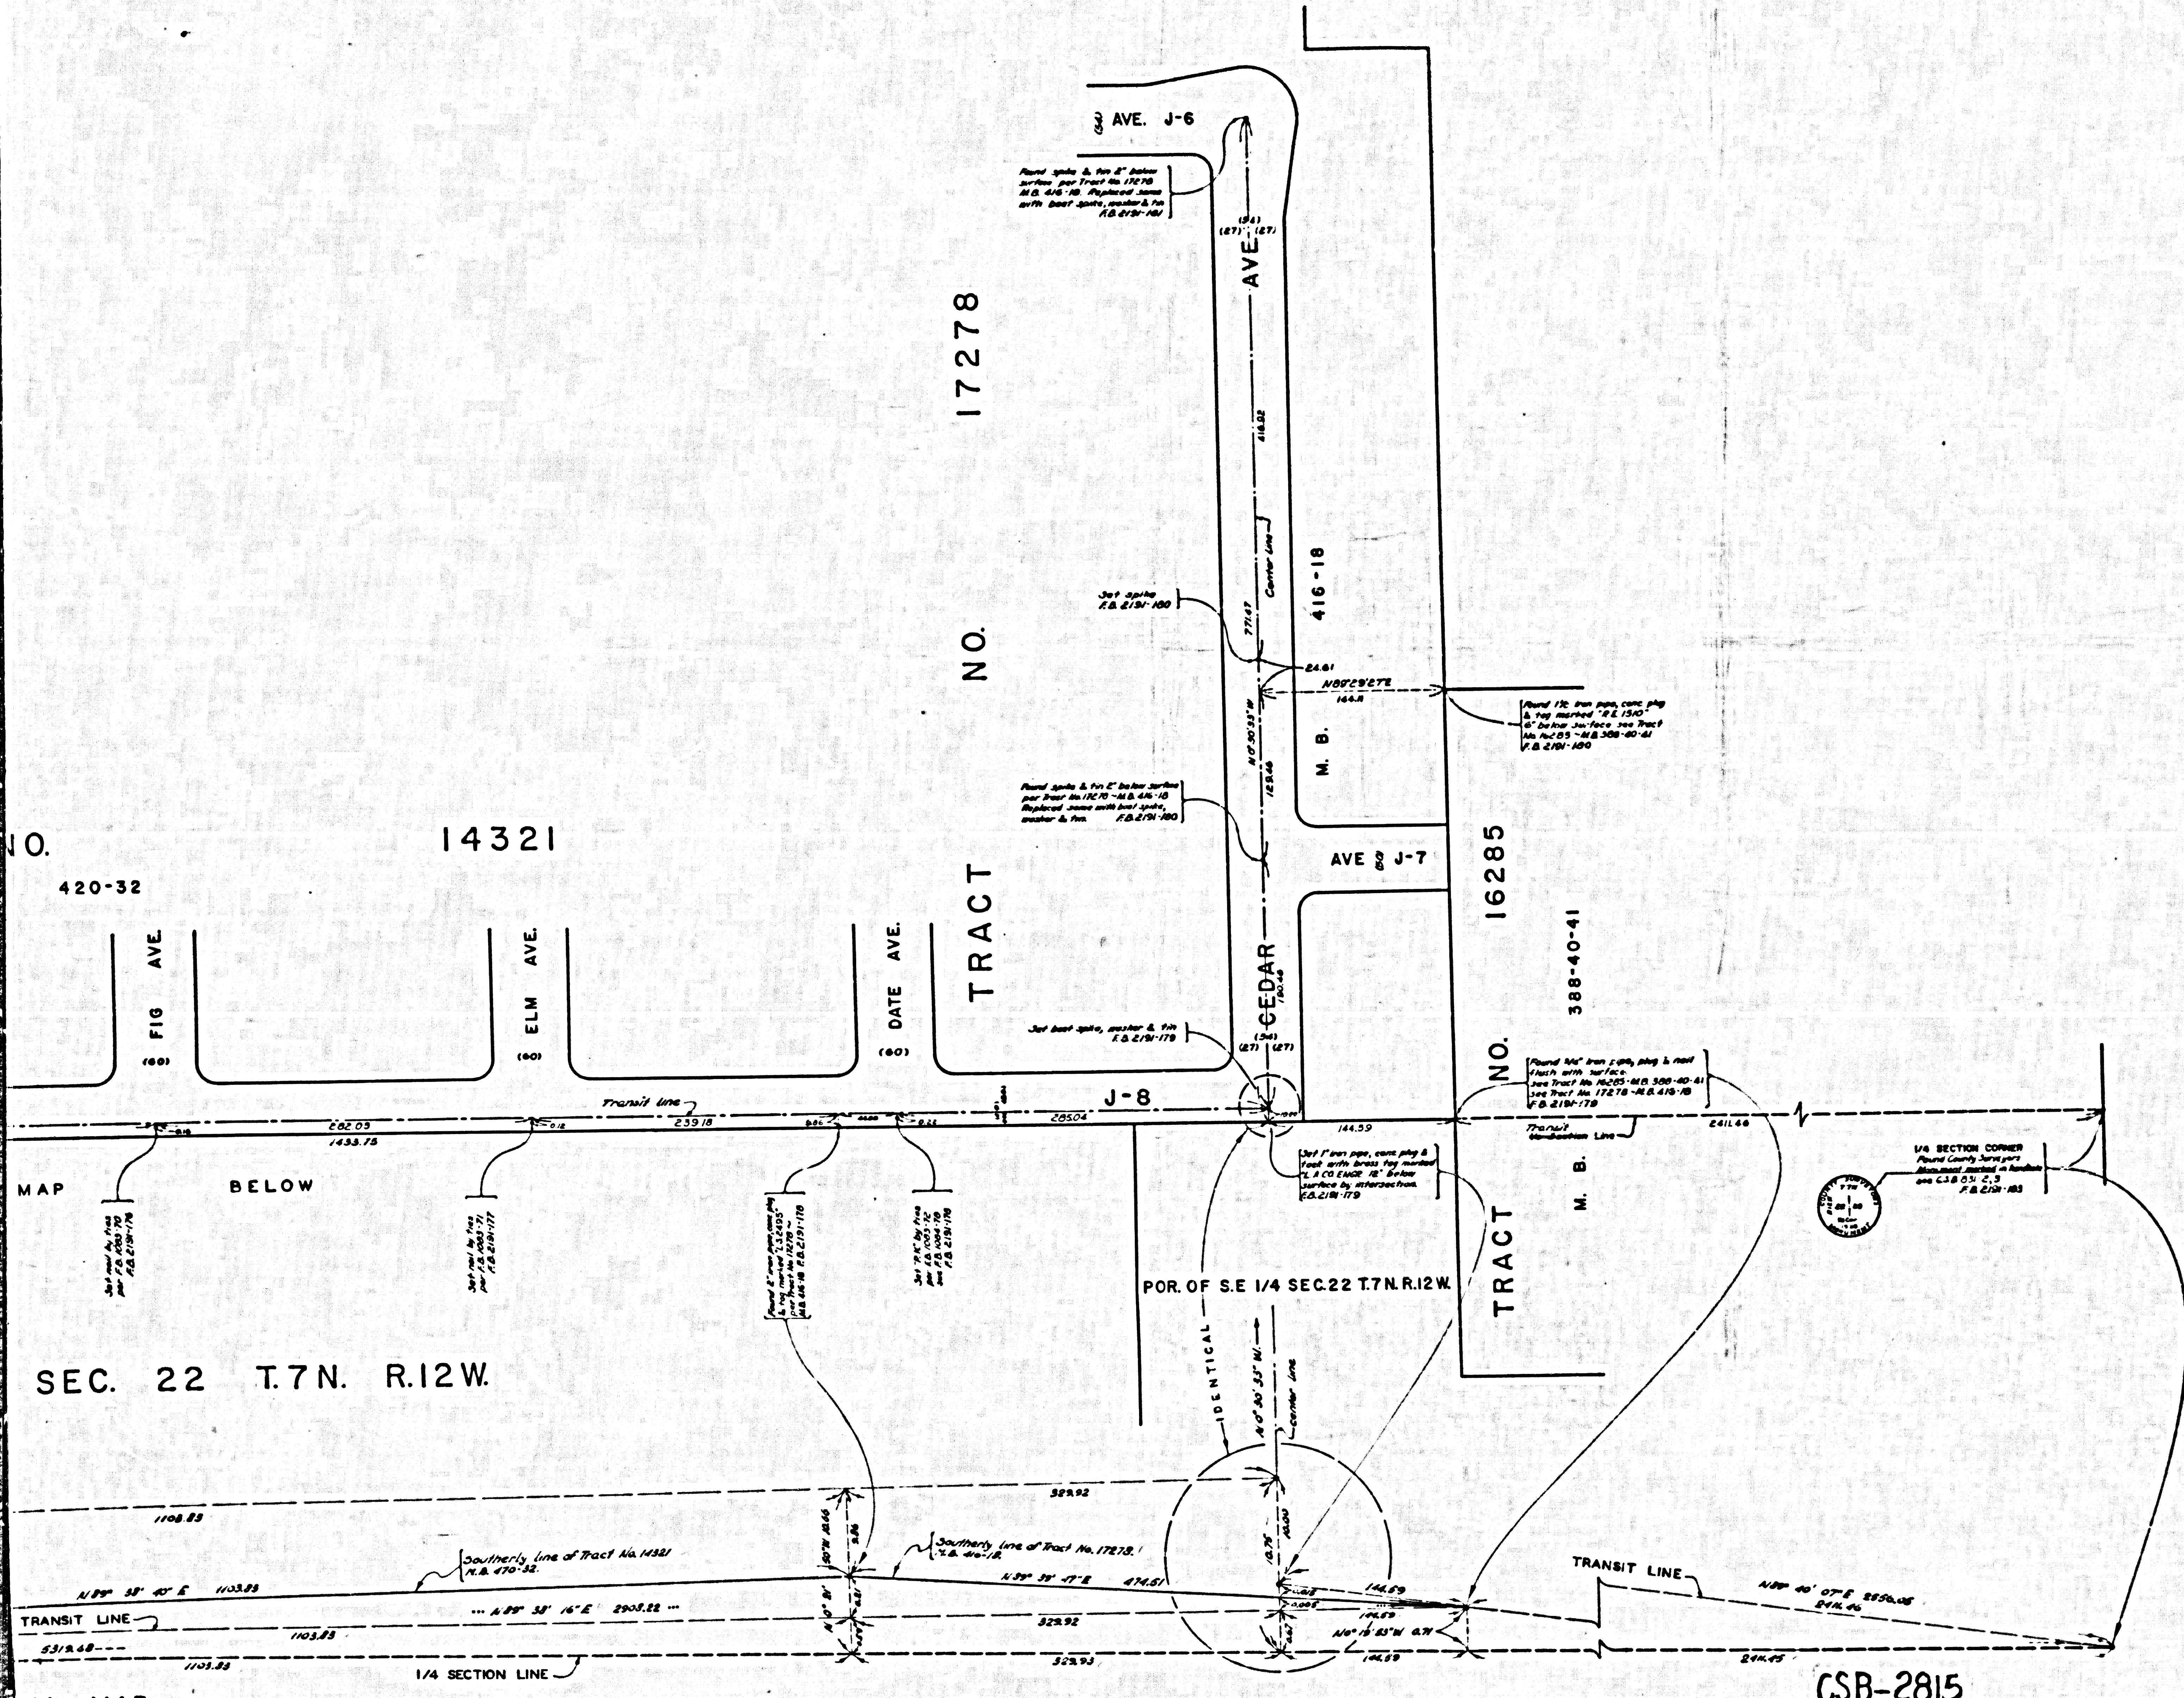


COUNTY OF LOS ANGELES
 MAP OF
**STREETS IN THE 10TH STREET WEST
 SANITARY SEWER DISTRICT**
 COUNTY SURVEYORS MAP N2B-2815
 SCALE - 1 INCH = 50 FT.

JOB NUMBER 0303.00
JOHN A. LAMBIE - COUNTY ENGINEER
 SURVEYED DEC. 1961 - MAY 1962
 SURVEYED ON REQUEST OF THE COUNTY
 ENGINEER UNDER AUTHORITY OF THE
 BOARD OF SUPERVISORS BY ORDER DATED
 NOV. - 1961
 BEARINGS ARE BASED ON THE BEARING OF
 EAST LINE OF SEC. 22 - T.7N., R.12W., S.20M
 PER C.S.B. - 831-2
 P.B. 2191-149-184
 FIELD WORK BY.....A. S. COATES
 OFFICE WORK BY.....M. OSHTA
 CHECKED BY.....H.E. AUSTIN

THIS SURVEY MADE TO ESTABLISH CENTER
 LINES ON THE STREETS IN THIS AREA
 PRELIMINARY TO CONSTRUCTION OF SEWERS
 IN THE SANITARY SEWER DISTRICT
 COUNTY IMPROVEMENT NO. 2196.14

AL MAP
 TERMINATION OF
 IN AVENUE J-8
 SCALE
 987

CSB-2815
 A1 OF A2

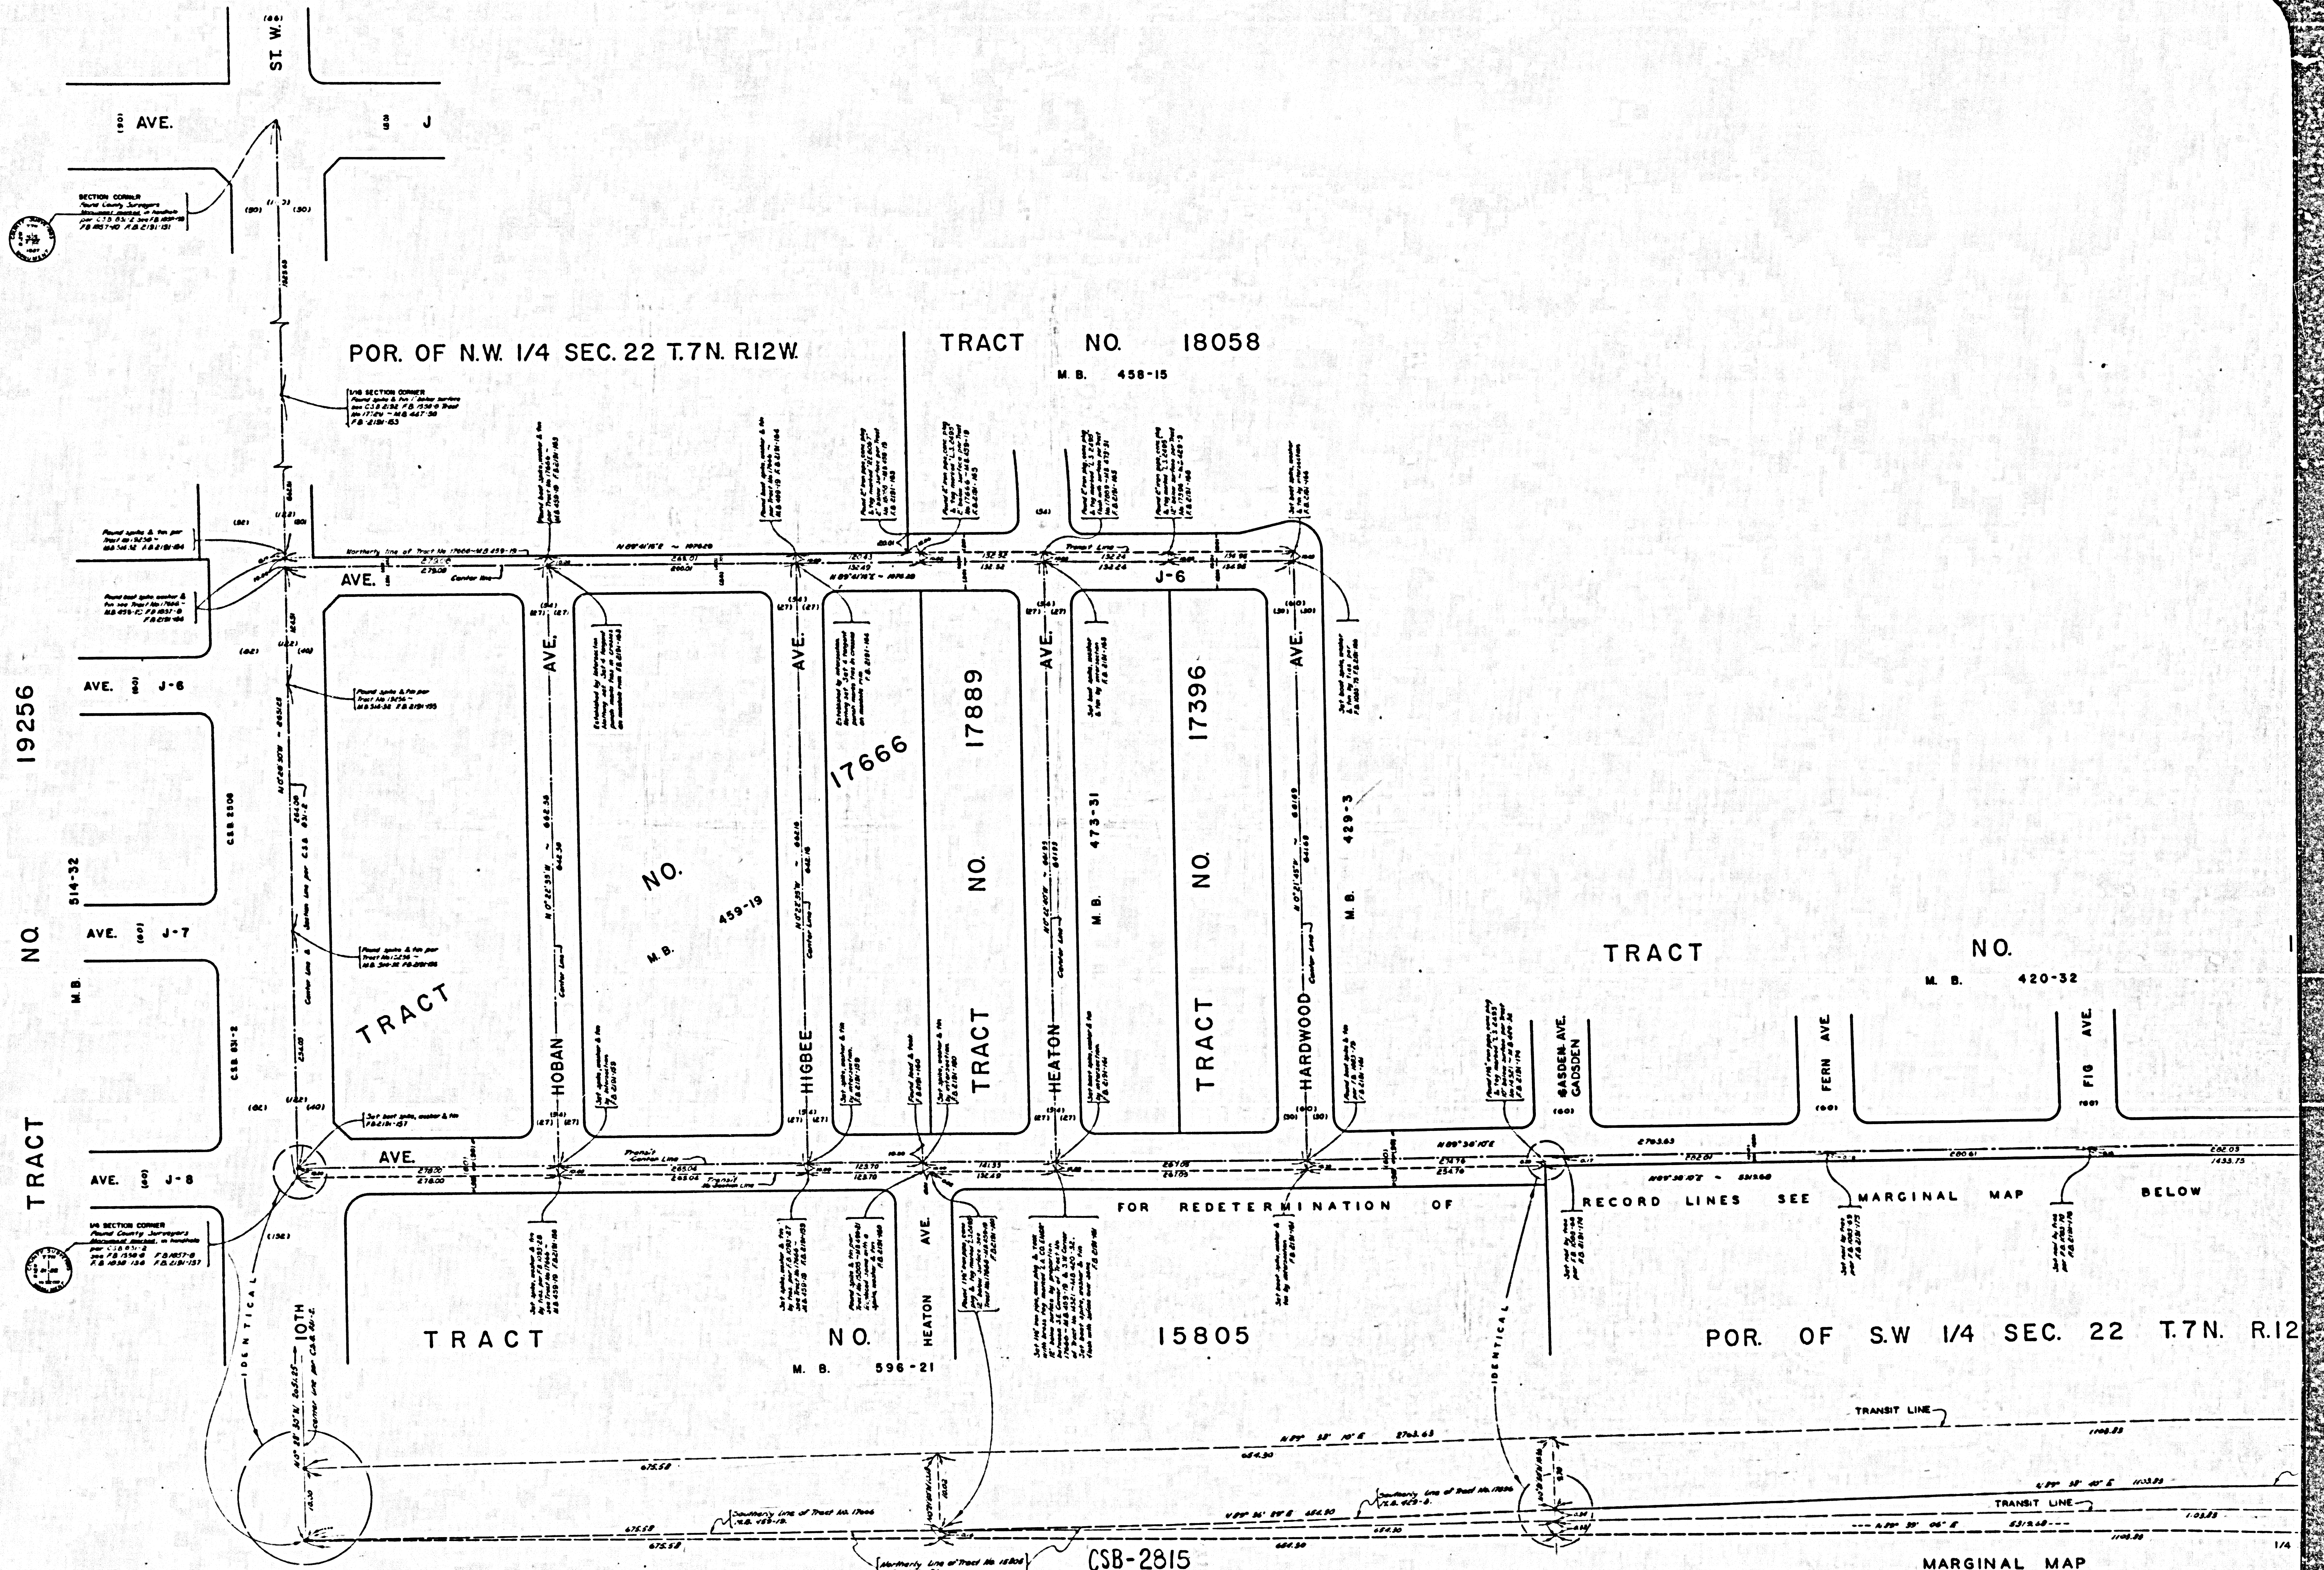

CSB-2815
A2 of A2

MARGINAL MAP
SHOWING REDETERMINATION OF
RECORD LINES IN AVENUE J-8
NOT TO SCALE
JULY 1987