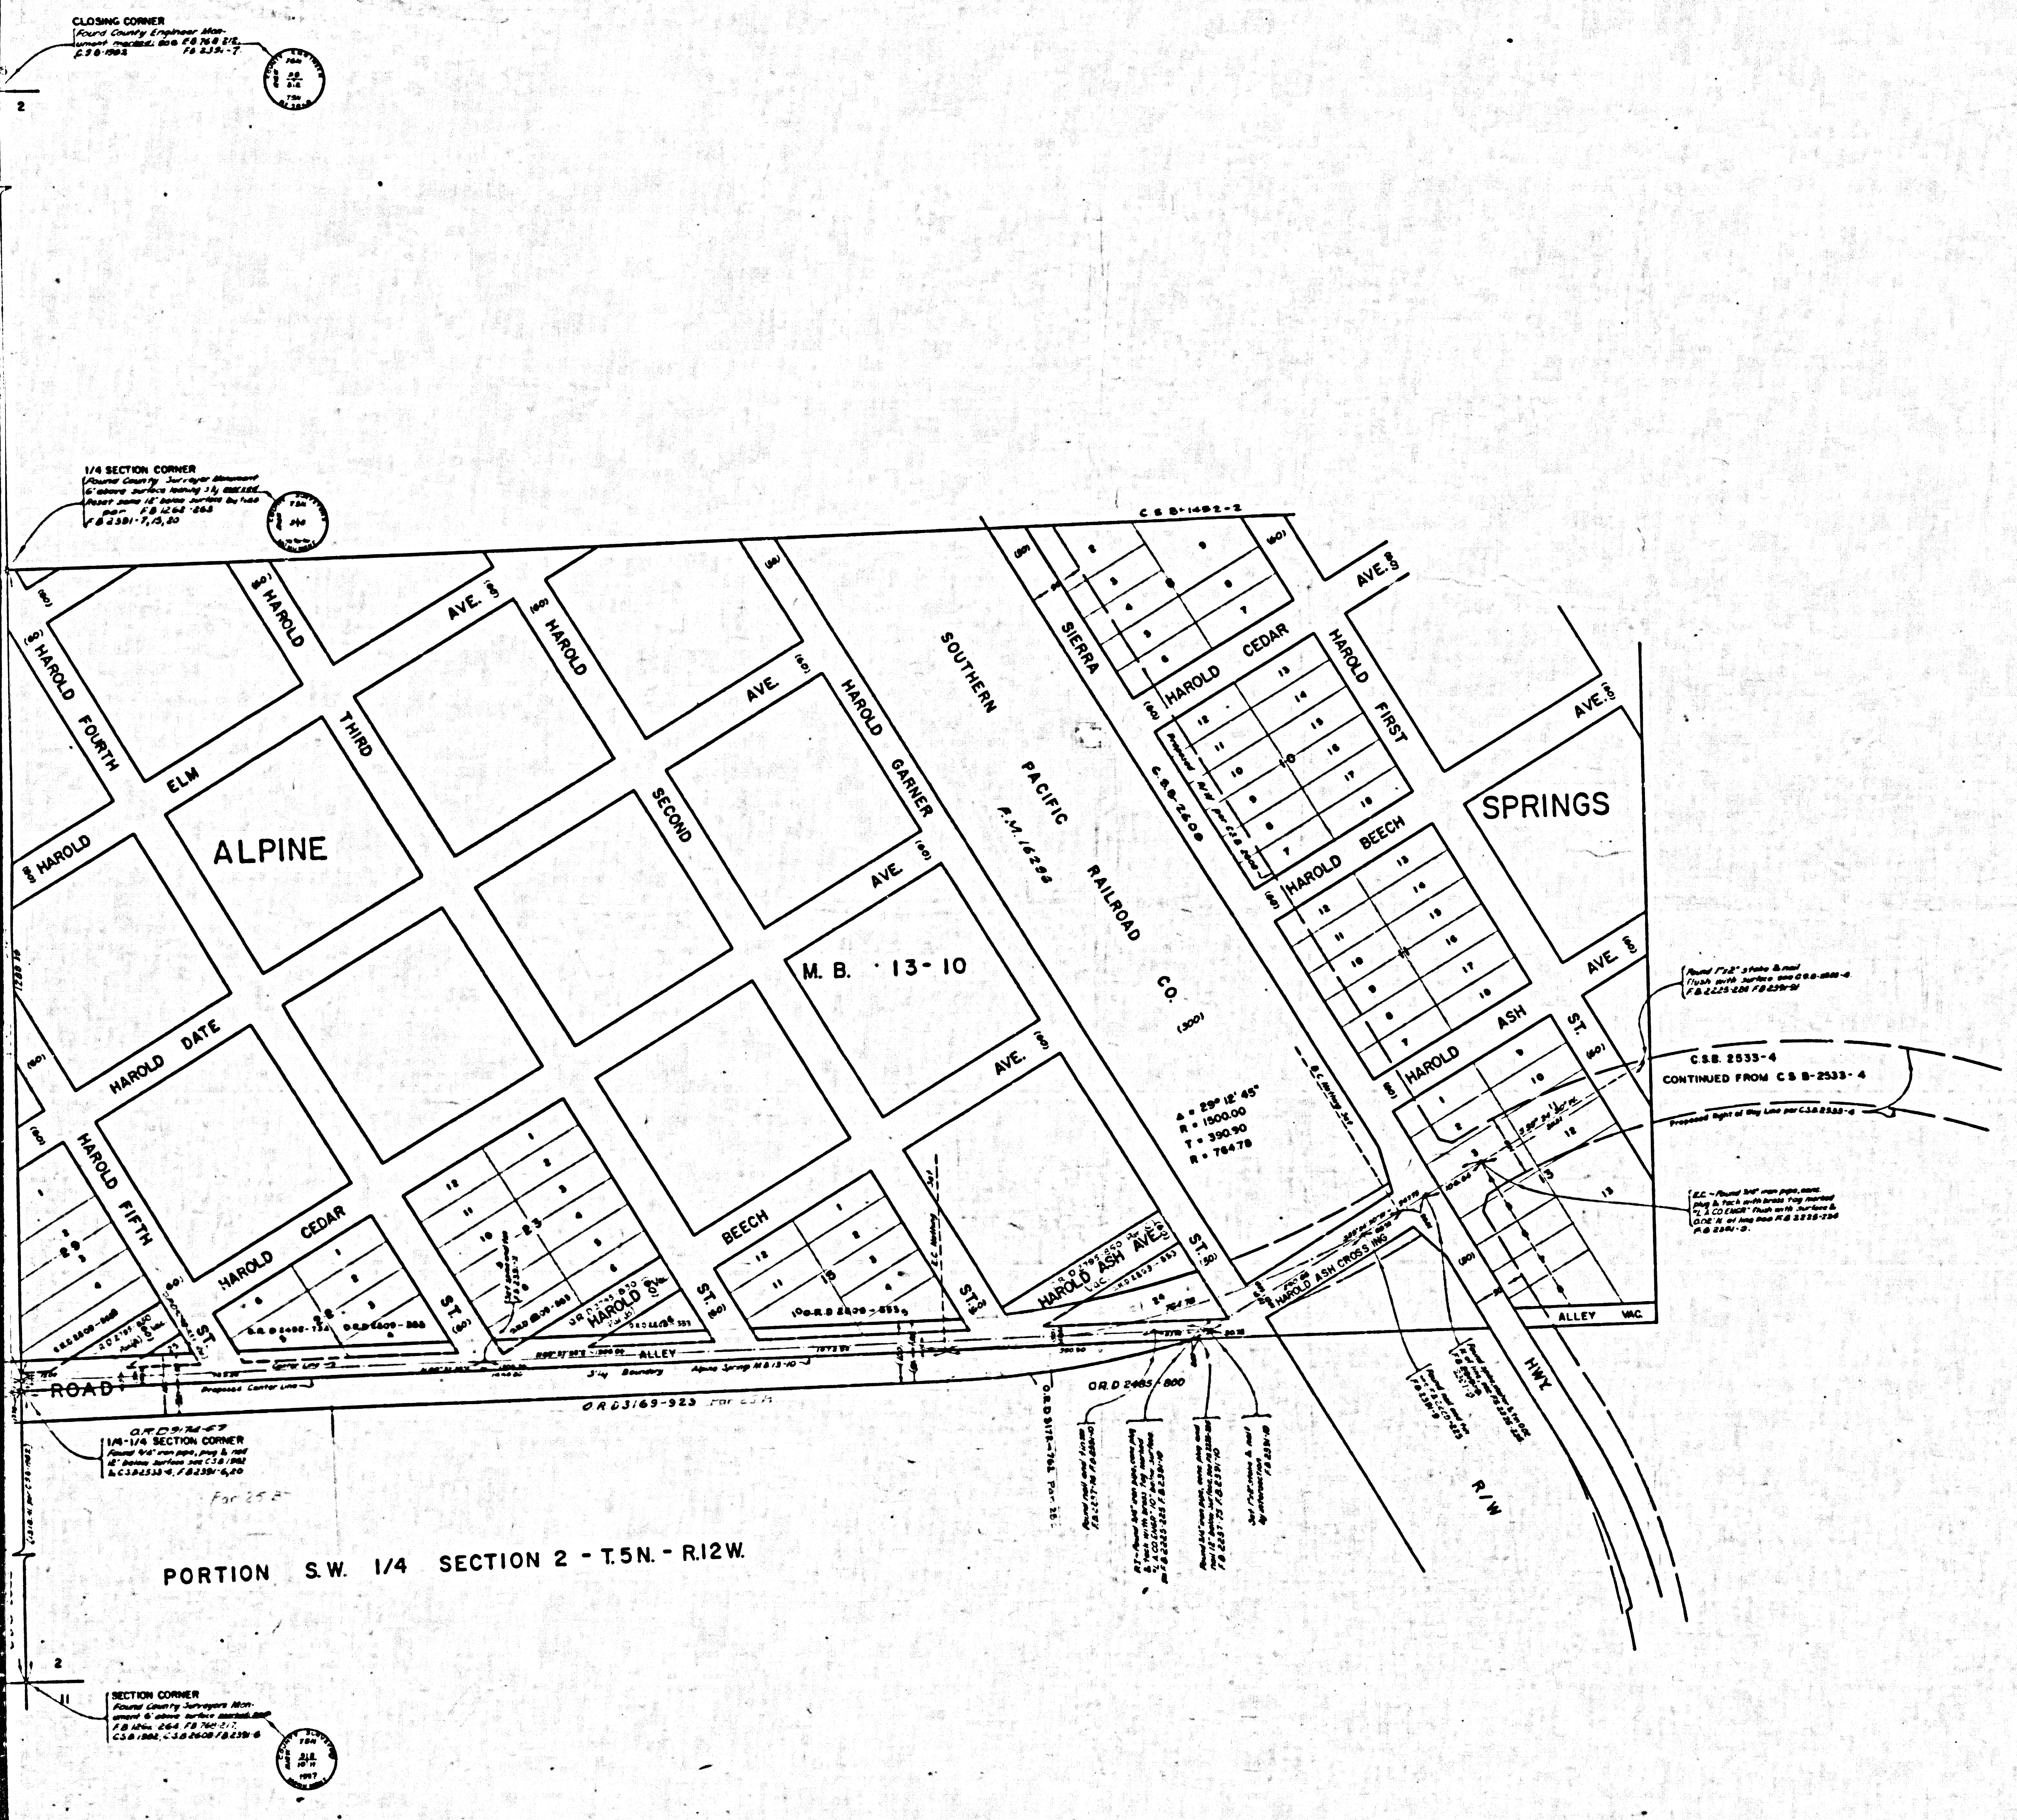
CLOSING CORNER
1/4 SECTION CORNER
ALPINE
SPRINGS
HAROLD FOURTH
HAROLD THIRD
HAROLD SECOND
HAROLD FIRST
HAROLD GARNER
HAROLD FIFTH
HAROLD ELM AVE.
HAROLD DATE AVE.
HAROLD CEDAR AVE.
HAROLD BEECH AVE.
HAROLD ASH AVE.
SOUTHERN PACIFIC RAILROAD CO.
F.M. 16286
SIERRA HWY.
M. B. 13-10
C.S.B.-1482-2
C.S.B. 2533-4
CONTINUED FROM C S B-2533-4
Proposed Right of Way Line per C.S.B. 2533-4
HAROLD ASH CROSSING
ALLEY
ALLEY VAC.
ROAD
Proposed Center Line
O.R.D. 2865-800
O.R.D. 3169-323
O.R.D. 3174-67
R/W
1/4-1/4 SECTION CORNER
Found 3/4" iron pipe, plug & nail 12" below surface set C.S.B. 1982 & C.S.B. 2533-4, F.B. 2391-6, 20
SECTION CORNER
Found County Surveyors Monument 6" above surface marked, see F.B. 1264 264, F.B. 768-217, C.S.B. 1982, C.S.B. 2608, F.B. 2391-6
Found 1"x2" stake & nail flush with surface see C.S.B.-2533-4. F.B. 2225-281 F.B. 2391-51
E.C. – Found 3/4" iron pipe, cont. plug & tack with brass tag marked "L.A. CO. ENGR." flush with surface & 0.02' N. of line see F.B. 2225-224 F.B. 2391-3.
PORTION S.W. 1/4 SECTION 2 - T.5N. - R.12W.
For 25 B

COUNTY OF LOS ANGELES
MAP OF
# BARREL SPRINGS ROAD
FROM
SIERRA HIGHWAY
TO
AVENUE S

COUNTY SURVEYORS MAP NO. B-2822
SHEET NO. 1 OF 2 SHEETS
SCALE:- 1 INCH =100 FT.

JOB NUMBER 0074.04

JOHN A. LAMBIE - COUNTY ENGINEER
JANUARY 1959 - FEBRUARY 1962

SURVEYED ON REQUEST OF THE REGIONAL PLANNING COMMISSION UNDER SEC. 79, ORD. 4099 BY LETTER DATED NOV. 5, 1958 AND BY BOARD ORDER DATED DEC. 11, 1951

BEARINGS ARE BASED ON THE BEARING OF HAROLD ASH CROSSING PER C.S.B. 2533-4

F.B. 2391-3-116, 141-145

FIELD WORK BY.......... J. S. COATES
.... S. HALISCKY
OFFICE WORK BY.............. T. H. BURNS
.... L.C. THOMPSON
.... M. OSHITA
CHECKED BY.......... S. H. MILLER

Revised survey data in NW 1/4 of Sec. 3, T.5N., R.12W., June, 1972. S.H.B.

TM 65

CSB-2822-1
A1 OF A3

SECTION 3
T. 5 N.
R. 12 W.
VALLEY
FREEWAY
ALPINE
HAROLD
FOURTH
ELM
THIRD
AVE
DATE
FIFTH
CEDAR
ST.
ROAD
IDENTICAL
PORTION S.W. 1/4 SEC
35
3
2
10
11
1/4 SECTION CORNER
Found County Engineer Monument marked in hand hole see F.B. 2261-77 F.B. 2391-16.
CENTER SECTION
Found 1"x1" stake & nail per F.B. 2237-16 Reset with County Engineer Monument marked 10" below surface F.B. 2391-16-164,168
Found, Apr. 1968
F.B. 2391-170
ANGLE POINT
Found, Apr. 1965
1/4 Section Line
1/4-1/4 SECTION CORNER
Set 2" iron pipe, conc plug and brass tag marked "L.A. CO. ENGR" 14" below surface by ties per F.B. 2237-10 Set 1"x2" stake and nail flush with surface F.B. 2391-21-53
1/4-1/4 Section Line
304.70
1/4 SECTION CORNER
Found County Surveyors Monument marked flush with surface see F.B. 1262-216 C.S.B. 2600 F.B. 2391-21
CLOSING CORNER
Found County Engineer Monument marked see F.B. 764-212
C.S.B.-1982
F.B. 2391-7
C.S.B. 6730
1/4 SECTION CORNER
Found County Surveyor Monument 6" above surface leaning sly marked Reset same 18" below surface by ties per F.B. 1262-263
F.B. 2391-7,15,20
1/4-1/4 SECTION CORNER
Found 3/4" iron pipe, plug & nail 18" below surface see C.S.B. 1982 & C.S.B. 2533-4, F.B. 2391-6,20
O.R.D. 3134-67
Found 1"x2" stake and nail see F.B. 2237-25, F.B. 2391-6
Found boat spike washer and tin see F.B. 2237-25, C.S.B. 2600 F.B. 2391-6,20
SECTION CORNER
Found County Surveyors Monument 6" above surface marked see F.B. 1262-264 F.B. 760-217, C.S.B. 1982, C.S.B. 2600, F.B. 2391-6
C.S.B.-2600
O.R.D. 2922-314
O.R.D. 3402-563
O.R.D. 2922-317
O.R.D. 2391-946
O.R.D. 2391-946
Proposed Right of Way Line
Proposed Center Line
Par 25 B

CSB-2822-1

A2 OF A3

TRACT NO. 2296
M.B. 26-18
R.S. 72-36.
1/4 SECTION CORNER
CLOSING CORNER
10TH STREET WEST
SECTION 4
O.R.D 3148-946
O.R.D 3148-944
BARREL SPRINGS
O.R.D 3169-928
Proposed Right of Way Line
1/4 Section Line & Proposed Center Line
T. 5 N.
R. 12 W.
CENTER SECTION
1/4 SECTION CORNER
1/4-1/4 SECTION CORNER
ANTELOPE
VA

CSB-2822-1
A3 of A3