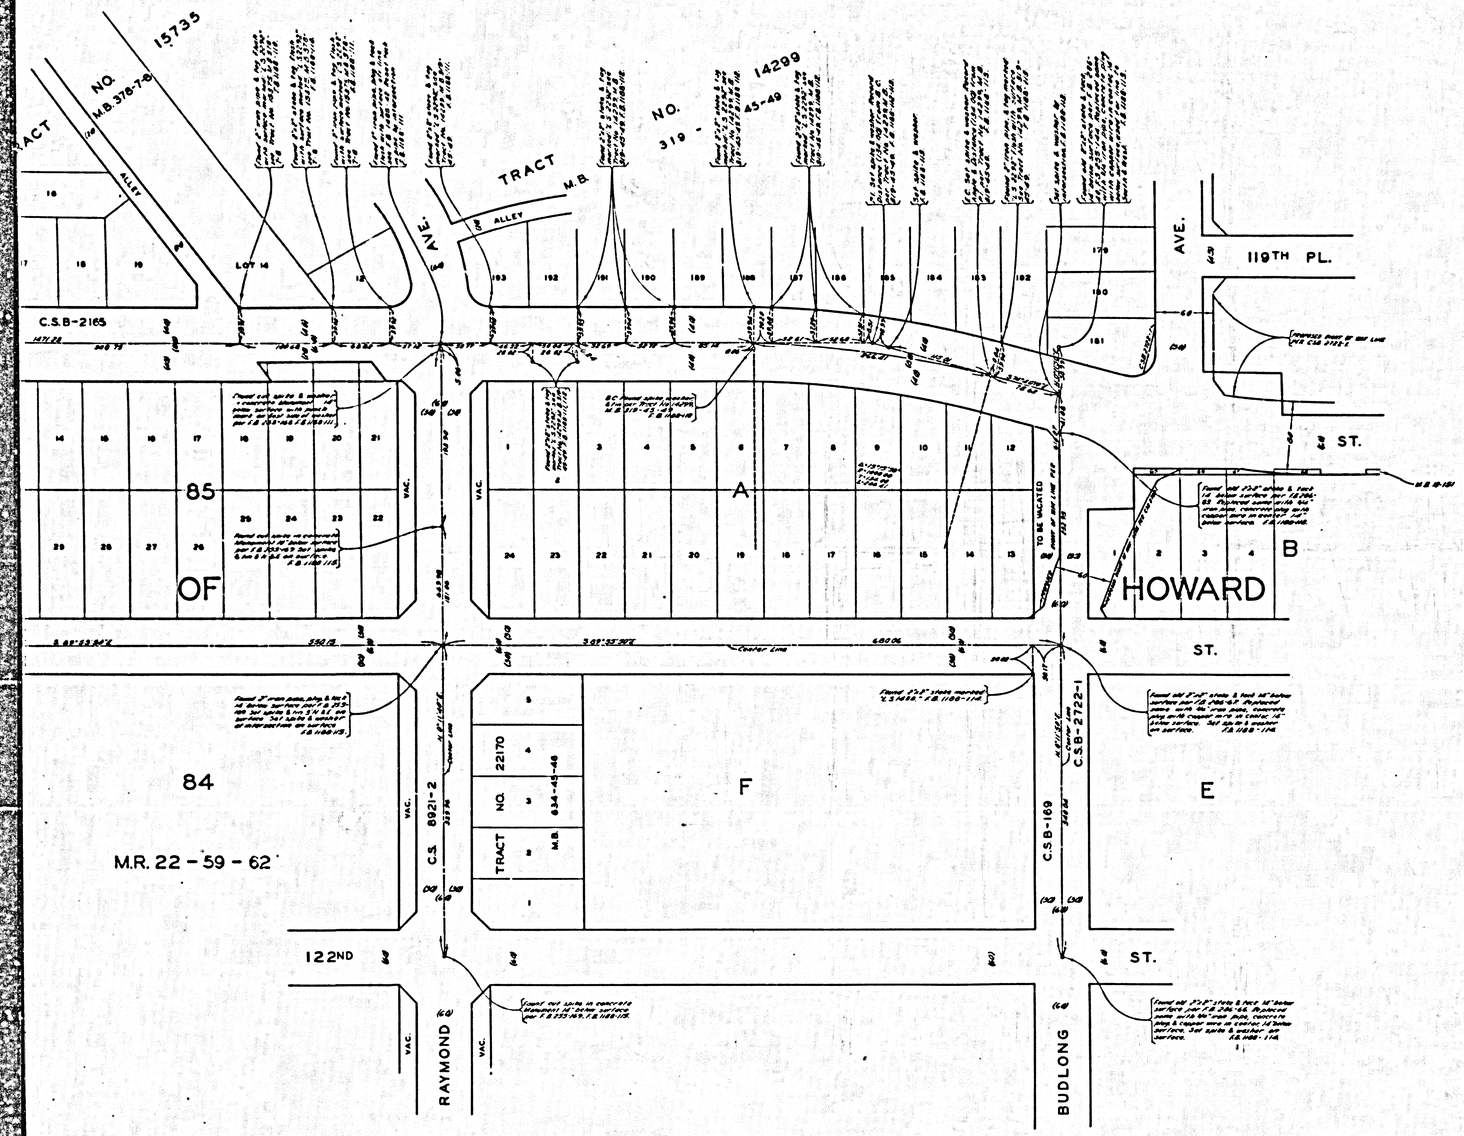

COUNTY OF LOS ANGELES
MAP OF
STREETS IN THE 120TH STREET
SANITARY SEWER DISTRICT
COUNTY SURVEYORS MAP Nº B-2823
SCALE:-1 INCH = 50 FT.

JOB NUMBER 0303.00

JOHN A. LAMBIE - COUNTY ENGINEER
SURVEYED JANUARY, 1951

SURVEYED ON REQUEST OF THE COUNTY ENGINEER UNDER AUTHORITY OF THE BOARD OF SURVEYVISORS BY ORDER DATED FEB. 26, 1946

BEARINGS ARE BASED ON THE CALIFORNIA COORDINATE SYSTEM ZONE 7 PER SEC. 8809 PUBLIC RESOURCES CODE SEE C.S. 9423

F.B. 1188-107-115

FIELD WORK BY.....M.A. VAN DEREN
OFFICE WORK BY.....W. D. REYNOLDS
...W.C. MIDDLEBROOK
CHECKED BY..... ...W. D. WAGNER

W.S. 26

THIS SURVEY MADE TO ESTABLISH CENTER LINES ON THE STREETS IN THIS AREA PRELIMINARY TO CONSTRUCTION OF SEWERS IN THE SANITARY SEWER DISTRICT COUNTY IMPROVEMENT NO. 1427.

CSB-2823
A1 OF A2

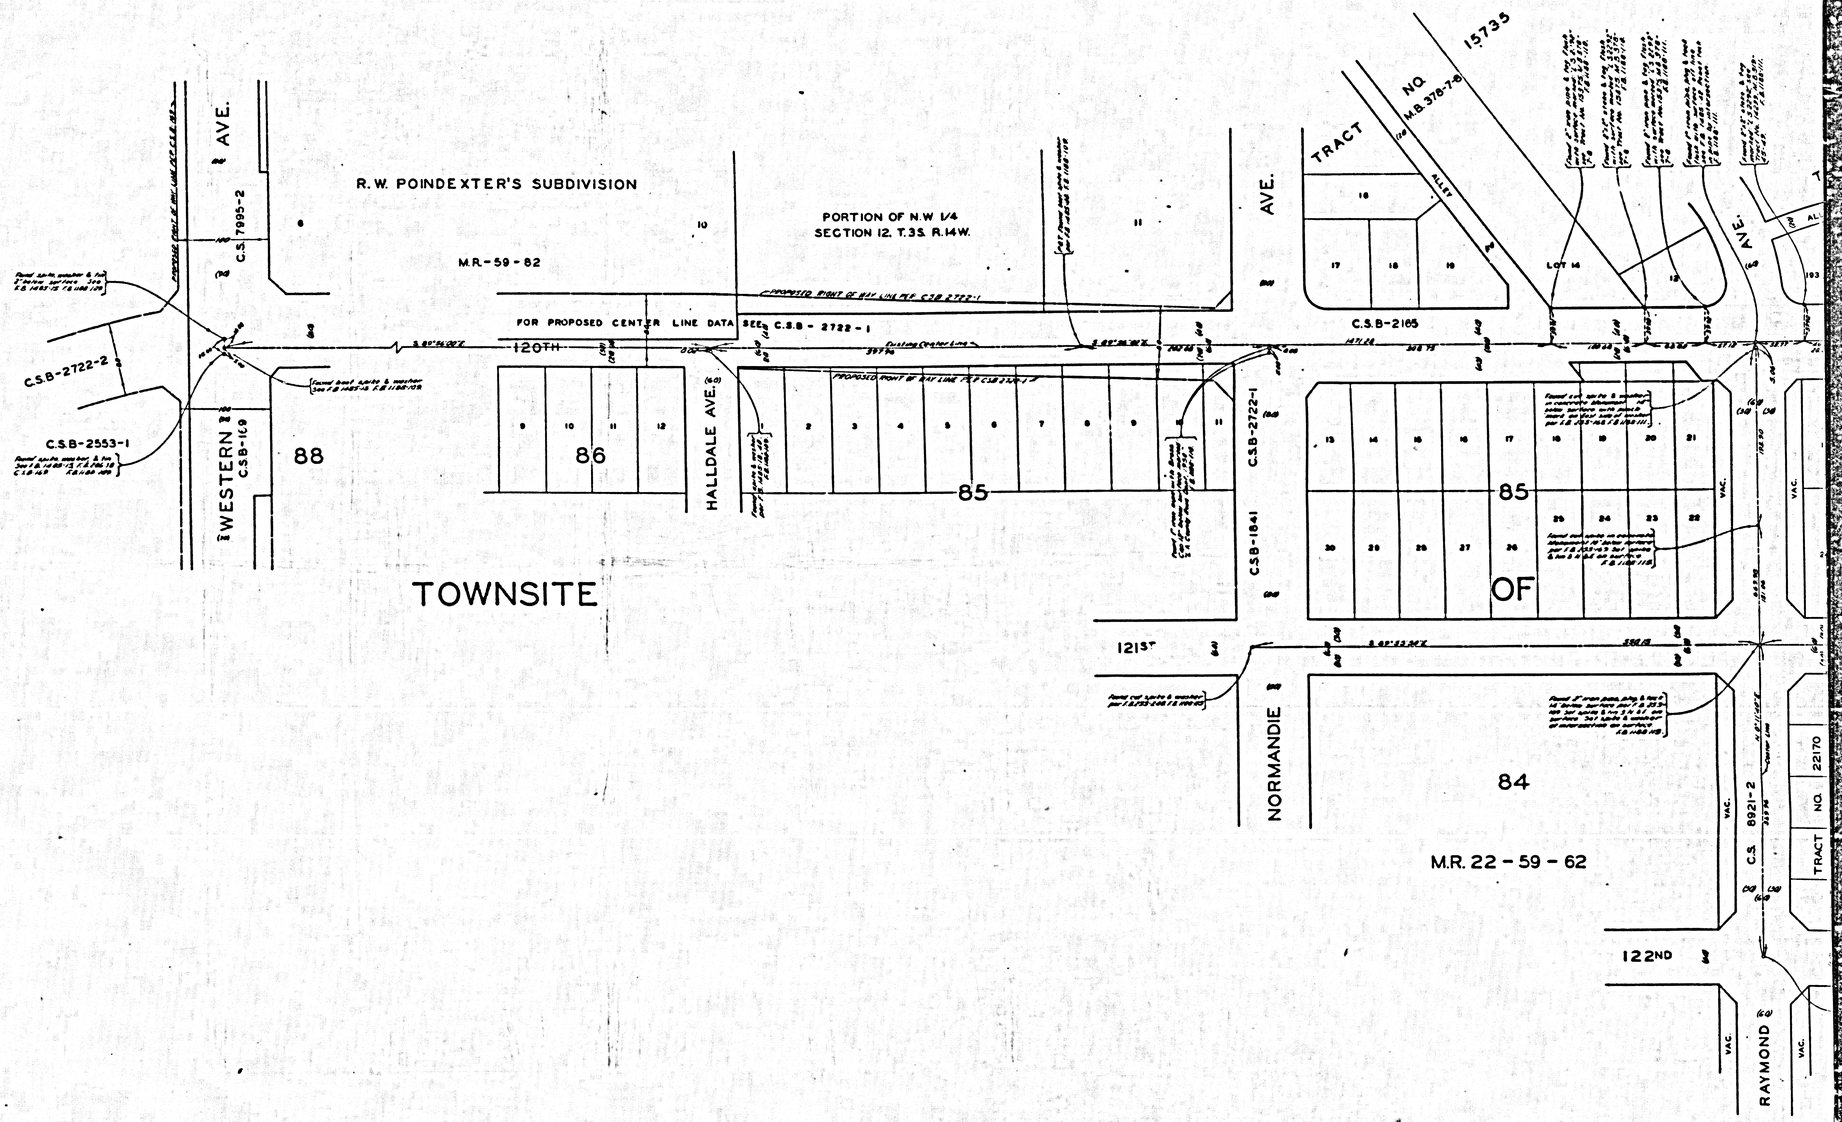

CSB-2823
A2 OF A2