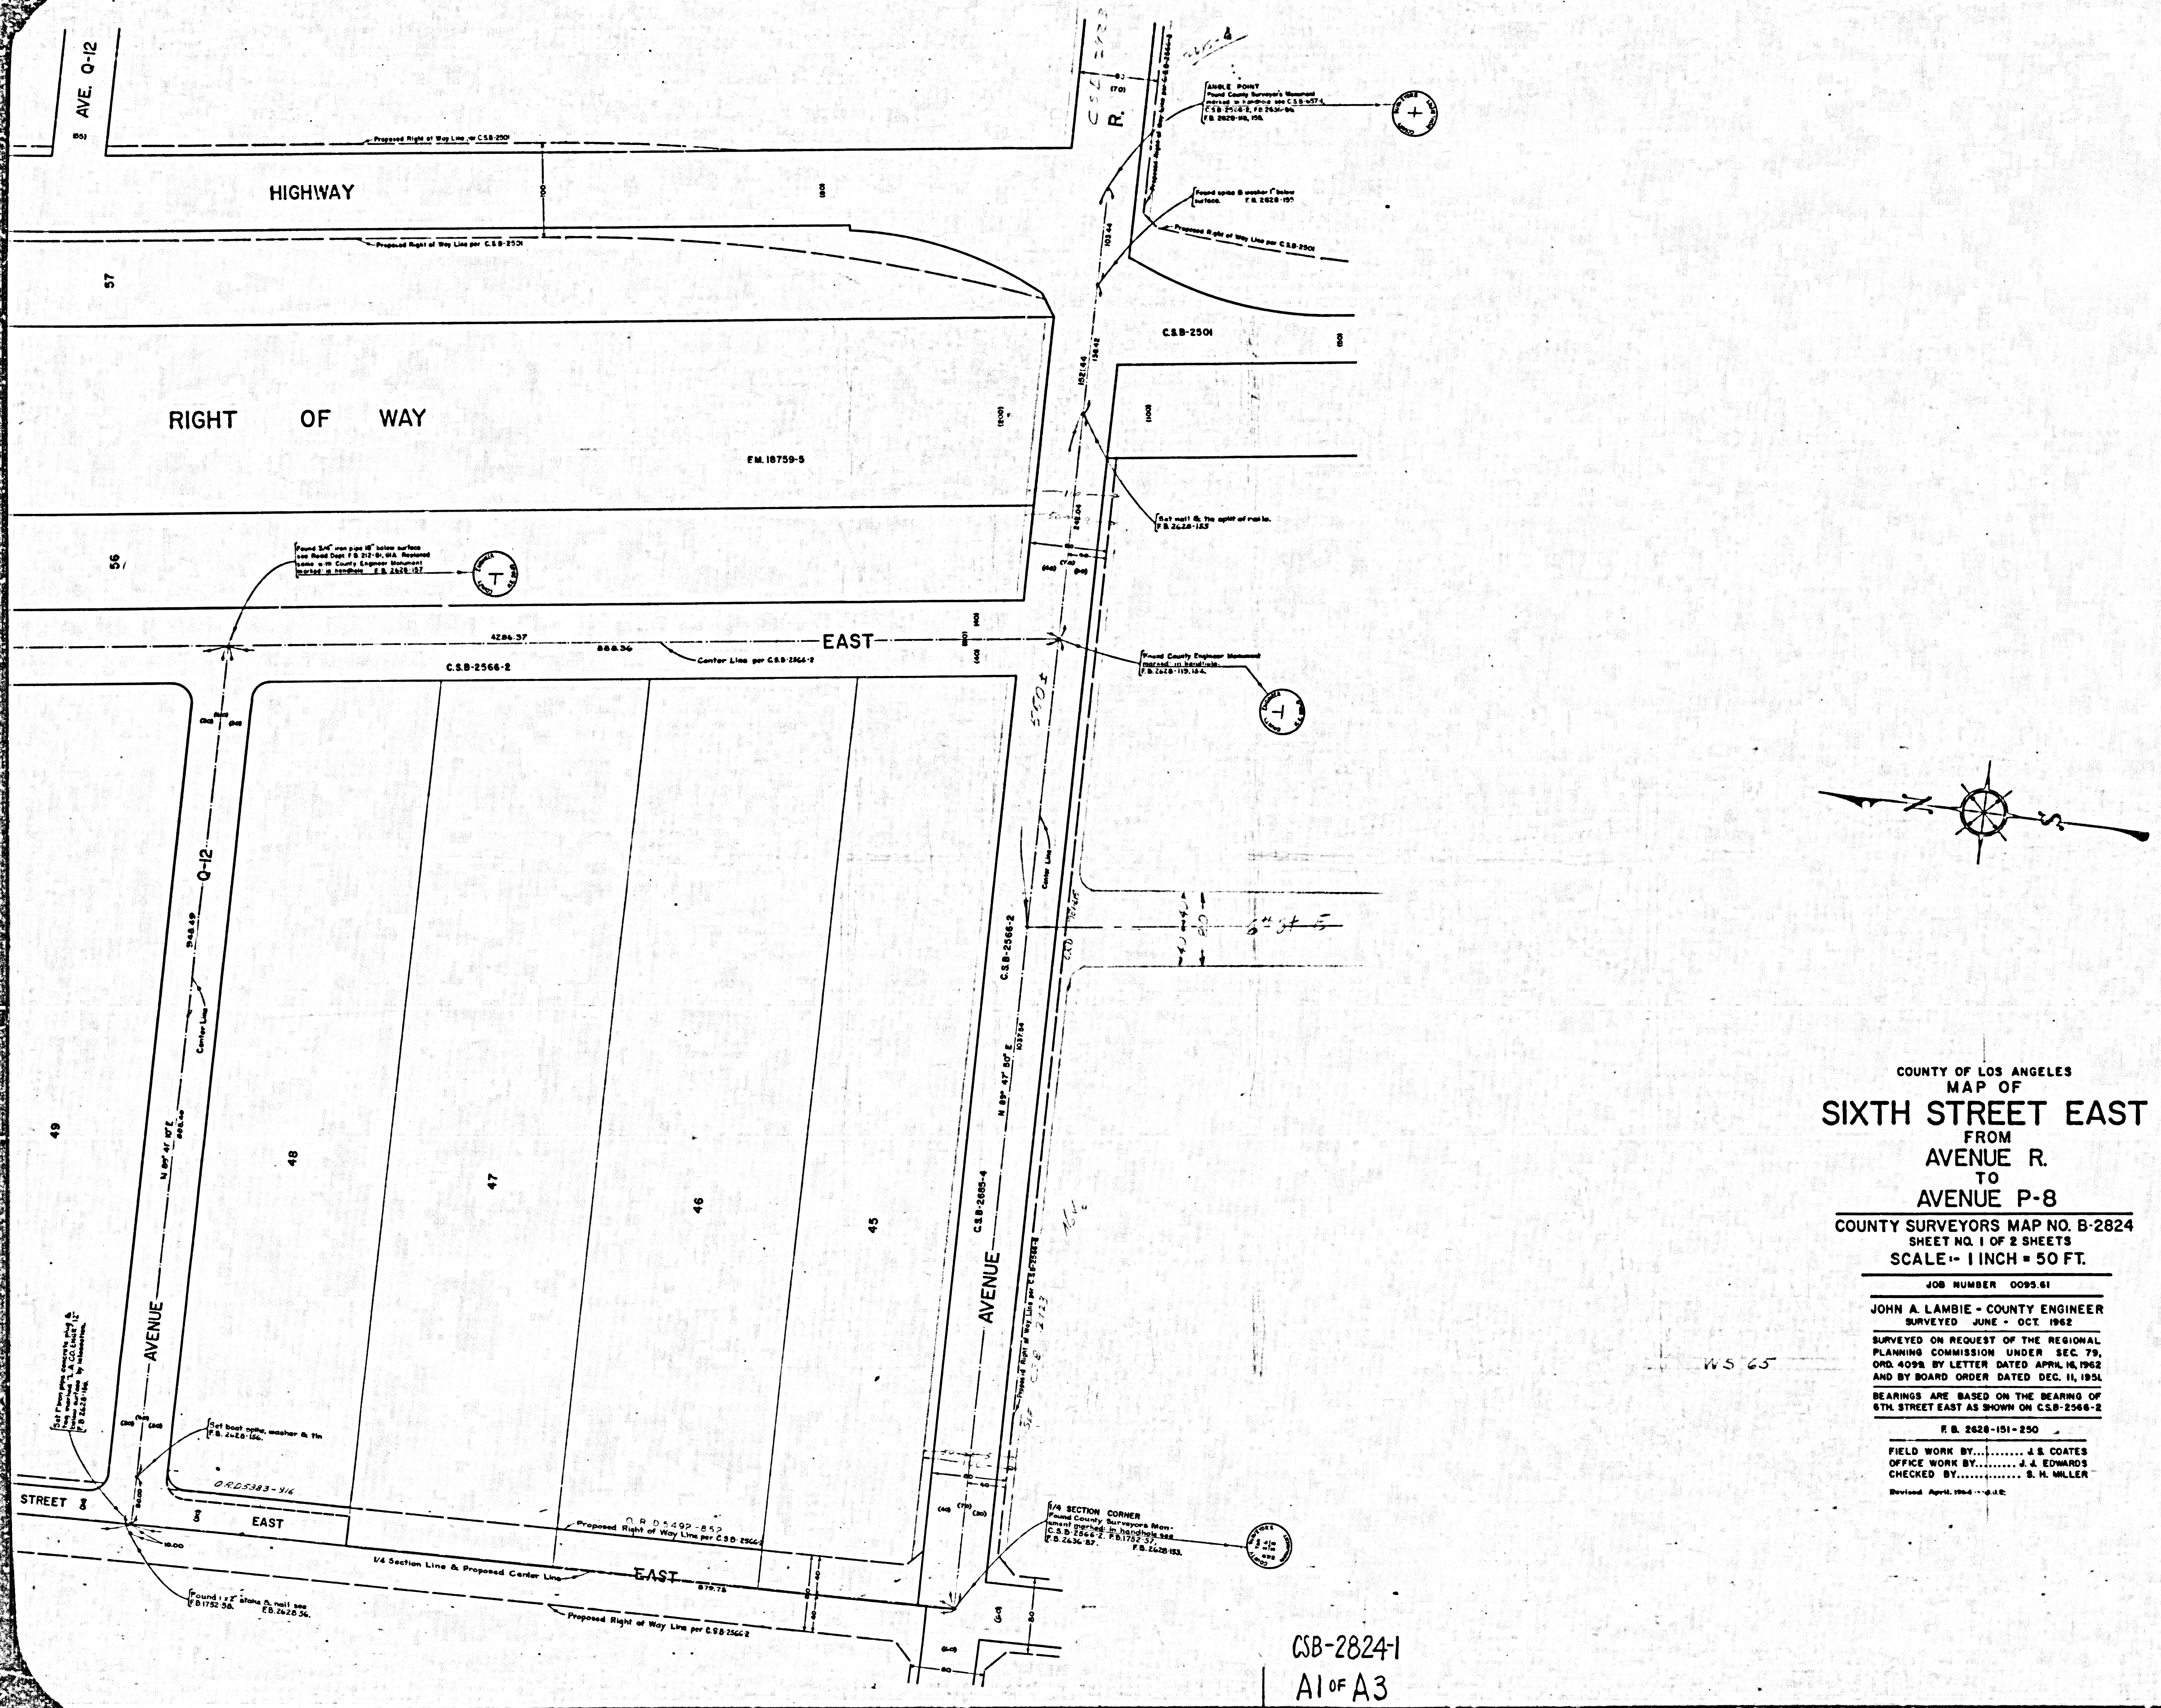
AVE. Q-12
HIGHWAY
RIGHT OF WAY
F.M. 18759-5
Proposed Right of Way Line per C.S.B-2501
CSL 2123
R.
(70)
ANGLE POINT
Found County Surveyor's Monument marked in handhole see C.S.B-657-4, C.S.B-2566-2, F.B. 2636-86, F.B. 2628-118, 159.
Found spike & washer 1" below surface. F.B. 2628-155
103.44
C.S.B-2501
1521.44
138.42
Set nail & tie split of rails. F.B. 2628-153
548.04
Found 3/4" iron pipe 18" below surface see Road Dept F.B. 212-81, 81A. Replaced same with County Engineer Monument marked in handhole F.B. 2628-157
4286.37
888.36
EAST
Center Line per C.S.B-2566-2
C.S.B-2566-2
Found County Engineer Monument marked in handhole. F.B. 2628-119, 154.
5703
57
56
49
48
47
46
45
Q-12
AVENUE
948.49
Center Line
N 89° 47' 10" E
C.S.B-2566-2
C.S.B-2685-4
N 89° 47' 50" E
1037.64
Center Line
Proposed Right of Way Line per C.S.B-2566-2
C.S.L 2123
WS 65
Set 1" iron pipe concrete plug tag marked "L.A.CO. ENGR." below surface by intersection. F.B. 2628-156.
Set boat spike, washer & tin F.B. 2628-156.
O.R.D5383-916
STREET
EAST
10.00
80.00
O.R. D5492-852
Proposed Right of Way Line per C.S.B-2566-2
1/4 Section Line & Proposed Center Line
EAST
879.72
Found 1 x 2" stake & nail see F.B. 1752-58. F.B. 2628-56.
Proposed Right of Way Line per C.S.B-2566-2
1/4 SECTION CORNER
Found County Surveyors Monument marked in handhole see C.S.B-2566-2. F.B. 1752-57, F.B. 2636-87. F.B. 2628-153.
(40)
(70)
(30)
80
40
(60)
N
S

COUNTY OF LOS ANGELES
MAP OF

SIXTH STREET EAST

FROM
AVENUE R.
TO
AVENUE P-8

COUNTY SURVEYORS MAP NO. B-2824
SHEET NO. 1 OF 2 SHEETS
SCALE:- 1 INCH = 50 FT.

JOB NUMBER 0095.61

JOHN A. LAMBIE - COUNTY ENGINEER
SURVEYED JUNE - OCT. 1962

SURVEYED ON REQUEST OF THE REGIONAL PLANNING COMMISSION UNDER SEC. 79, ORD. 4099 BY LETTER DATED APRIL 16, 1962 AND BY BOARD ORDER DATED DEC. 11, 1951

BEARINGS ARE BASED ON THE BEARING OF 6TH. STREET EAST AS SHOWN ON C.S.B-2566-2

F. B. 2628-151-250

FIELD WORK BY.......... J. S. COATES
OFFICE WORK BY.......... J. J. EDWARDS
CHECKED BY.......... S. H. MILLER

Revised April, 1964 - J.J.E.

CSB-2824-1
A1 OF A3

AVE. Q-7
AVE. Q-9
ALLEY
AVE. Q-10
AVE. Q-11
AVE. Q-12
Proposed Right of Way Line per C.S.B-2566-1
Proposed Right of Way Line per C.S.B-2566-2
Proposed Right of Way Line per C.S.B-2501
C.S.B-2566-2
HIGHWAY
BLVD.
C.S.B-2566-2
PALMDALE
C.S.B-395
RIGHT OF WAY
P A L M D A L E
M. R. 52-55-56
56
57
56
20
55
54
53
52
51
50
49
48
47
28
ALLEY
AVENUE Q-9
AVENUE Q-12
Center Line
5TH PL. EAST
5TH STREET EAST
N 0° 54' 40" W
289.17
N 89° 47' 10" E
908.84
N 89° 41' 10" E
N 89° 46' 30" E
N 84° 08' 30" W
173.29
1363.28
714.04
100.01
149.94
90.87
1418.71
4286.37
446.01
147.03
342.38
65.06
604.05
5335.49
1723.10
10.00
O.R.D 3514-249
O.R.D 3111-342
O.R.D 5383-916
Found Road Dept Monument in hand hole see Road Dept F.B 337-124 & F.B 423-80. F.B 2628-160
Found spike, washer & tin flush with surface see Road Dept F.B.337-124. F.B 2628-160
Found spike, washer & tin flush with surface see Road Dept F.B.337-124. F.B. 2628-160
Found 3/4" iron pipe concrete plug & tag 12" below surface 0.02 Easterly of line see C.S.B-2566-2, Road Dept. F.B.212-81, 81A & F.B.1752-56. Removed same & set County Engineer Monument marked: by intersection in handhole. F.B. 2628-159
Found 3/4" iron pipe 18" below surface see Road Dept F.B. 212-81, 81A. Replaced same with County Engineer Monument marked: in handhole. F.B. 2628-157
Found 2" iron pipe concrete plug & tag marked "R.E. 2000" 12" below surface see Tract No. 15649 M.B. 361-12. F.B. 2628-167
Found spike & tin 1" below surface see Road Dept F.B. 212-83. F.B. 2628-161.
Found County Surveyor's Monument marked: in handhole see C.S.B-1472. F.B. 2628-161.
Found County Surveyor's Monument marked: in handhole see C.S.B-1472. F.B. 2628-158.
Found 3/4" iron pipe wood plug & nail 12" below surface see C.S.B-1472. F.B. 2628-158.
CENTER OF SECTION
Found spike & washer 2" below surface 0.04 Northerly of line see Road Dept. F.B 297-95. Removed same & set spike, washer & tin. by intersection. F.B.2628-162.
Found spike & tin flush with surface see Tract No. 14561 M.B. 410-23-28. F.B. 2628-164.
Found 3/4" iron pipe concrete plug & nail 15" below surface per Road Dept. F.B.1085-19. F.B. 2628-163.
Set 1" iron pipe concrete plug & tag marked "L.A.CO.ENGR." 12" below surface by intersection. F.B. 2628-156.
Set boat spike, washer & tin F.B. 2628-156.
Found 1"x2" stake & nail see F.B.1752-56. F.B. 2628-56.
1/4 Section Line & Proposed Center Line
Proposed
COUNTY ENGINEER
COUNTY SURVEYOR'S MONUMENT
R.E. 2117
88

CSB-2824-1
A2 of A3

COUNTY SURVEYORS MAP NO. B-2824
SHEET NO. 1 OF 2 SHEETS

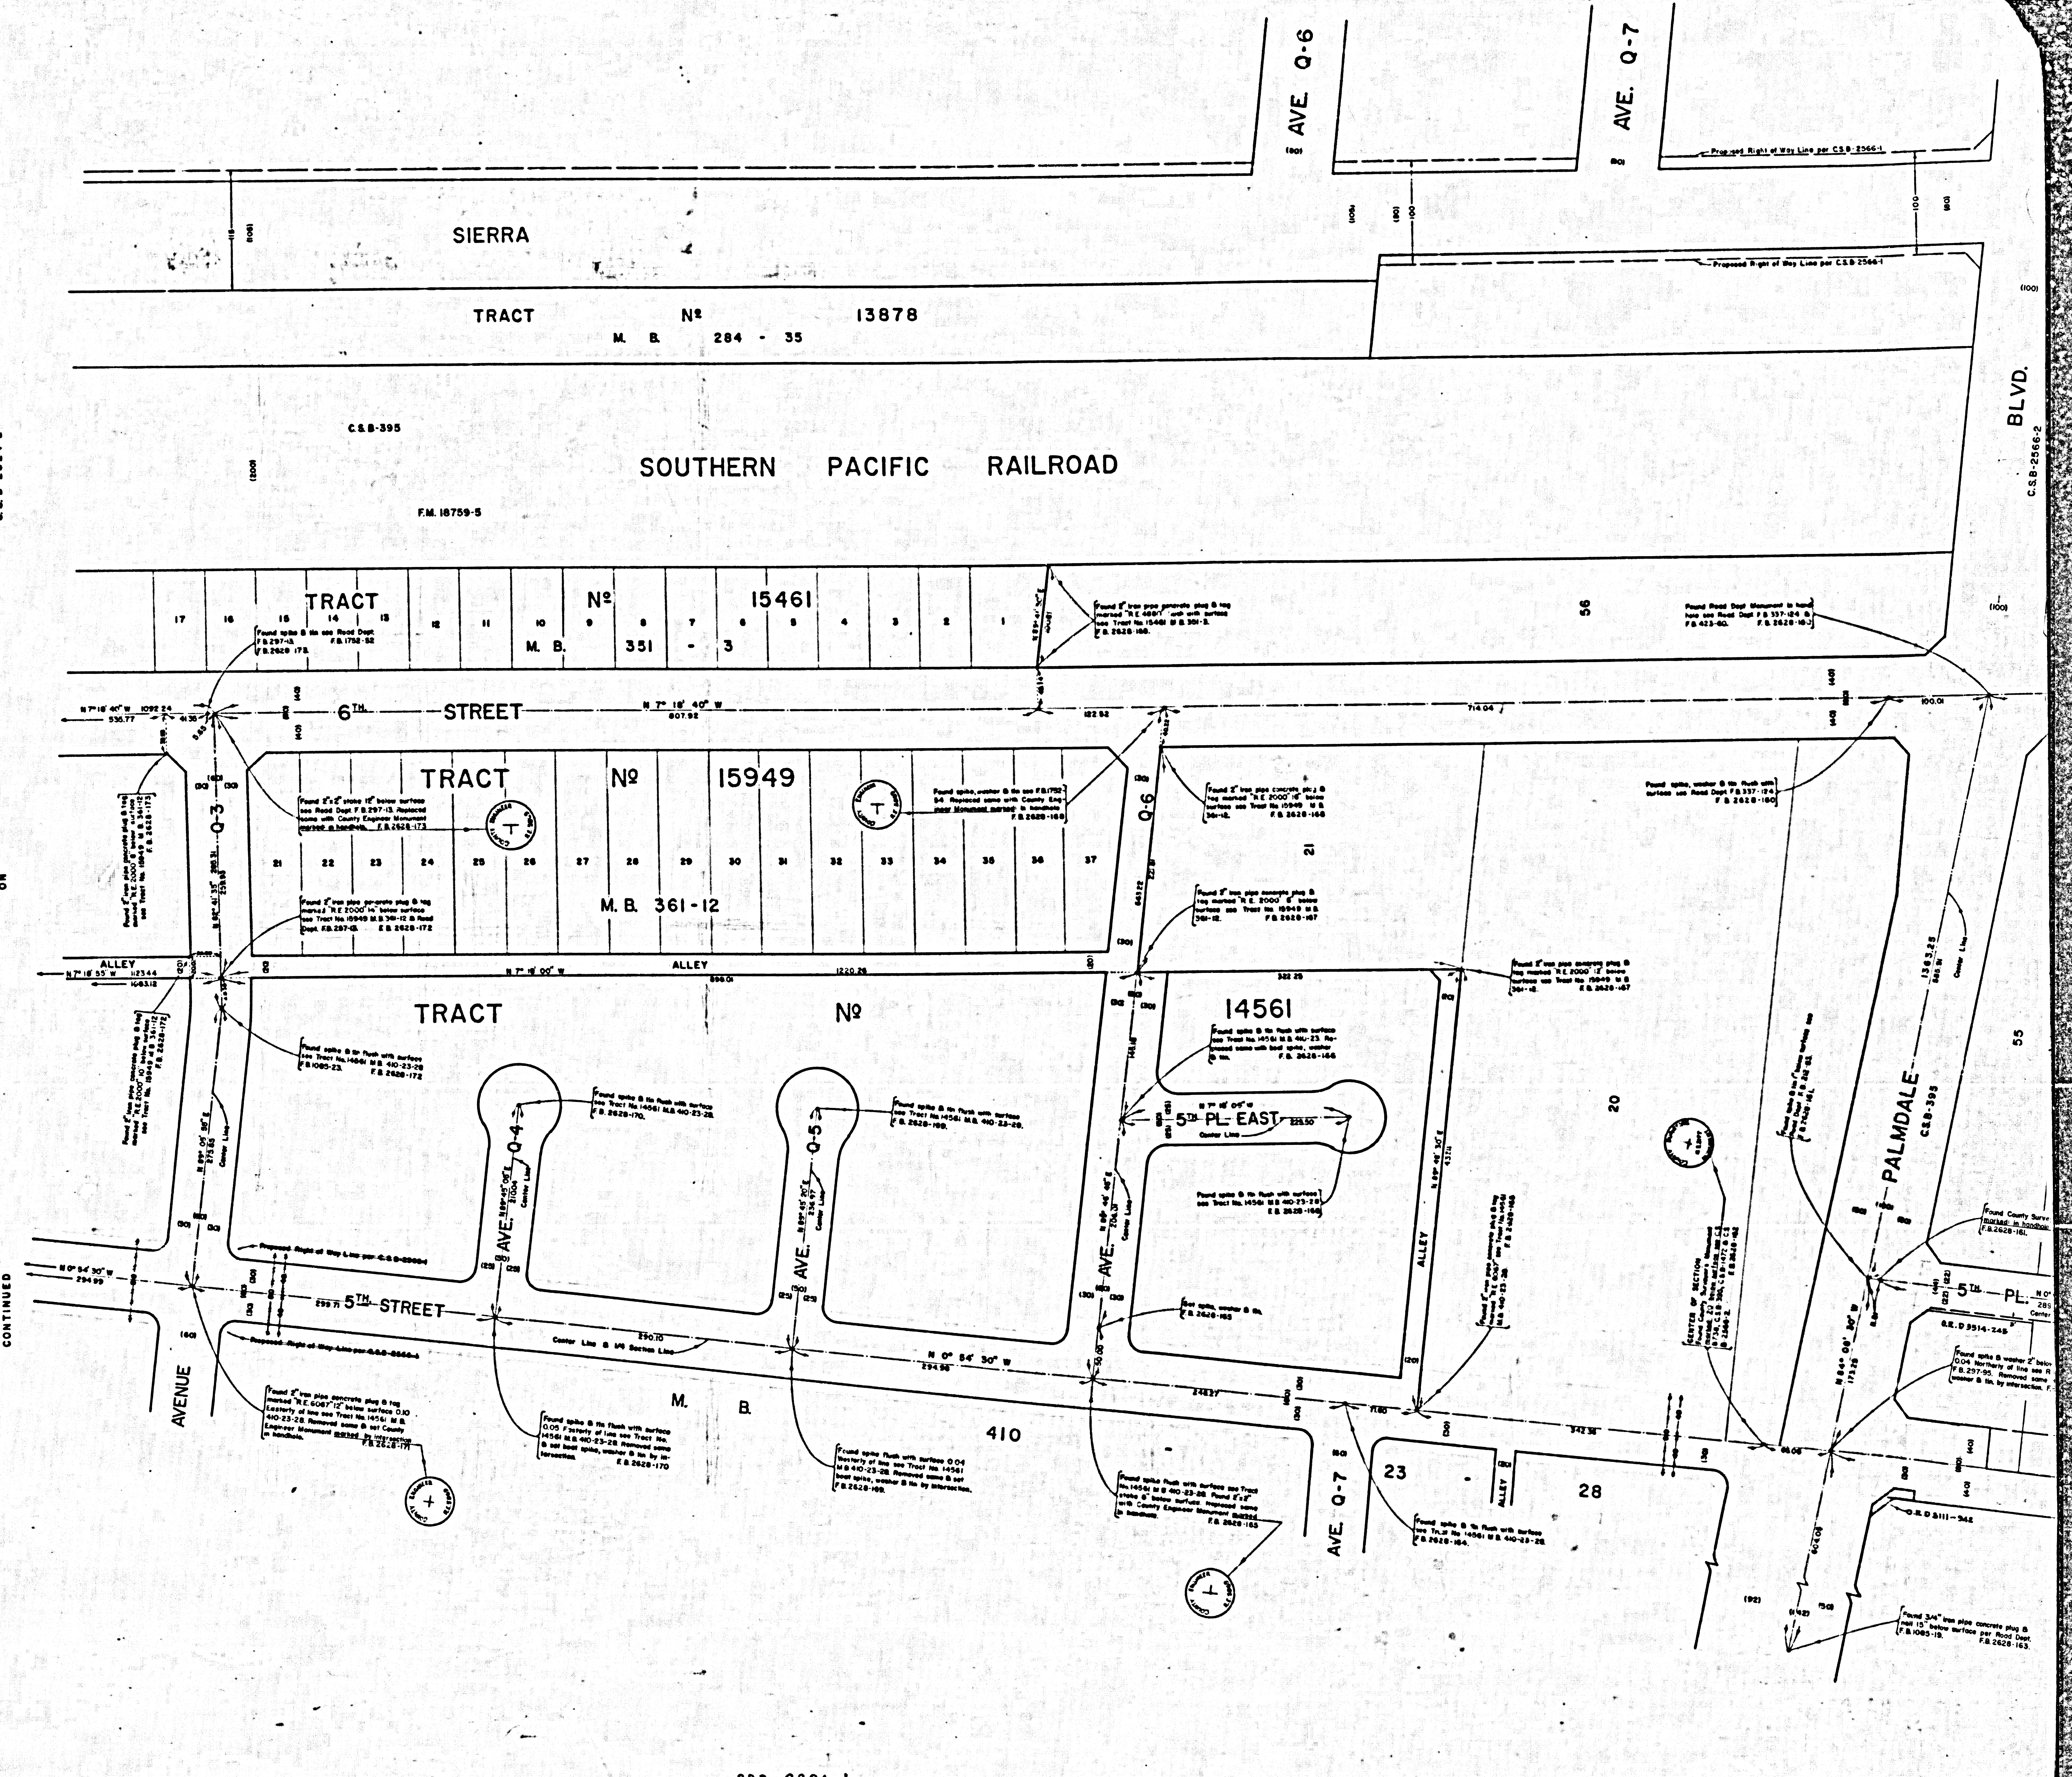
AVE. Q-6
AVE. Q-7
SIERRA
TRACT Nº 13878
M. B. 284 - 35
C.S.B-395
SOUTHERN PACIFIC RAILROAD
F.M. 18759-5
C.S.B-2824-2
BLVD.
C.S.B-2566-2
TRACT Nº 15461
M. B. 351 - 3
56
6TH. STREET
N 7° 18' 40" W
TRACT Nº 15949
M. B. 361-12
Q-3
Q-6
ALLEY
TRACT Nº 14561
5TH. PL. EAST
AVE. Q-4
AVE. Q-5
AVE. Q-6
ALLEY
20
21
55
PALMDALE
C.S.B-398
5TH. STREET
M. B. 410
AVENUE
AVE. Q-7
23
28
ALLEY
5TH. PL.
ON
CONTINUED
Proposed Right of Way Line per C.S.B-2566-1
Center Line & 1/4 Section Line
N 0° 54' 30" W

CSB-2824-1
A3 OF A3