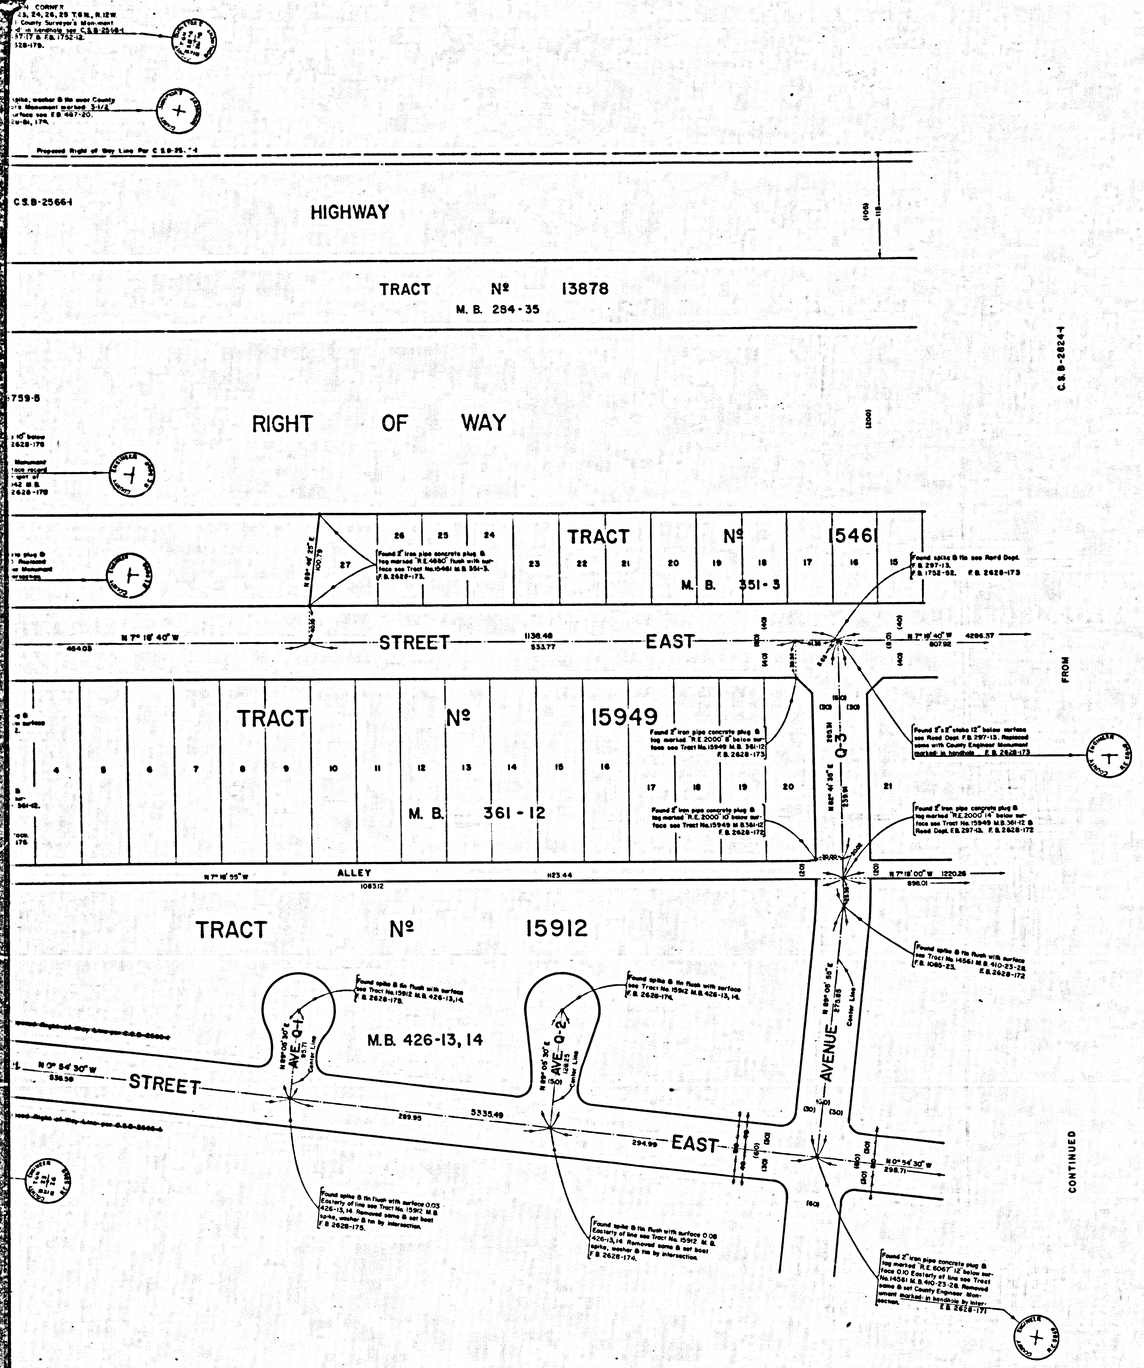

COUNTY OF LOS ANGELES
MAP OF
SIXTH STREET EAST
FROM
AVENUE R.
TO
AVENUE P-8

COUNTY SURVEYORS MAP NO. B-2824
SHEET NO. 2 OF 2 SHEETS
SCALE:- 1 INCH = 50 FT.

JOB NUMBER 0095.61

JOHN A. LAMBIE - COUNTY ENGINEER
SURVEYED JUNE - OCT. 1962

SURVEYED ON REQUEST OF THE REGIONAL PLANNING COMMISSION UNDER SEC. 79, ORD. 4099 BY LETTER DATED APRIL 16, 1962 AND BY BOARD ORDER DATED DEC. 11, 1951.

BEARINGS ARE BASED ON THE BEARING OF 6TH. STREET EAST AS SHOWN ON C.S.B-2566-2

F.B. 2628-151-250

FIELD WORK BY..... J. S. COATES
OFFICE WORK BY..... J. J. EDWARDS
CHECKED BY..... S. H. MILLER

Revised April, 1964 -- J.J.E.

WS 65

CSB-2824-2
A1 OF A3

COUNTY SURVEYORS MAP NO. B-2824
SHEET NO. 2 OF 2 SHEETS

HIGHWAY

F.M. 11896

SIERRA

70

76

SOUTHERN PACIFIC RAILROAD

STREET

EAST

VACATED

TRACT Nº 13878

M. B. 284-35

RIGHT OF WAY

F.M. 18759-6

HIGHWAY

TRACT

STREET

TRACT Nº 15949

M. B. 361-12

TRACT Nº 15912

M.B. 426-13, 14

TRACT Nº 17042

M. B. 404-1, 2

M. B. 114-28-30

AVENUE

6TH STREET

5TH STREET

4TH ST. EAST

LARKIN AVE.

ALLEY

CSB-2566-1

CSB-2824-2

A2 OF A3

COUNTY SURVEYORS MAP NO. B-2824
SHEET NO. 2 OF 2 SHEETS

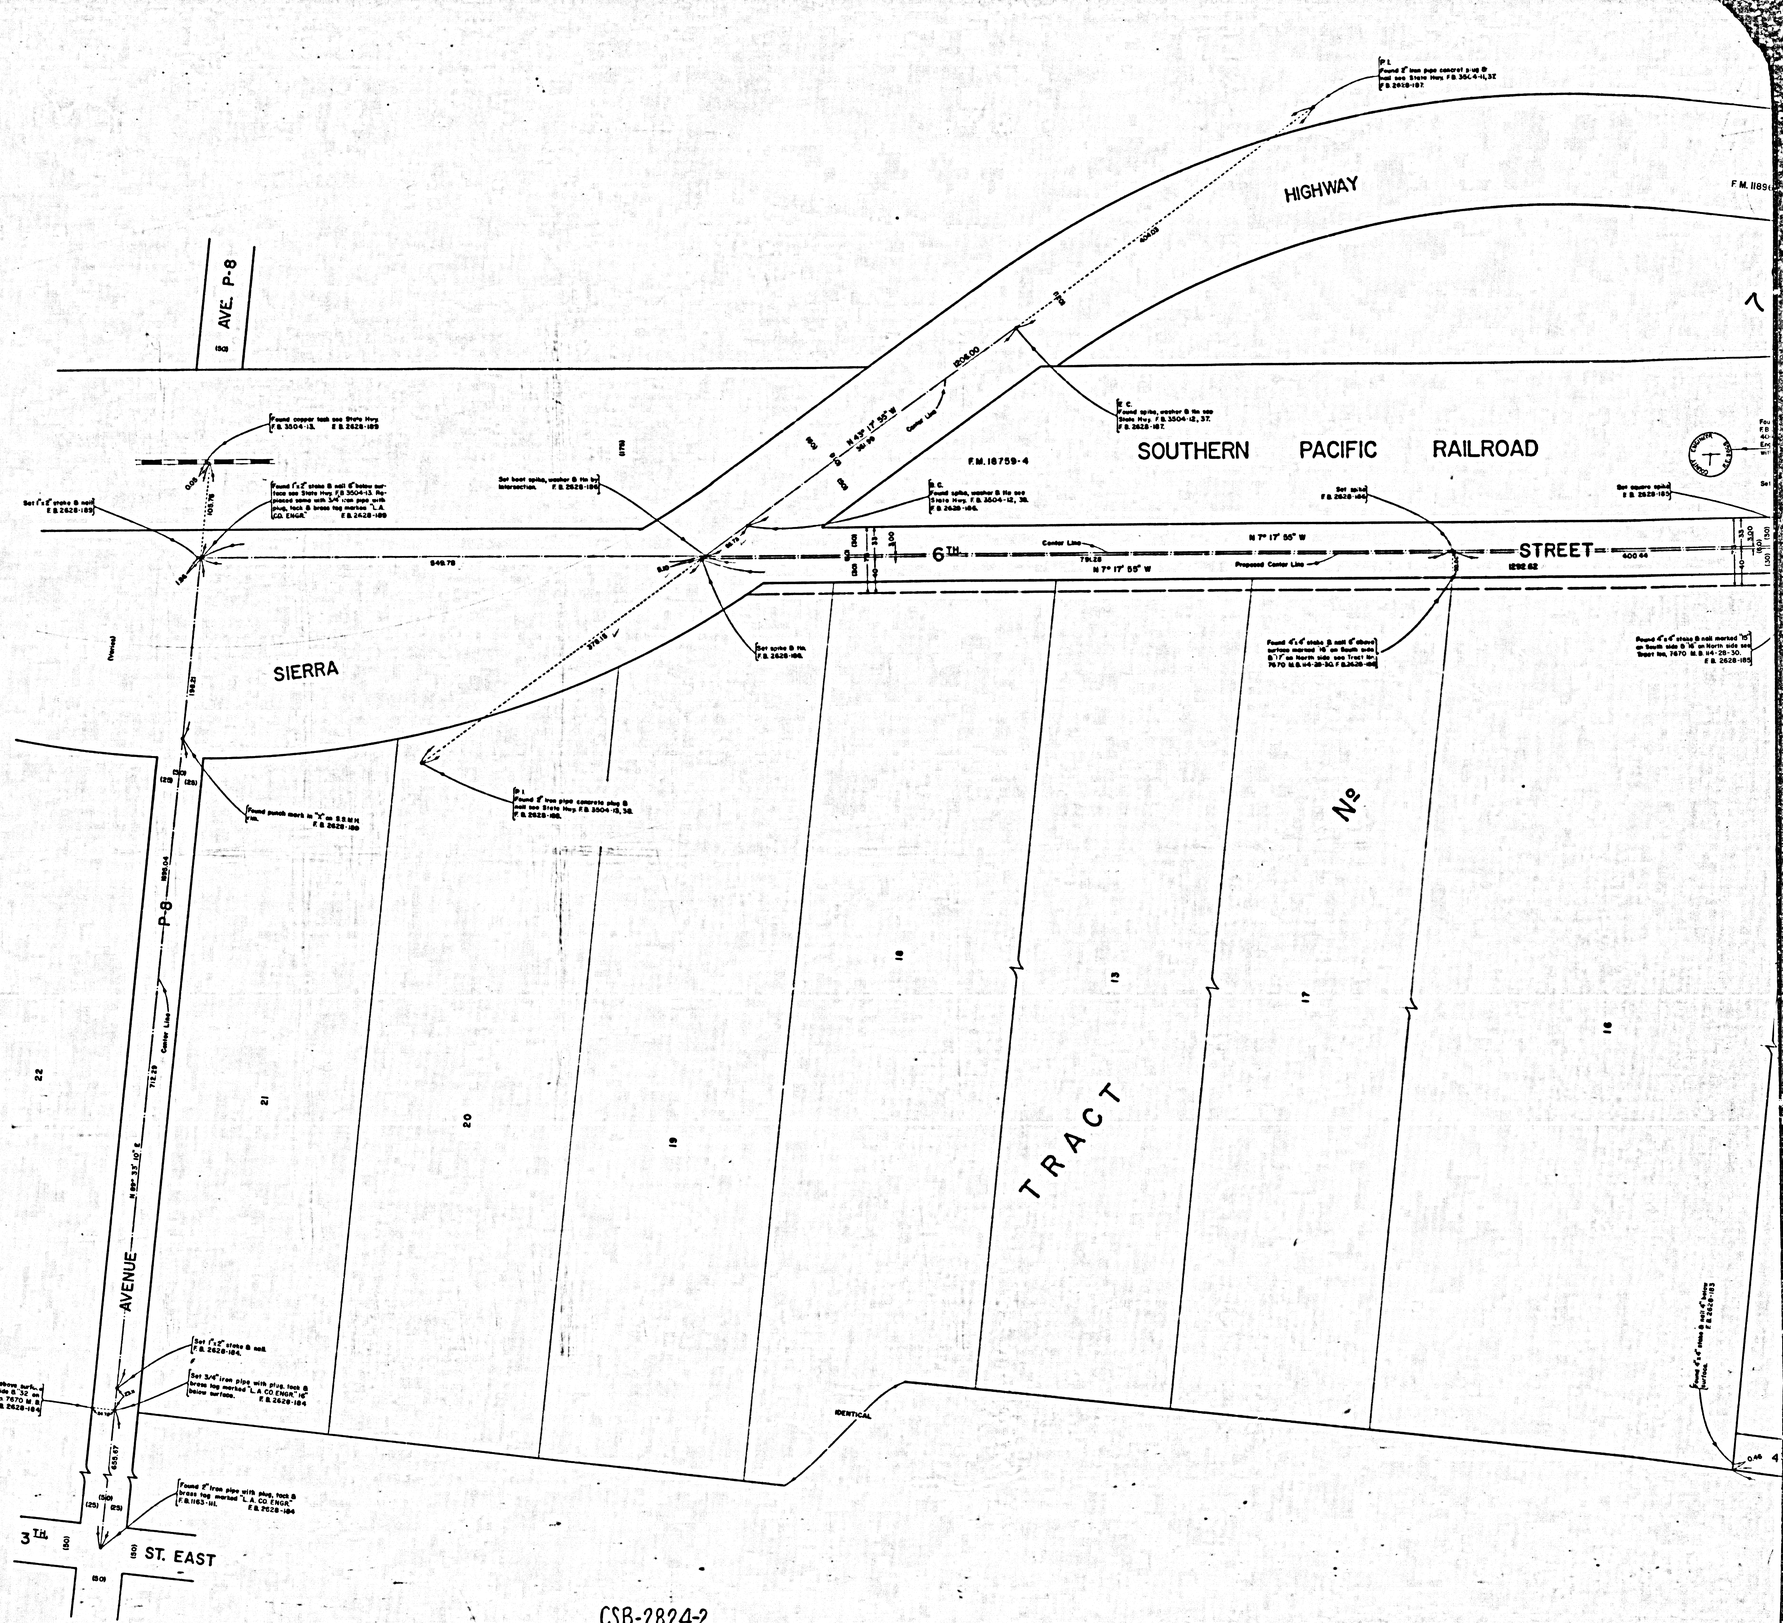
AVE. P-8
HIGHWAY
F.M. 18759-4
SOUTHERN PACIFIC RAILROAD
6TH STREET
SIERRA AVENUE
P-8
3RD ST. EAST
TRACT
IDENTICAL
649.78
1298.62
500.44
N 7° 17' 55" W
N 43° 17' 05" W
Center Line
Proposed Center Line
Found 1" iron pipe concrete plug B asst see State Hwy F.B. 3504-13, 38. F.B. 2628-188.
Found copper hub see State Hwy F.B. 3504-13. F.B. 2628-189
Found 1"x1" stake B nail 4" below surface see State Hwy F.B. 3504-13. Replaced same with 3/4" iron pipe with plug, tack & brass tag marked "L.A. CO. ENGR." F.B. 2628-189
Set 1"x1" stake B nail F.B. 2628-183
Set boot spike, washer & tin by intersection. F.B. 2628-184
Set stake B tin. F.B. 2628-186.
Found 1"x1" stake B nail 4" above surface see State Hwy F.B. 3504-13, 38. F.B. 2628-186.
Set boot spike, washer & tin see State Hwy. F.B. 3504-13, 37. F.B. 2628-187.
Set nail F.B. 2628-186
Set square spike F.B. 2628-183
Found 1"x1" stake B nail 4" above surface marked 15' on South side & 15' on North side see Tract No. 7470 M.B. 94-28-30. F.B. 2628-185
Found 1"x1" stake B nail marked "15" on South side & "N" on North side see Tract No. 7470 M.B. 94-28-30. F.B. 2628-185
Found 1" iron pipe with plug, tack & brass tag marked "L.A. CO. ENGR." F.B. 1163-HL F.B. 2628-184
Found 1"x1" stake 3" above surface marked 22' on East side & 30' on West side see Tract No. 7570 M.B. 94-28-30. F.B. 2628-184
Set 3/4" iron pipe with plug, tack & brass tag marked "L.A. CO. ENGR." 18" below surface. F.B. 2628-184
Found punch mark in "X" on S.S.W.H. rim. F.B. 2628-188
