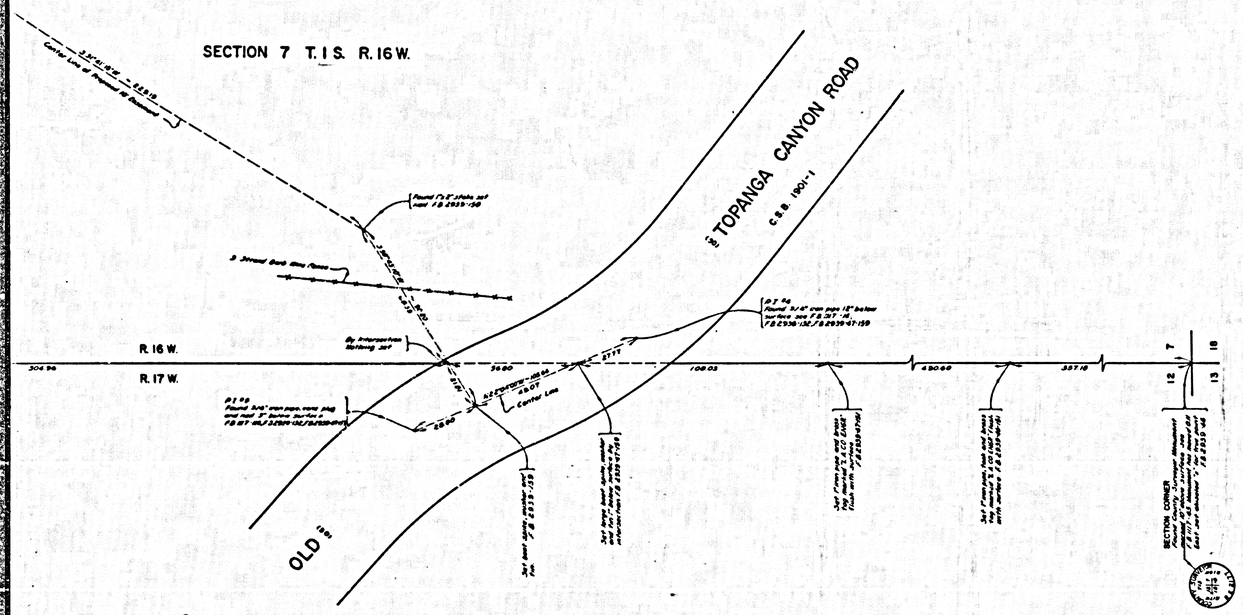

COUNTY OF LOS ANGELES

MAP OF

WATERWORKS DISTRICT NO. 29
TOPANGA FORKS RESERVOIR, SITE NO. 8

BEING A PORTION OF THE S.W. 1/4 OF SECTION 7, T.1S., R.16W., AND A PORTION OF THE S.E. 1/4 OF SECTION 12, T.1S., R.17W.

COUNTY SURVEYORS MAP NO. B-2826

SCALE - 1 INCH = 20 FT.

JOB NUMBER 5294.01

JOHN A. LAMBIE - COUNTY ENGINEER
SURVEYED JANUARY 1963

SURVEYED ON REQUEST OF THE COUNTY ENGINEER UNDER SEC. 79, ORD. 4099 BY LETTER DATED NOV. 5, 1962

BEARINGS ARE BASED ON THE BEARING OF THE WEST LINE OF SECTION 7, T.1S., R.16W., S.B.M. PER C.S.B. 1909-1

F.B. 1117-114; F.B. 2936-132; F.B. 2939-46,48,150-159

FIELD WORK BY..... L. V. SMITH
OFFICE WORK BY..... M. OSHITA
CHECKED BY..... W. J. BRENNER

W.S. 89

CSB-2826
A1 OF A2

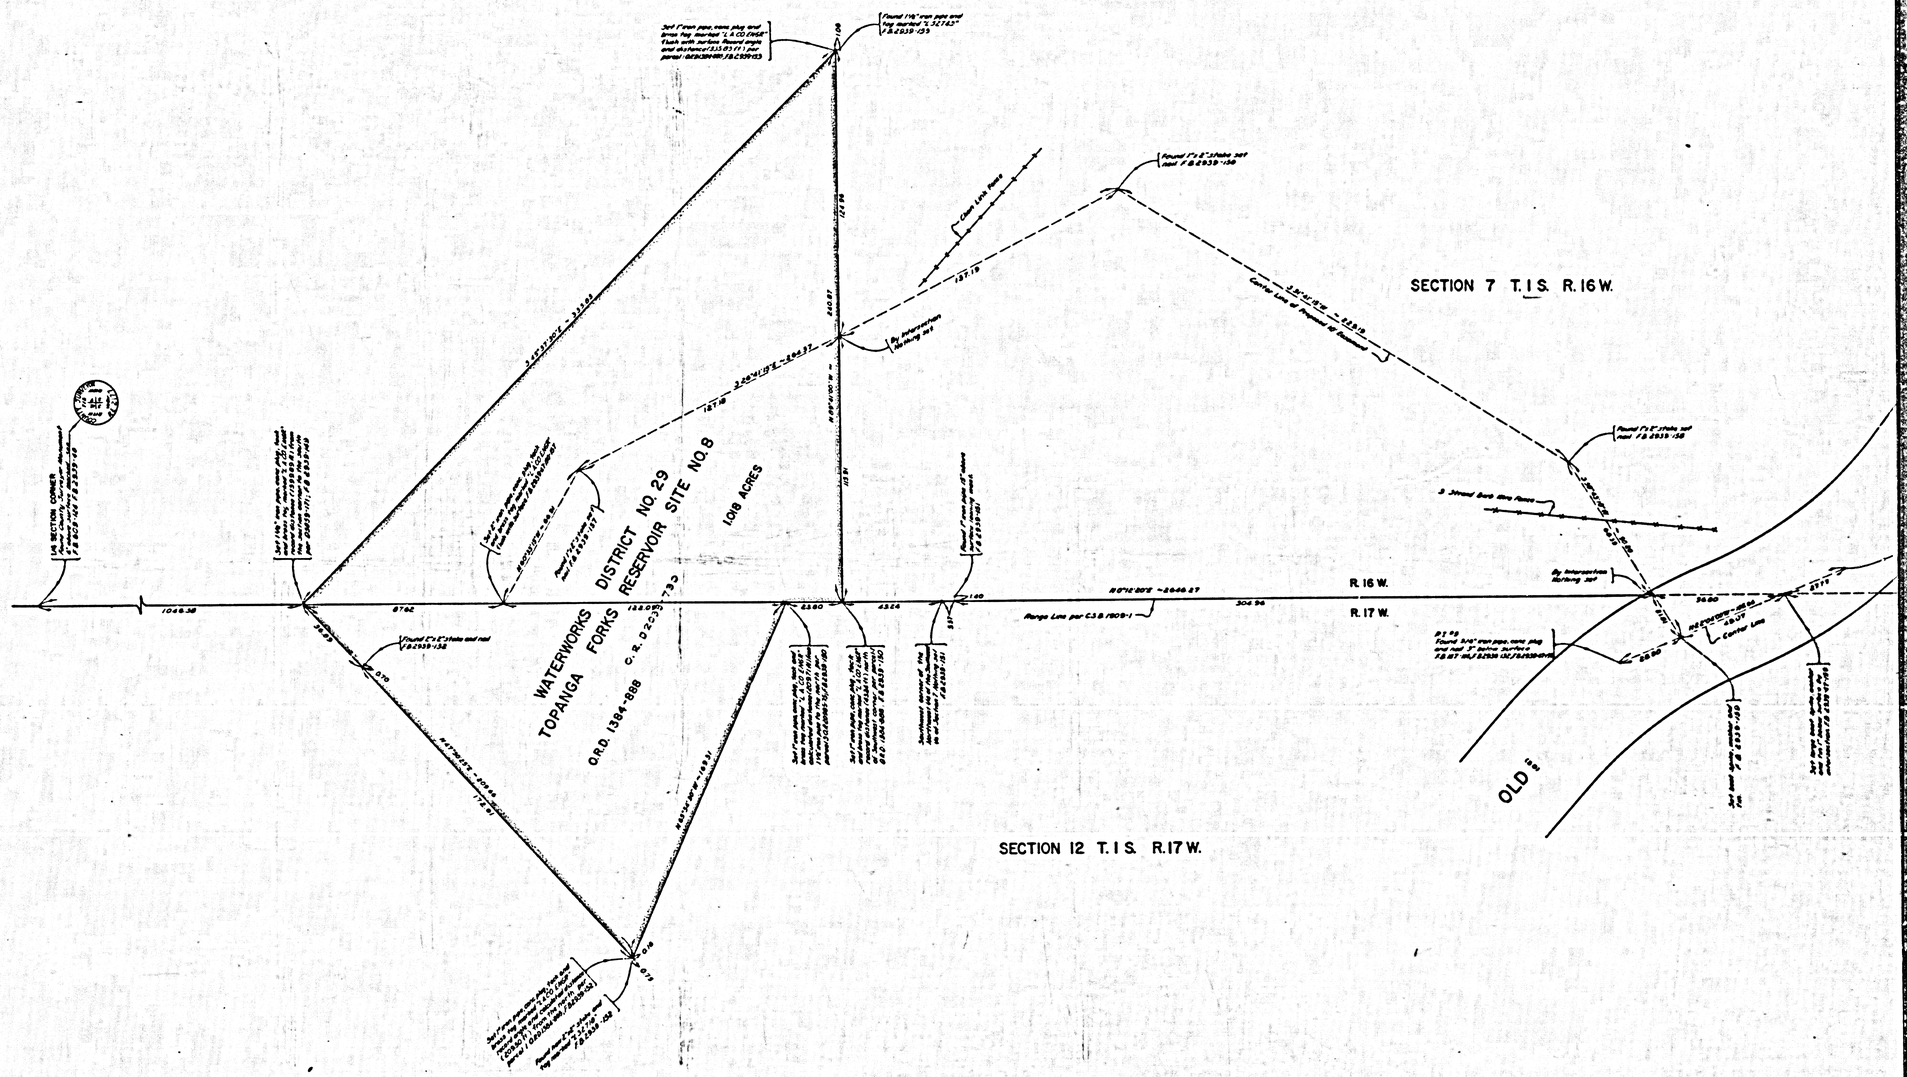

CSB-2826

A2 OF A2

COUNTY SURVEYOR'S MAP NO. B-5858

COUNTY SURVEYOR'S MAP NO. B-5858