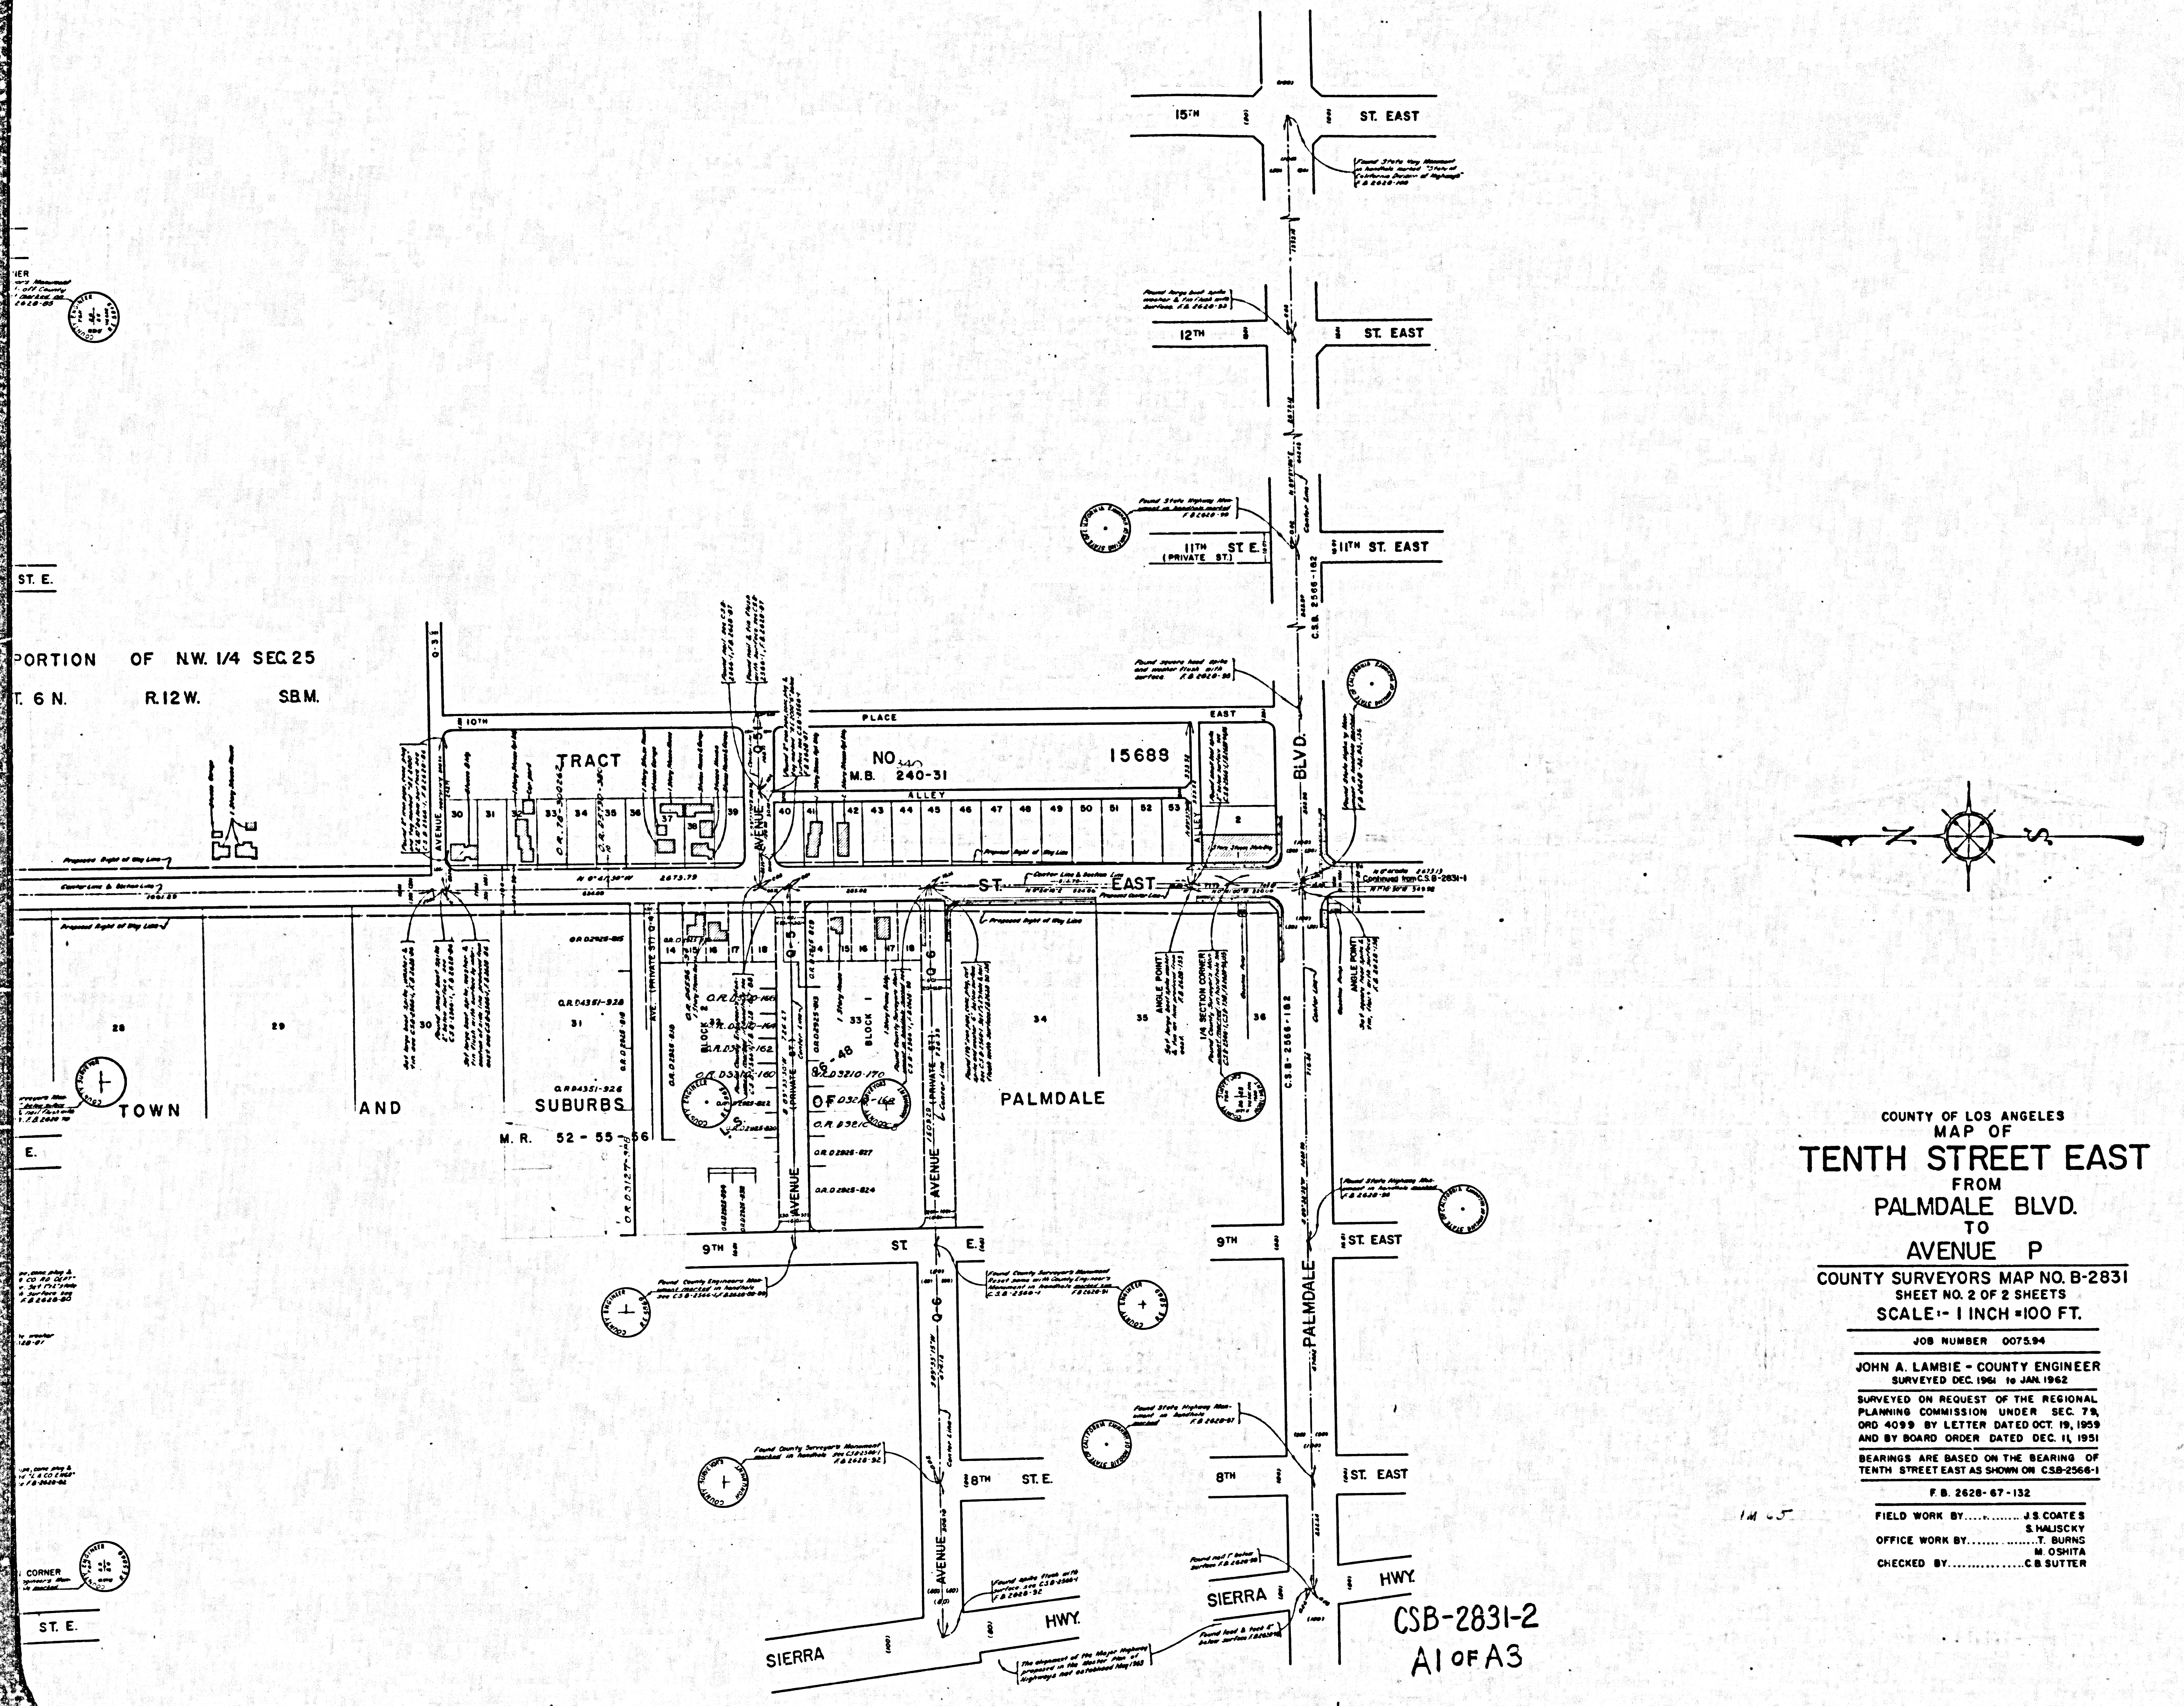

COUNTY OF LOS ANGELES
MAP OF
TENTH STREET EAST
FROM
PALMDALE BLVD.
TO
AVENUE P

COUNTY SURVEYORS MAP NO. B-2831
SHEET NO. 2 OF 2 SHEETS
SCALE:- 1 INCH =100 FT.

JOB NUMBER 0075.94

JOHN A. LAMBIE - COUNTY ENGINEER
SURVEYED DEC. 1961 to JAN. 1962

SURVEYED ON REQUEST OF THE REGIONAL PLANNING COMMISSION UNDER SEC. 79, ORD 4099 BY LETTER DATED OCT. 19, 1959 AND BY BOARD ORDER DATED DEC. 11, 1951

BEARINGS ARE BASED ON THE BEARING OF TENTH STREET EAST AS SHOWN ON C.S.B-2566-1

F. B. 2628-67-132

FIELD WORK BY.................J.S. COATES
S. HALISCKY
OFFICE WORK BY.................T. BURNS
M. OSHITA
CHECKED BY.................C.B. SUTTER

1M 65

CSB-2831-2
A1 OF A3

CSB-2831-2
A2 OF A3

COUNTY SURVEYORS MAP NO. B-2831
SHEET NO. 2 OF 2 SHEETS

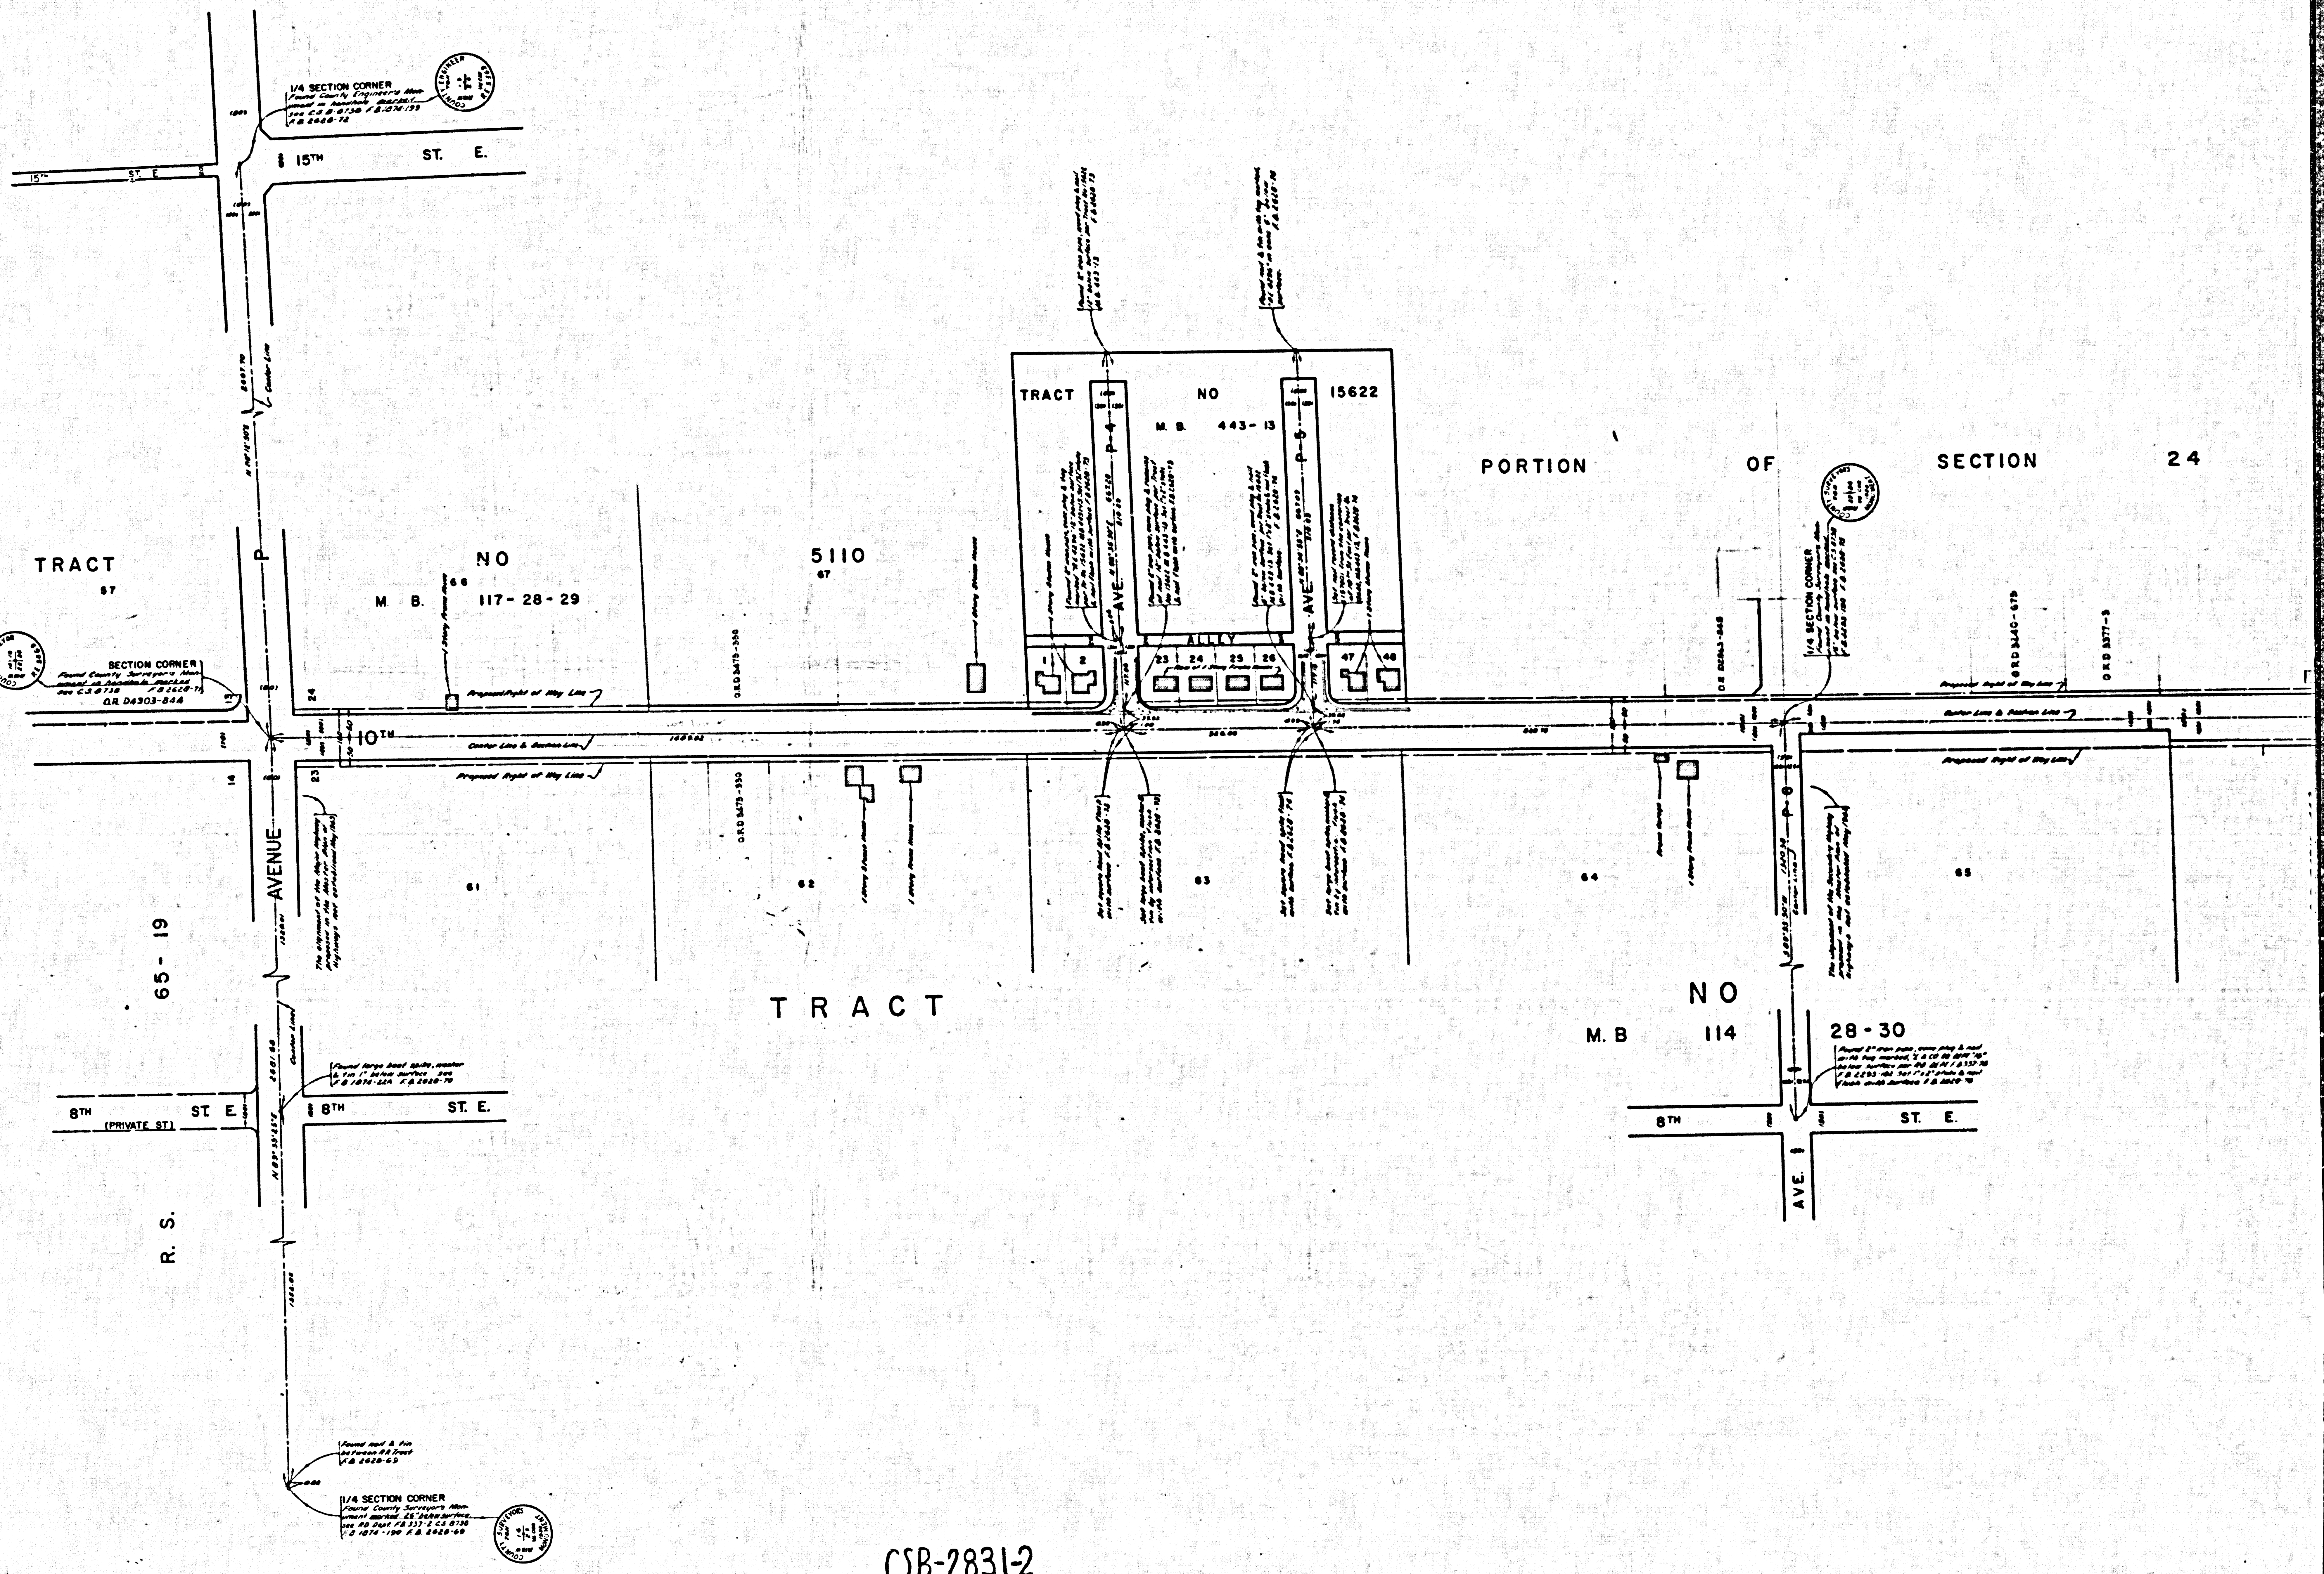
15TH ST. E.
15TH ST. E
1/4 SECTION CORNER
Found County Engineer's Monument in handhole marked.
see C.S B-8730 F.B.1874-199
F.B 2628-72
COUNTY ENGINEER
TRACT
57
NO
66
M. B. 117-28-29
1 Story Frame House
SECTION CORNER
Found County Surveyor's Monument in handhole marked
see C.S. 8738 F.B 2628-71
O.R. D4303-844
COUNTY SURVEYOR
P
AVENUE
24
23
13
14
10TH
Proposed Right of Way Line
Center Line & Section Line
Proposed Right of Way Line
61
5110
67
62
TRACT NO 15622
M. B. 443-13
P-4
AVE.
P-5
AVE.
ALLEY
1
2
23
24
25
26
47
48
63
64
65
PORTION OF SECTION 24
1/4 SECTION CORNER
Found County Surveyor's Monument
COUNTY SURVEYOR
O.R. D2863-848
O.R.D 3440-679
O.R.D 3577-3
P-8
65-19
R. S.
Center Line
Found large boat spike, washer & tin 1" below surface see F.B 1874-22A F.B 2628-70
8TH (PRIVATE ST) ST. E
8TH ST. E.
N 89°55'25" E
Found nail & tin between RR Track F.B 2628-69
1/4 SECTION CORNER
Found County Surveyor's Monument marked 26" below surface see RD Dept. FB 337-2 C.S 8738 F.B 1874-190 F.B 2628-69
COUNTY SURVEYORS MONUMENT
TRACT
NO
M. B 114 28-30
8TH ST. E.
AVE. I

CSB-2831-2
A3 of A3