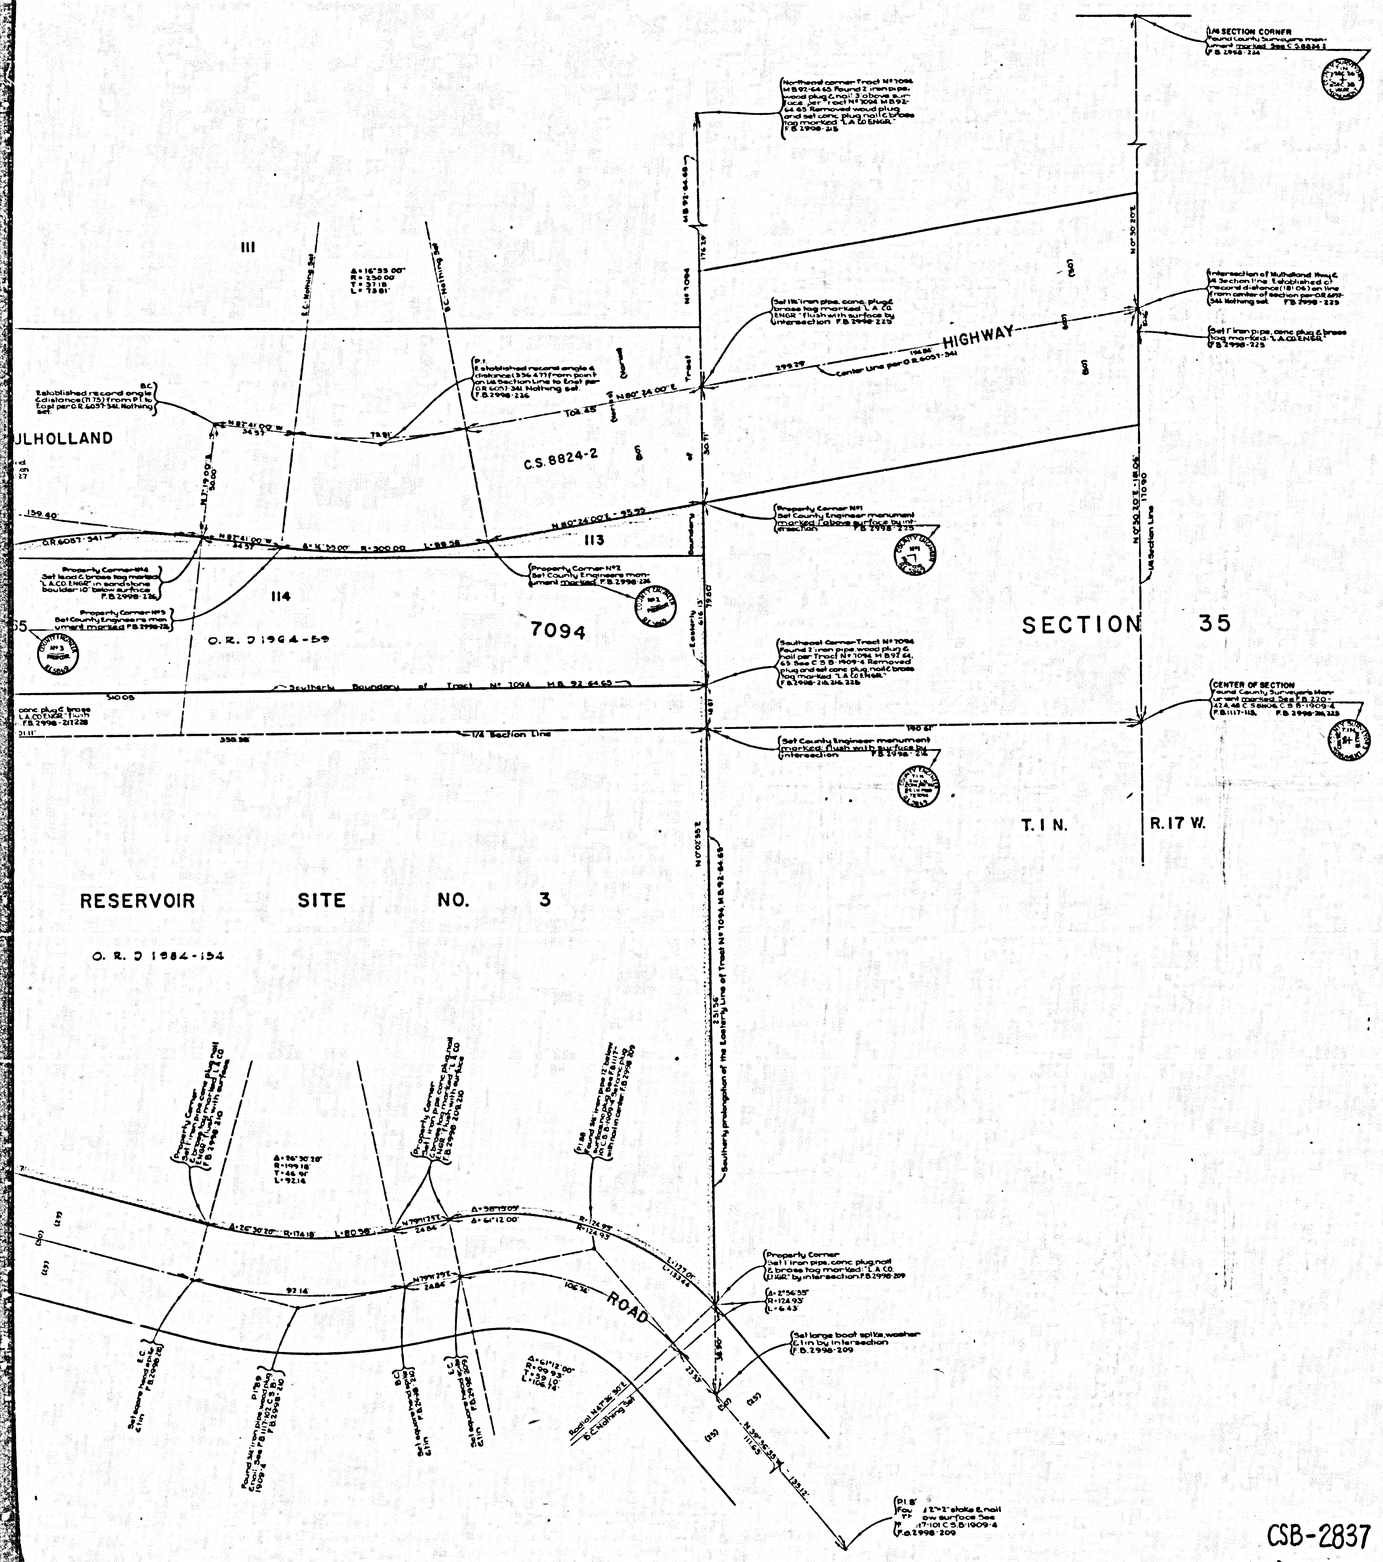

COUNTY OF LOS ANGELES
MAP OF

WATERWORKS DISTRICT NO. 29
OLD SUMMIT RESERVOIR SITE NO. 3

BEING A PORTION OF THE W. 1/2 OF SECTION 35, T.1N., R.17W. AND A PORTION OF LOTS 113 & 114, TRACT NO. 7094, M.B. 92-64-65

COUNTY SURVEYORS MAP NO. B-2837
SCALE - 1 INCH = 20 FT.

JOB NUMBER - 5294.01

JOHN A. LAMBIE - COUNTY ENGINEER
SURVEYED JANUARY - MARCH, 1963

SURVEYED ON REQUEST OF THE COUNTY ENGINEER UNDER SEC. 73, ORD. 4099 BY LETTER DATED NOVEMBER 5, 1962

BEARINGS ARE BASED ON THE CALIFORNIA COORDINATE SYSTEM ZONE 7 PER SEC. 8809 PUBLIC RESOURCES CODE. SEE C.S. 9423

F.B. 2998-207-232

FIELD WORK BY.....J.P. MENNE
.....L.V. SMITH
OFFICE WORK BY.....T.H. BURNS
.....T.M. PALMERI
CHECKED BY.....W.D. WAGNER

CSB-2837
A1 OF A2

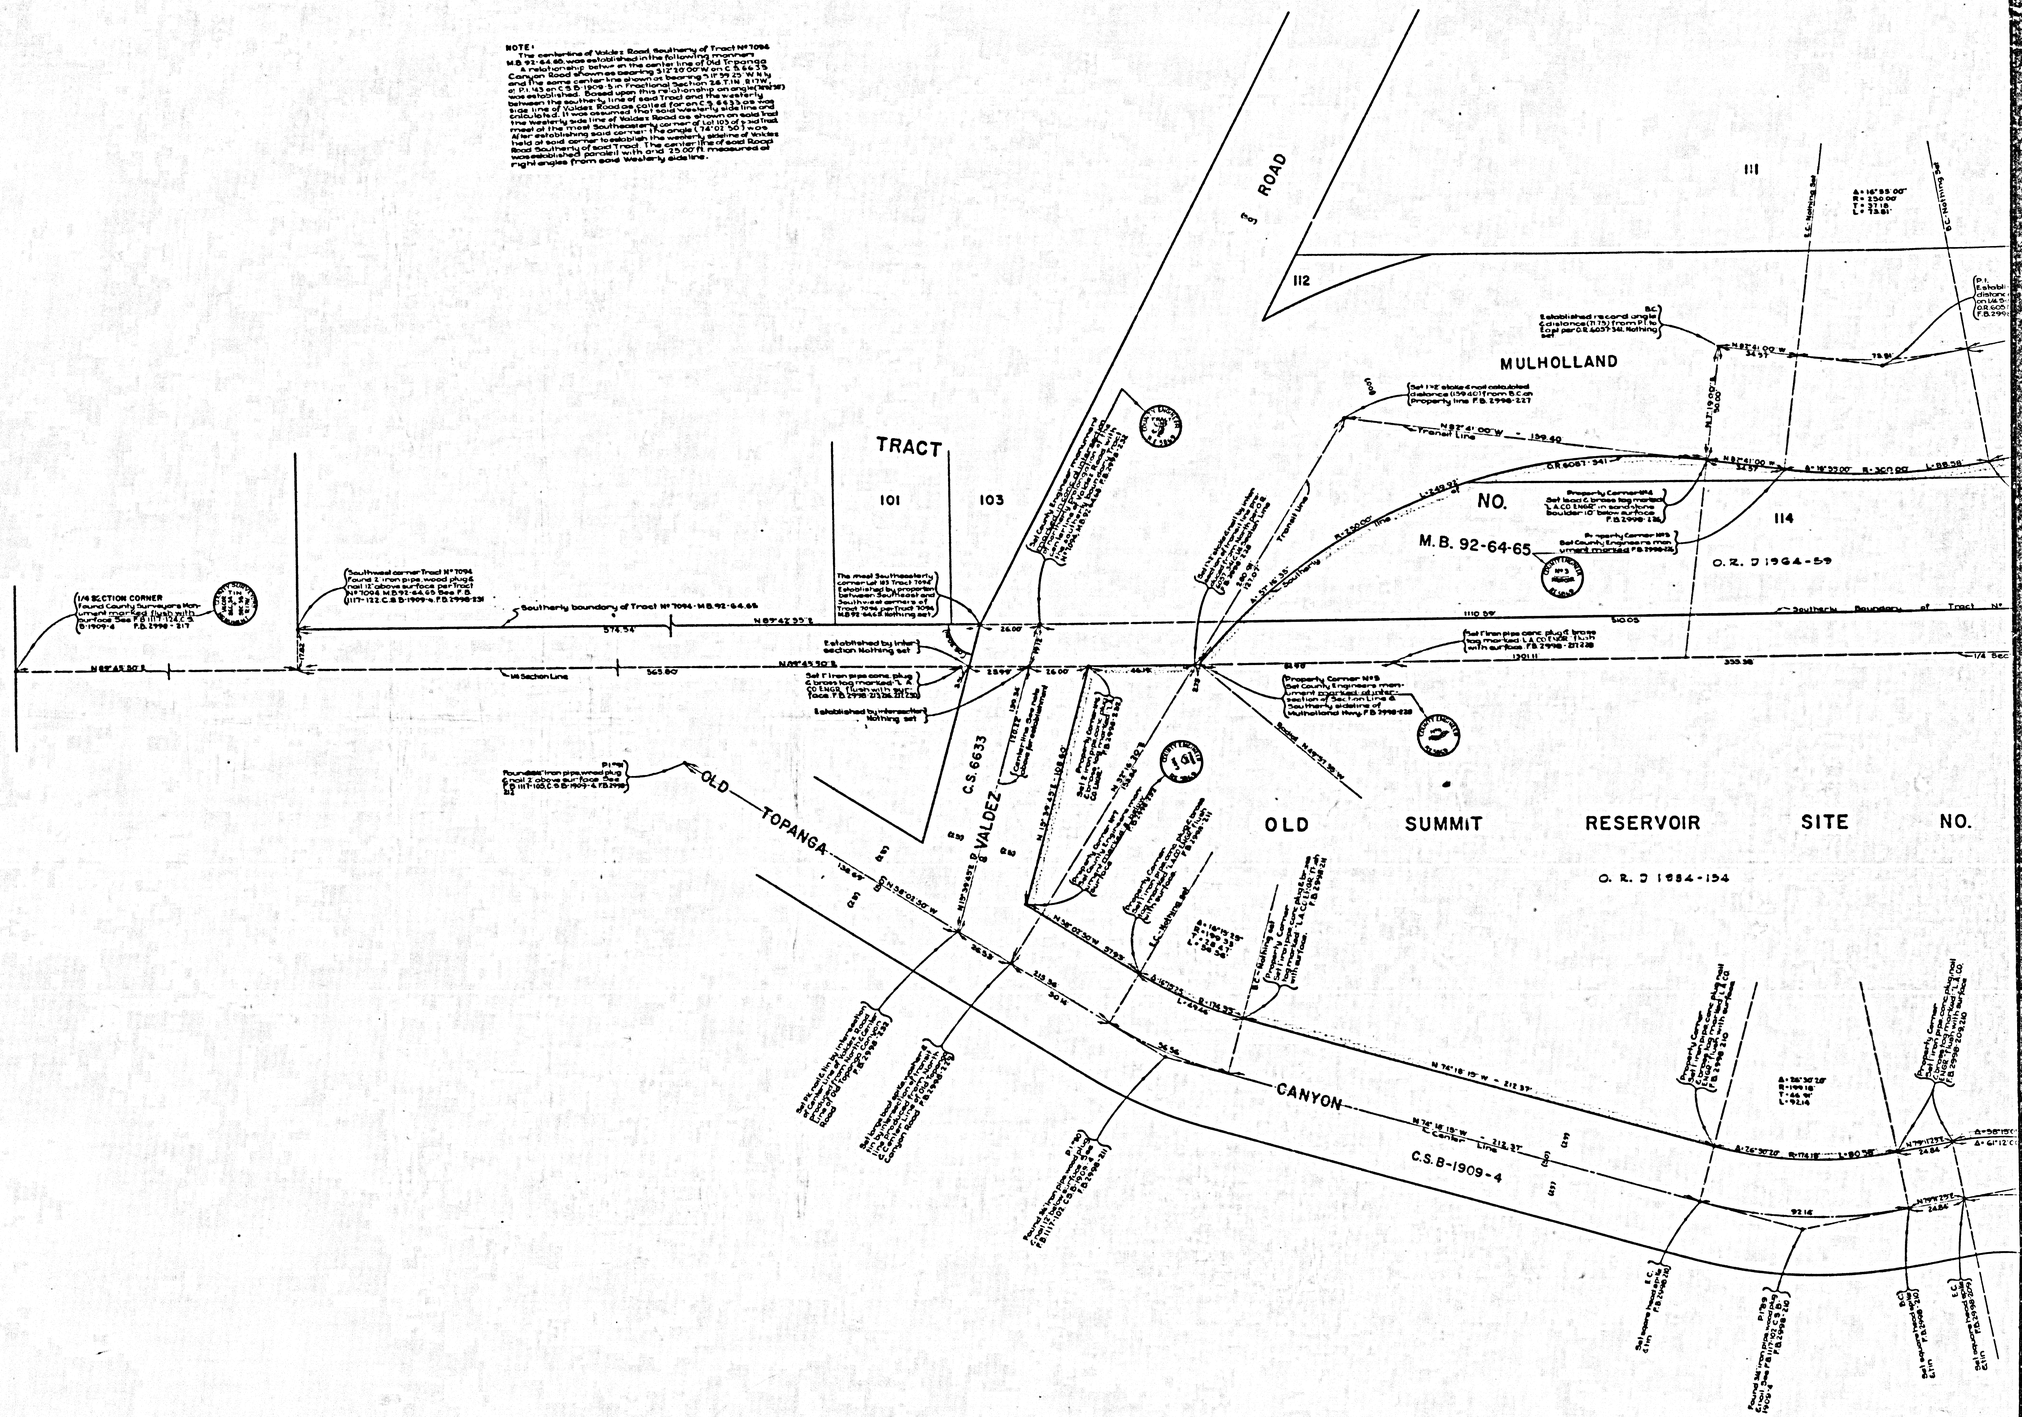

CSB-2837
A2 OF A2