


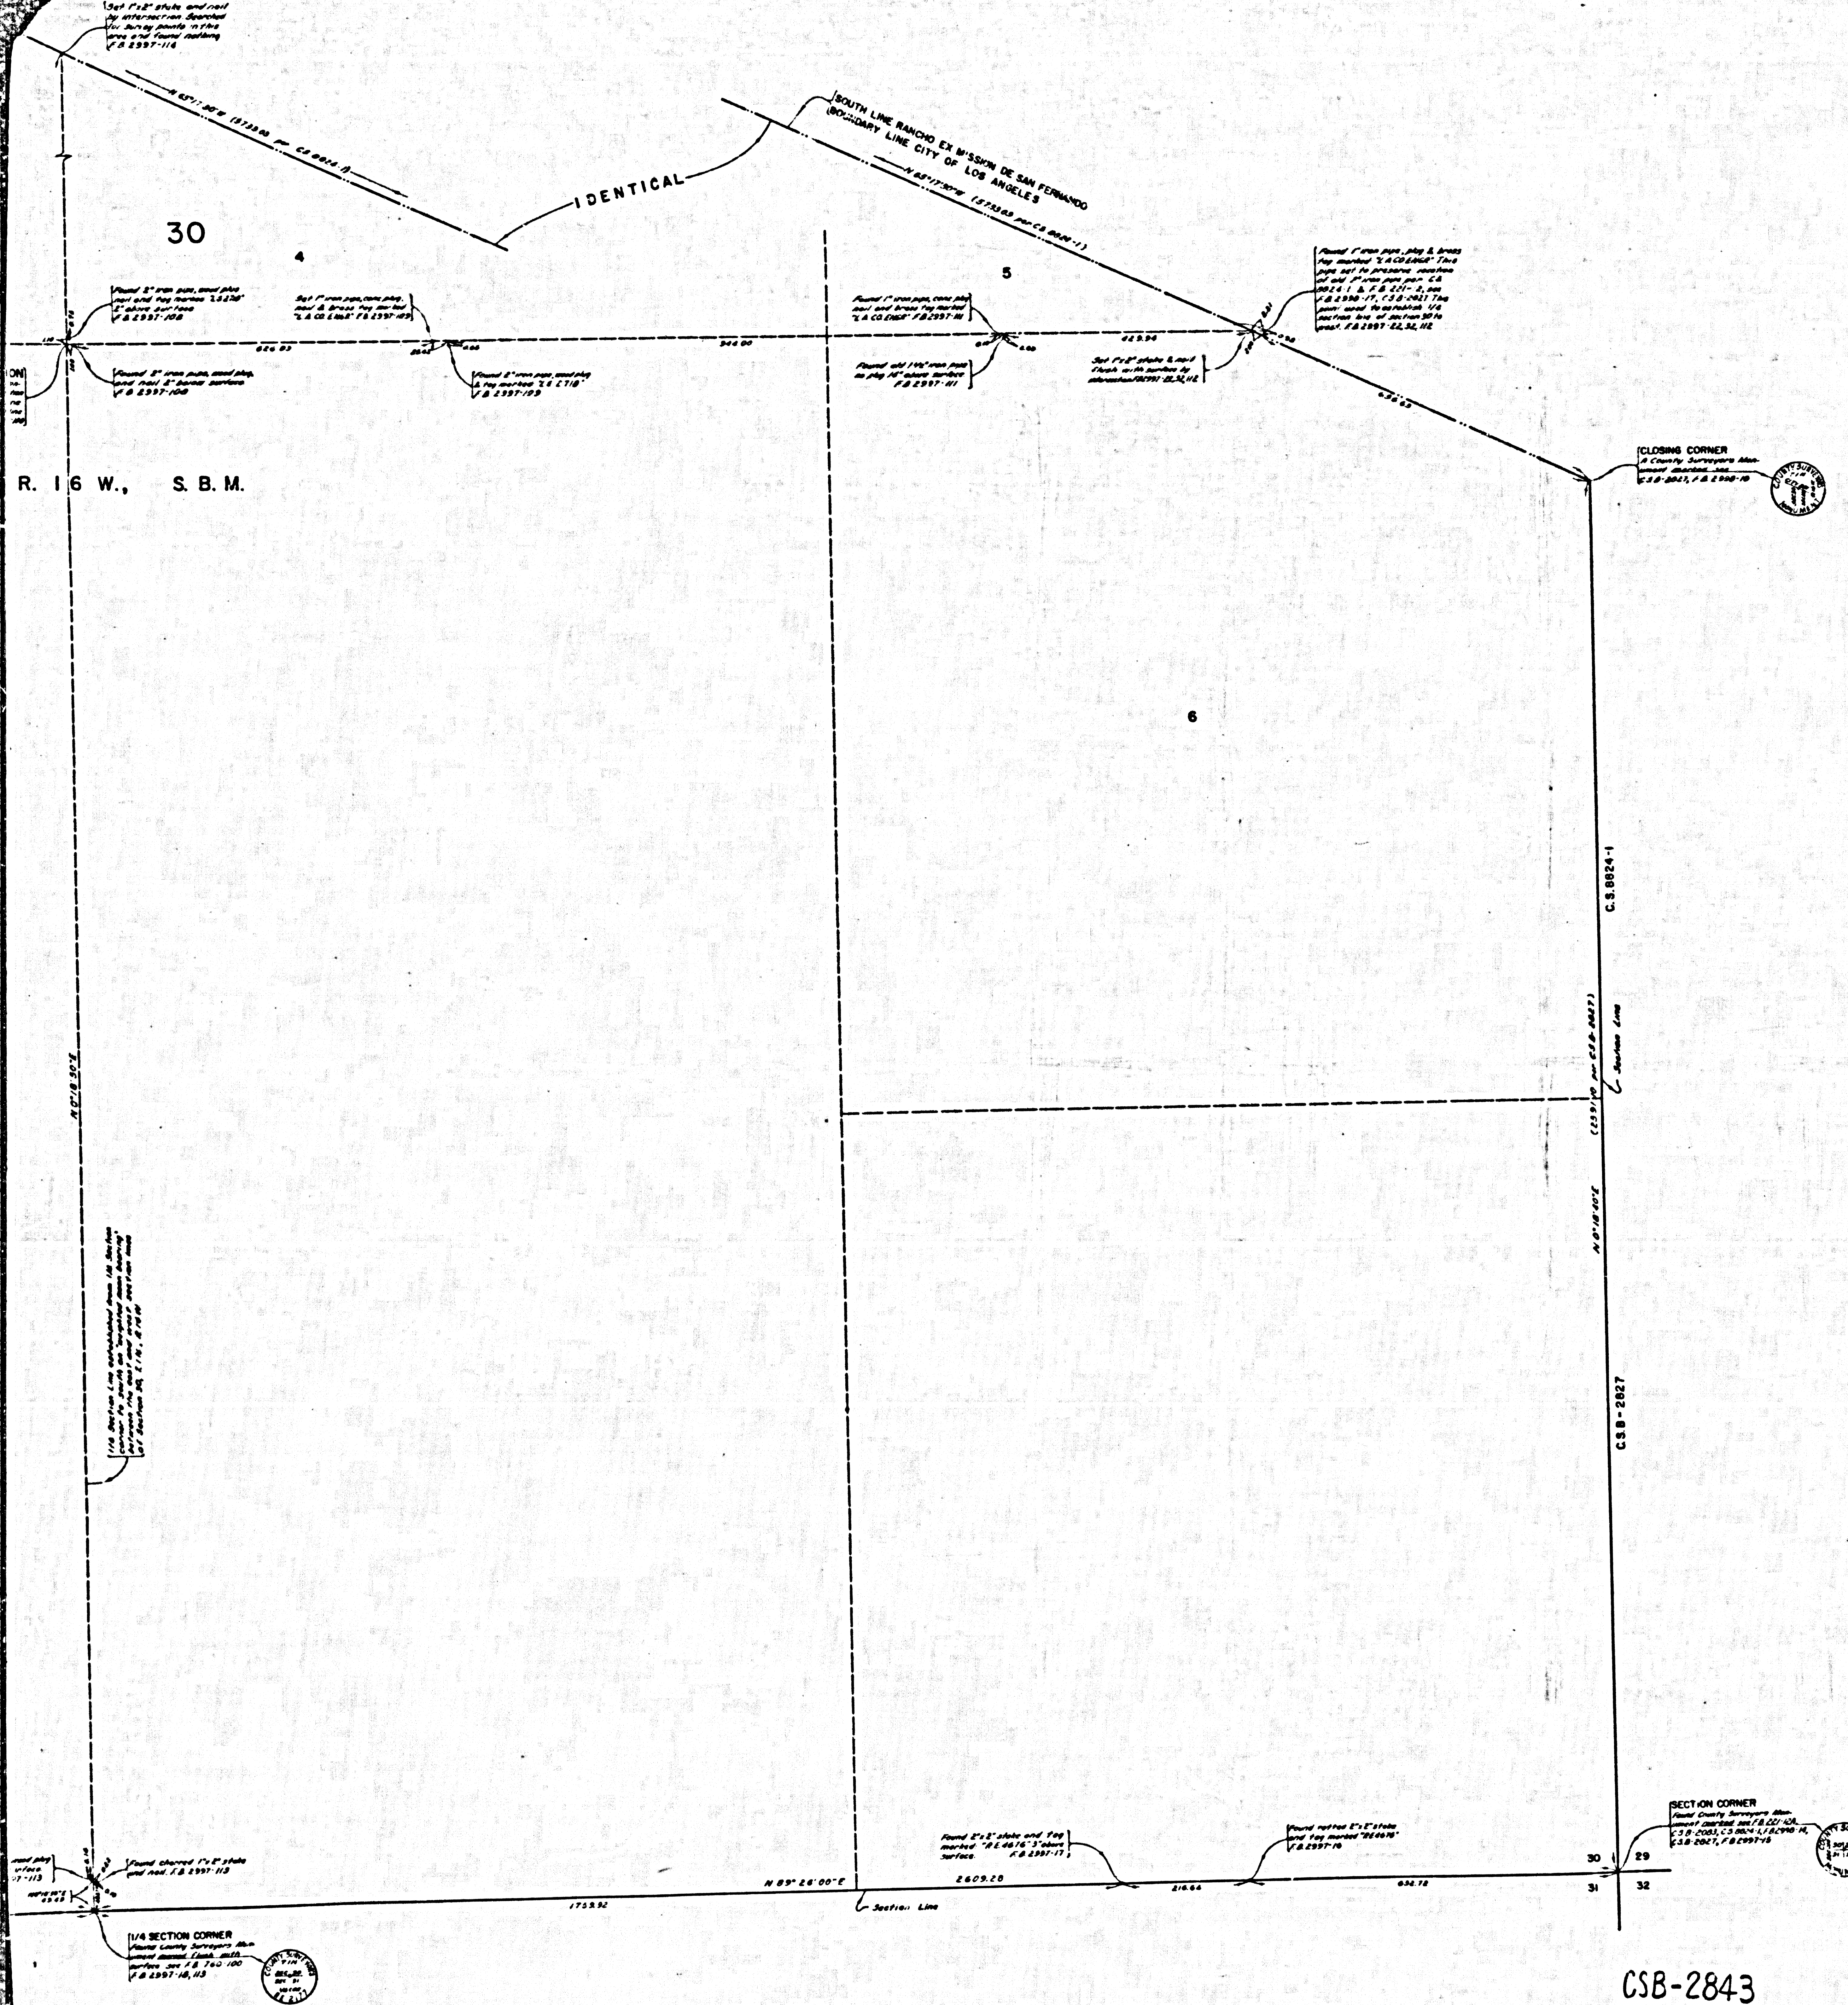

COUNTY OF LOS ANGELES
MAP OF
WATERWORKS DISTRICT NO. 29
SUMMIT RESERVOIR SITE NO. 6
BEING A PORTION OF LOT 7,
OF SECTION 30, T1N, R16W, S8M.
COUNTY SURVEYORS MAP NO. B-2843
SCALE - 1 INCH = 100 FT.

JOB NUMBER 5294.01.
JOHN A. LAMBIE - COUNTY ENGINEER
SURVEYED DEC. 1962 - APR. 1963
SURVEYED ON REQUEST OF THE COUNTY
ENGINEER UNDER SEC. 79, ORD. 4099
BY LETTER DATED MAR. 14, 1963
BEARINGS ARE BASED ON THE CALIFORNIA
COORDINATE SYSTEM ZONE 7 PER SEC. 8808
PUBLIC RESOURCES CODE SEC. C.S. 9423
F.B. 2997-13-32, 101-128
FIELD WORK BY..... J.P. MENNE
OFFICE WORK BY..... L.V. SMITH
CHECKED BY..... M. OSMITA
BY..... W.D. WAGNER

CSB-2843
A1 OF A2

