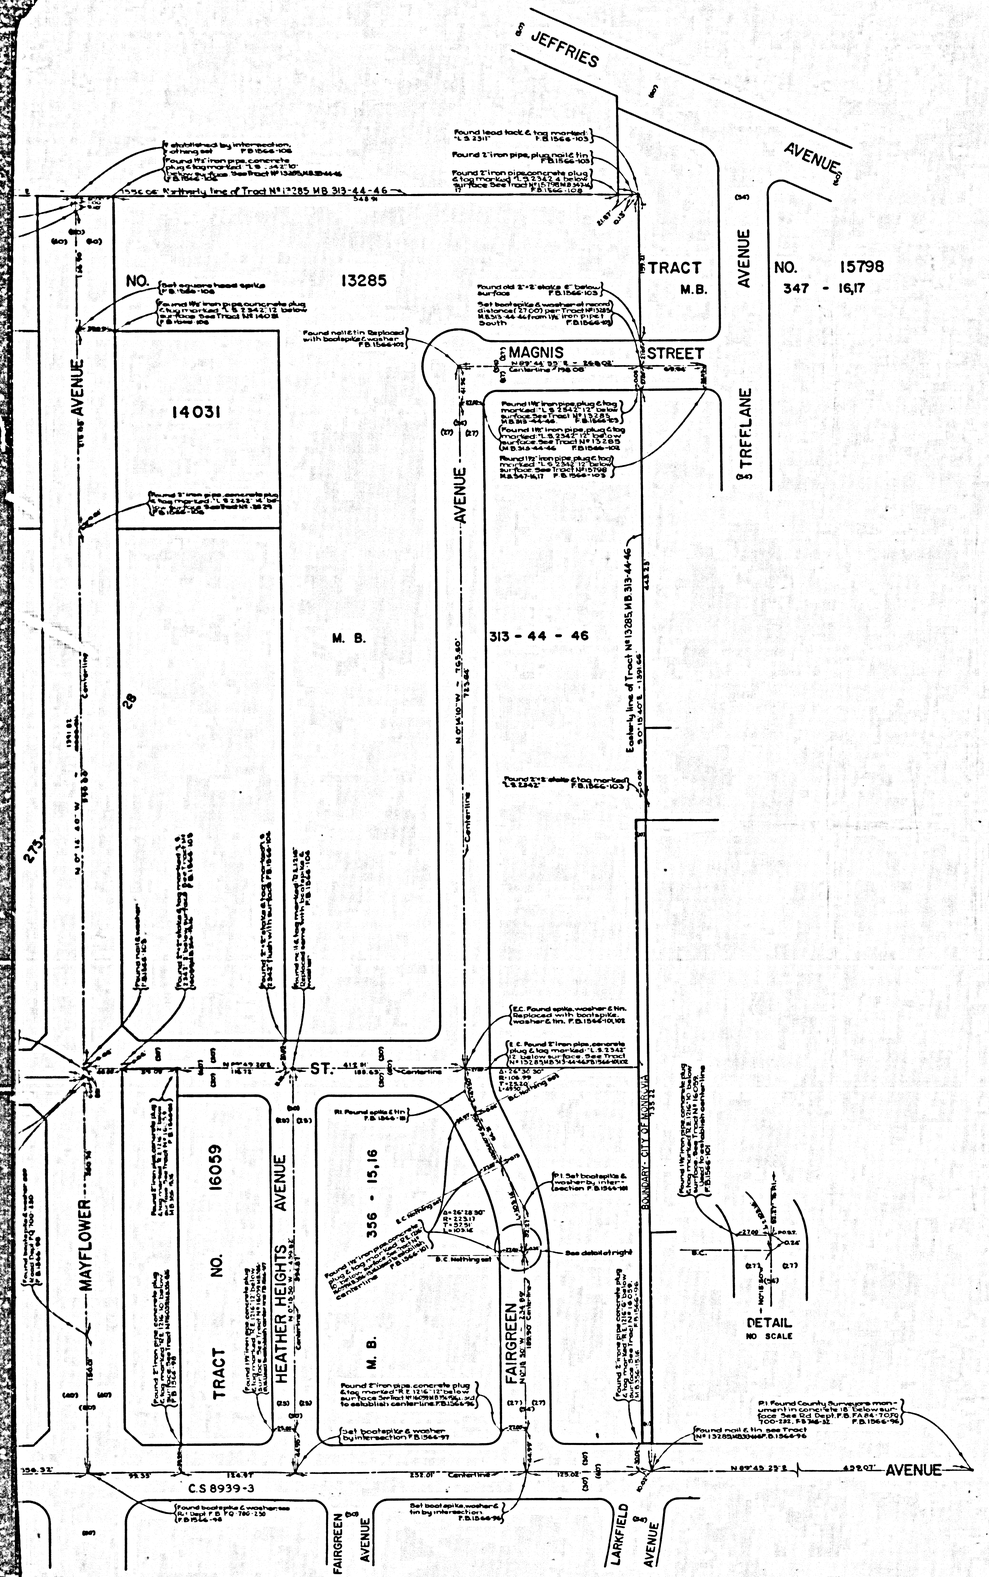

COUNTY OF LOS ANGELES

MAP OF

STREETS IN THE MAYFLOWER AVENUE SANITARY SEWER DISTRICT

COUNTY SURVEYORS MAP NO. B-2845

SCALE:- 1 INCH = 50 FT.

JOB NUMBER - 0303.00

JOHN A. LAMBIE - COUNTY ENGINEER

SURVEYED APRIL, 1953 - MAY, 1953

SURVEYED ON REQUEST OF THE COUNTY ENGINEER UNDER AUTHORITY OF THE BOARD OF SUPERVISORS BY ORDER DATED FEBRUARY 26, 1946.

BEARINGS ARE BASED ON THE BEARING OF THE NORTHERLY LINE OF TRACT NO. 13285, M.B. 313-44-46

F.B. 1566-75-178

List 46

FIELD WORK BY.....J.S. COATES
OFFICE WORK BY.....T.M. PALMERI
CHECKED BY.....W.D. WAGNER

THIS SURVEY MADE TO ESTABLISH CENTER LINES ON THE STREETS IN THIS AREA PRELIMINARY TO CONSTRUCTION OF SEWERS IN THE SANITARY SEWER DISTRICT COUNTY IMPROVEMENT NO. 1634

CSB-2845

A1 OF A2

COUNTY SURVEYORS MAP NO. B-2845

COUNTY SURVEYORS MAP NO. B-2845

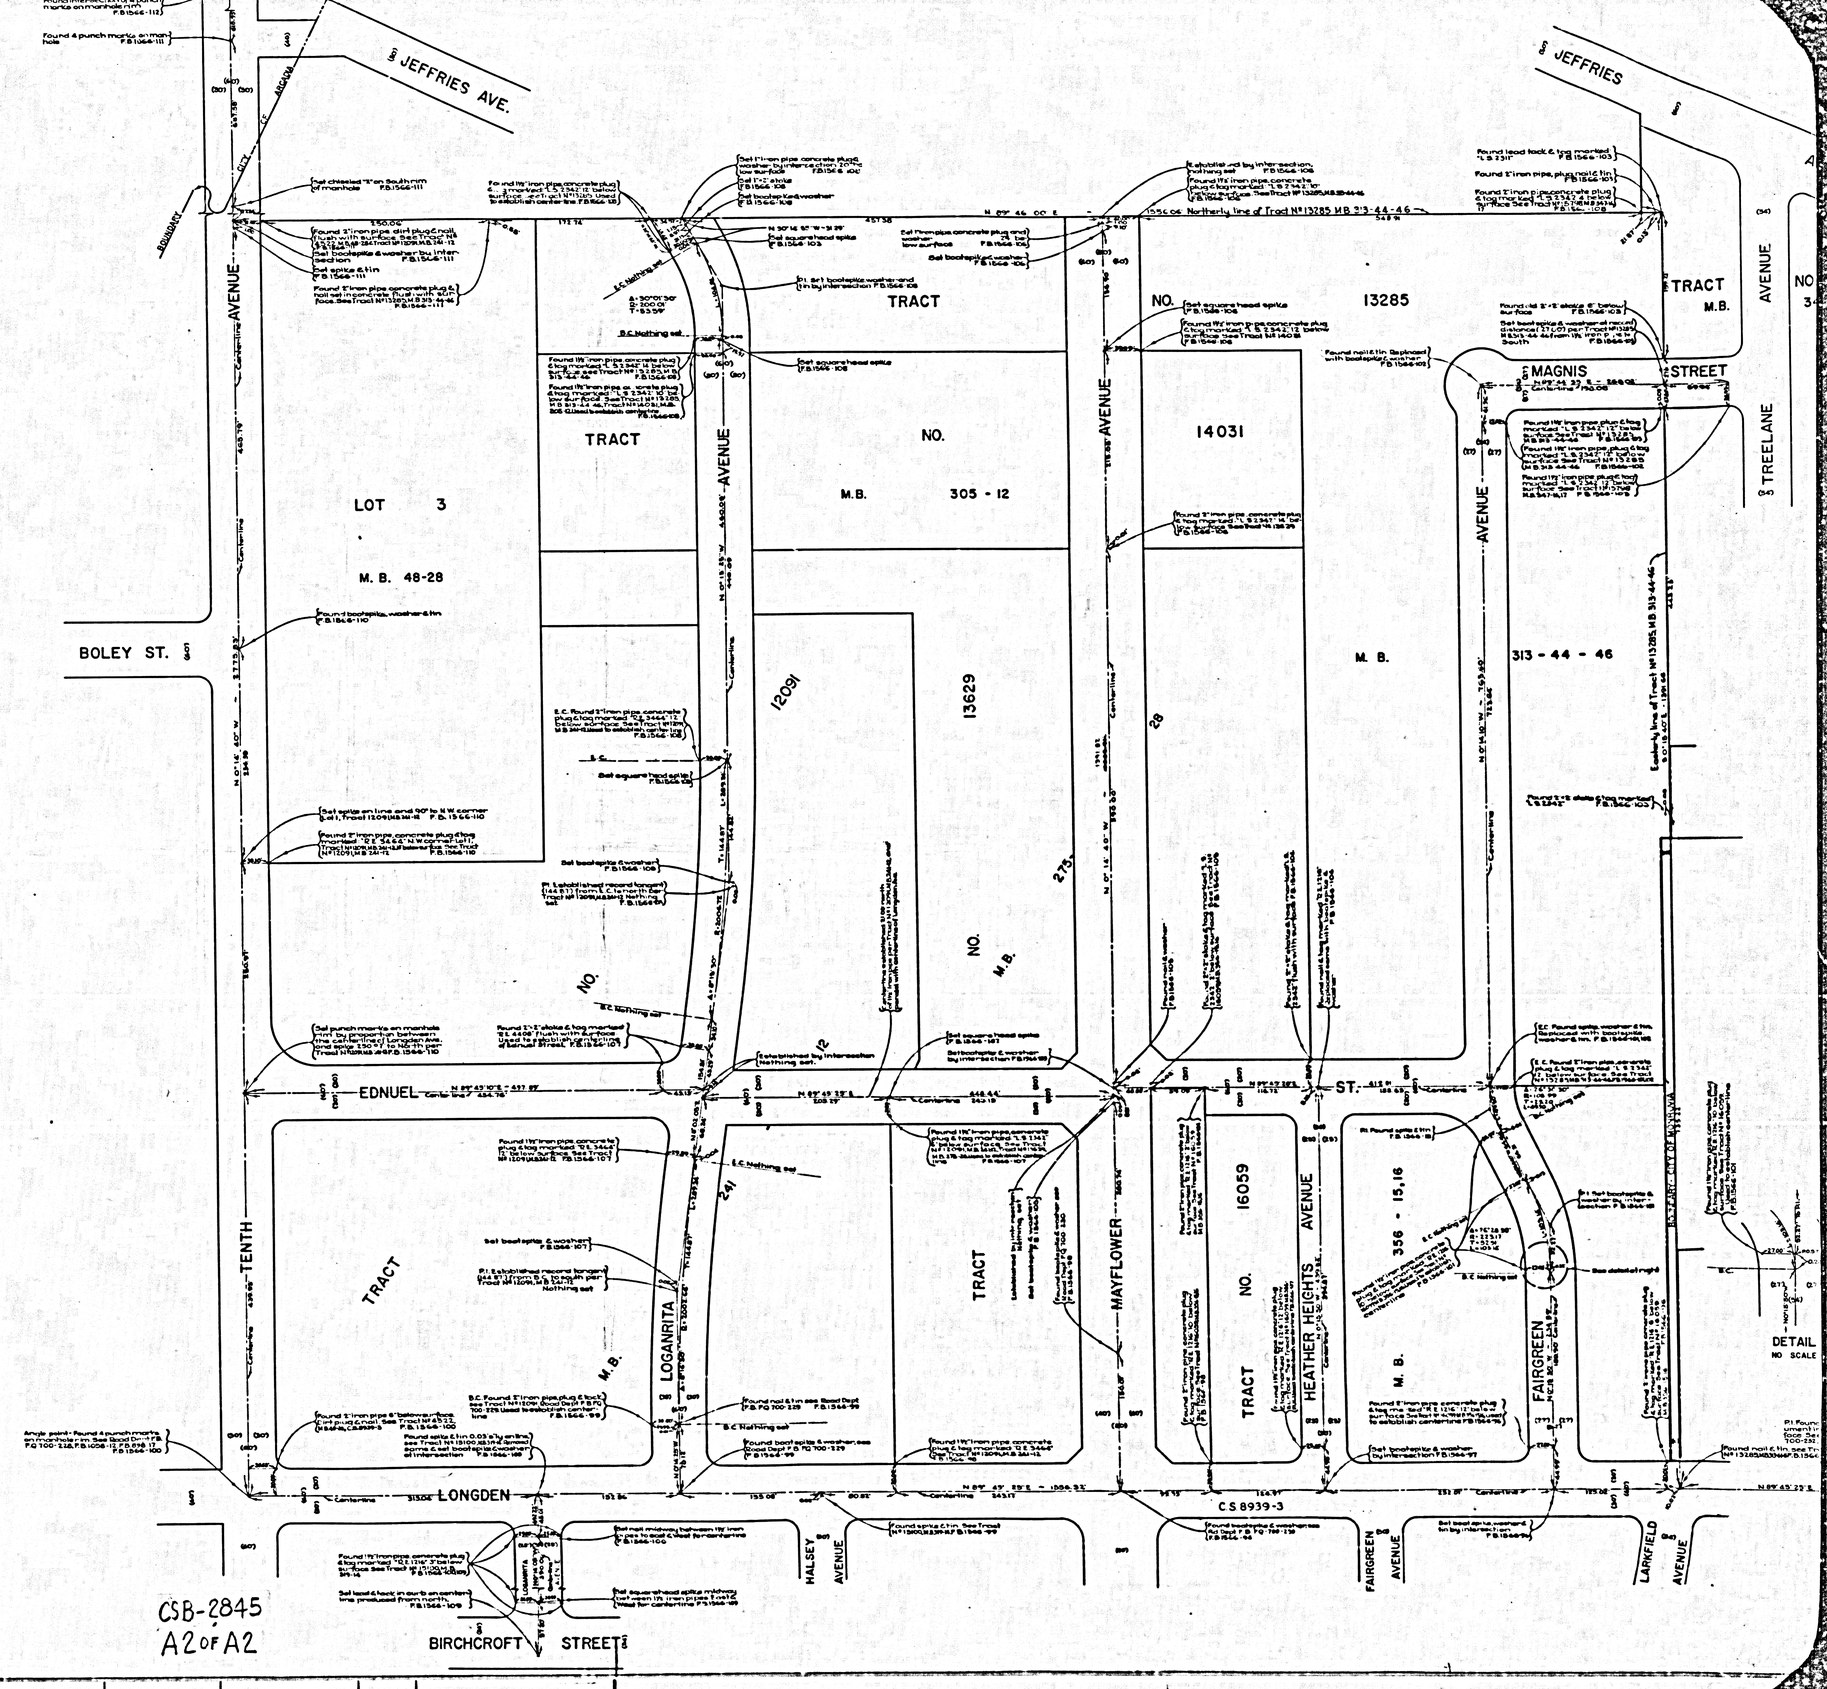

CSB-2845
A2 OF A2