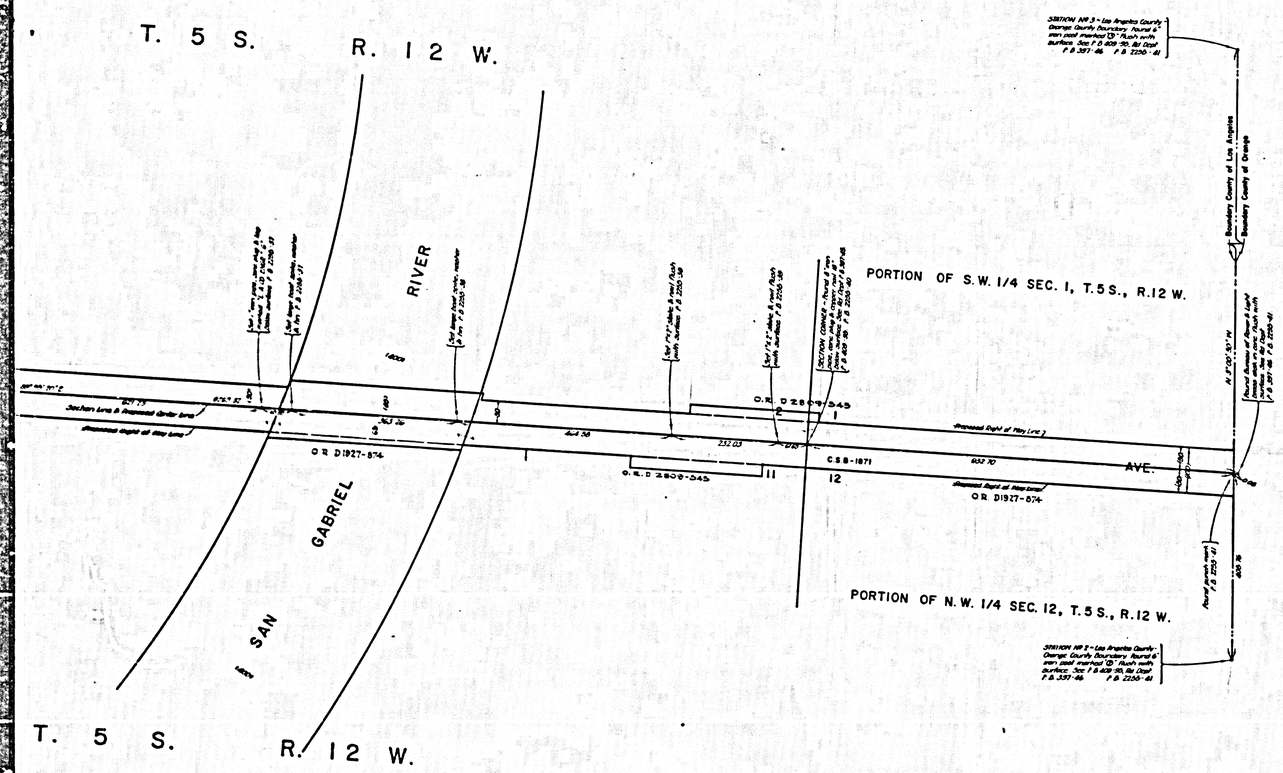

COUNTY OF LOS ANGELES
MAP OF
# WESTMINSTER AVENUE
FROM
PACIFIC COAST HIGHWAY
TO
ORANGE COUNTY BOUNDARY

COUNTY SURVEYOR'S MAP NO. B-2847
SCALE:- 1 INCH = 100 FT.

JOB NUMBER 0074.77

JOHN A. LAMBIE - COUNTY ENGINEER
SURVEYED MAY - OCTOBER 1962

SURVEYED UNDER INSTRUCTIONS OF THE INTERDEPARTMENTAL ENGINEERING COMMITTEE PER MINUTES DATED SEPT. 13, 1962.

BEARINGS ARE BASED ON THE BEARING OF PACIFIC COAST HIGHWAY PER C.S.B-1871.

F. B. 2255-25-34

FIELD WORK BY..... L.L. BROWN
D. SAPPELL
OFFICE WORK BY..... M. HAMASU
CHECKED BY..... C.B. SUTTER

IM 31

NOTE: THE ALIGNMENT SHOWN HEREON WAS ADOPTED BY THE COUNTY ENGINEER JULY 1963. FOR ABANDONED ALIGNMENT SEE C.S.B-1871.

CSB-2847
A1 OF A2

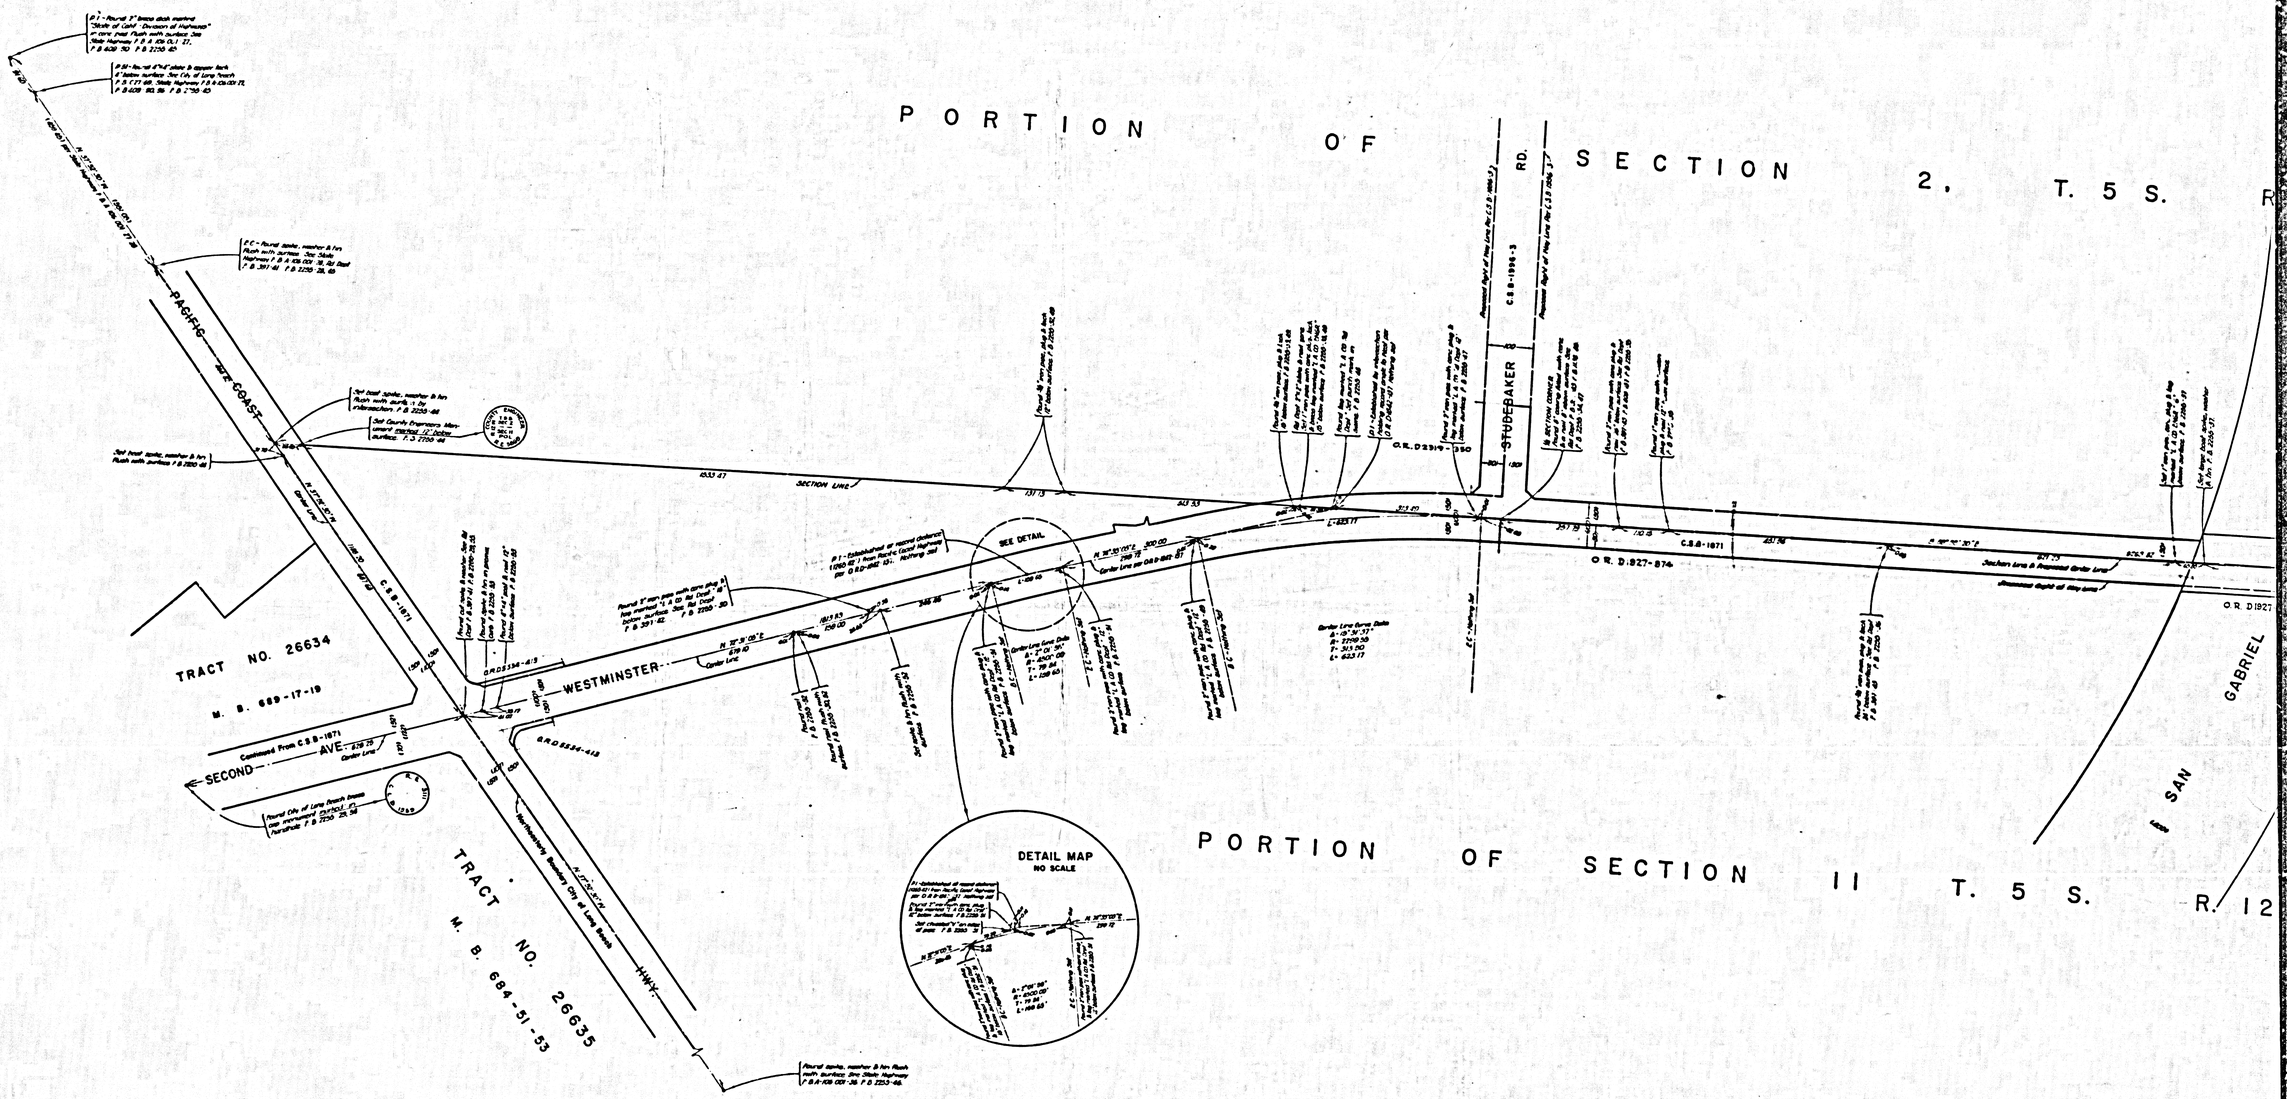


CSB-2847
A2 OF A2