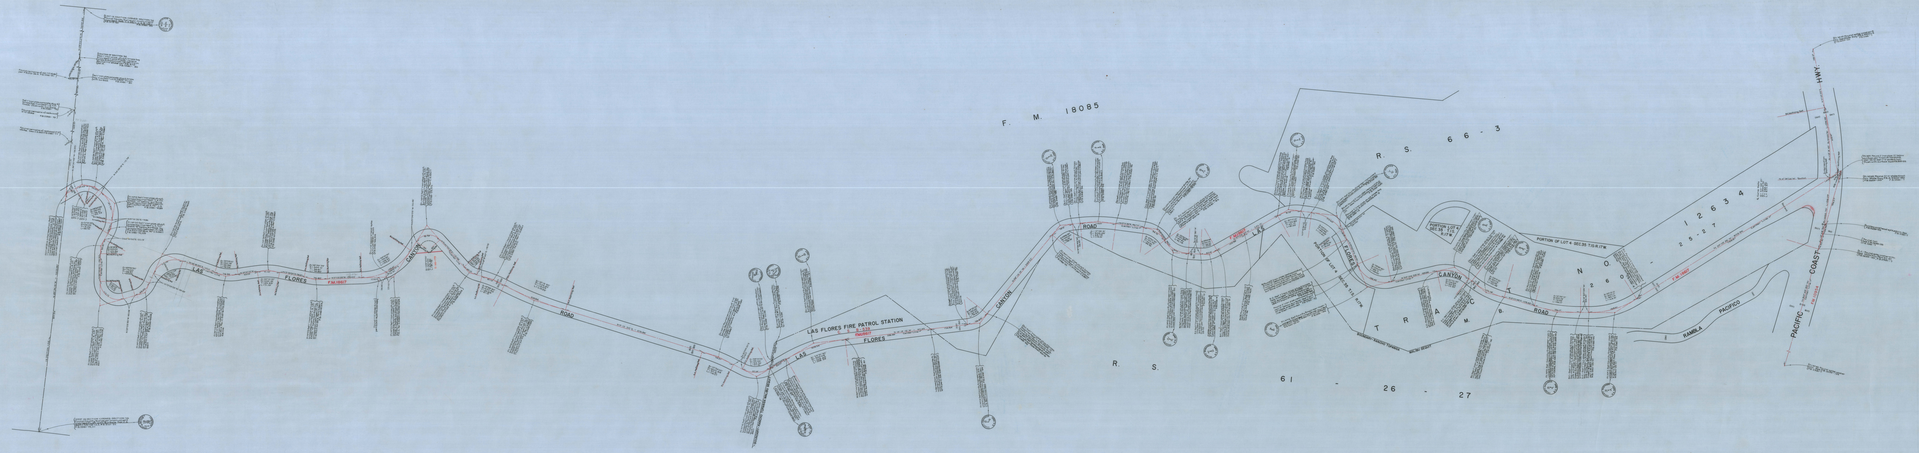

COUNTY OF LOS ANGELES
MAP OF

LAS FLORES CANYON ROAD

TO
PACIFIC COAST HIGHWAY

THE SOUTH LINE OF THE N.E.1/4
OF SECTION 26 T.1S.,R.17W

COUNTY SURVEYORS MAP NO. B-2848
SCALE : 1INCH = 100 F.T.

FOR SUBMISSION TO
JOHN A. LAMBIE - COUNTY ENGINEER
BY DIRECTION OF THE BOARD
EXECUTED ON PROJECT OF THE COUNTY
ENGINEER UNDER SECTION 7N, VOL. 4999
OF THE COUNTY ENGINEER'S MANUAL
DEVIATION WAS MADE ON THE FOLLOWING
COORDINATES: SYSTEM ZONE TWO SEC.8805
PUBLIC WORKS DIST. NO. 1 - CLAIMED

F.B. 2848 - 1 - 2

FIELD WORK BY: R.E. BARNES
DRAWN BY: R.E. BARNES
CHECKED BY: H. PLATTA

W.A. 82

Reproduction prohibited without written permission from Los Angeles County Department of Public Works