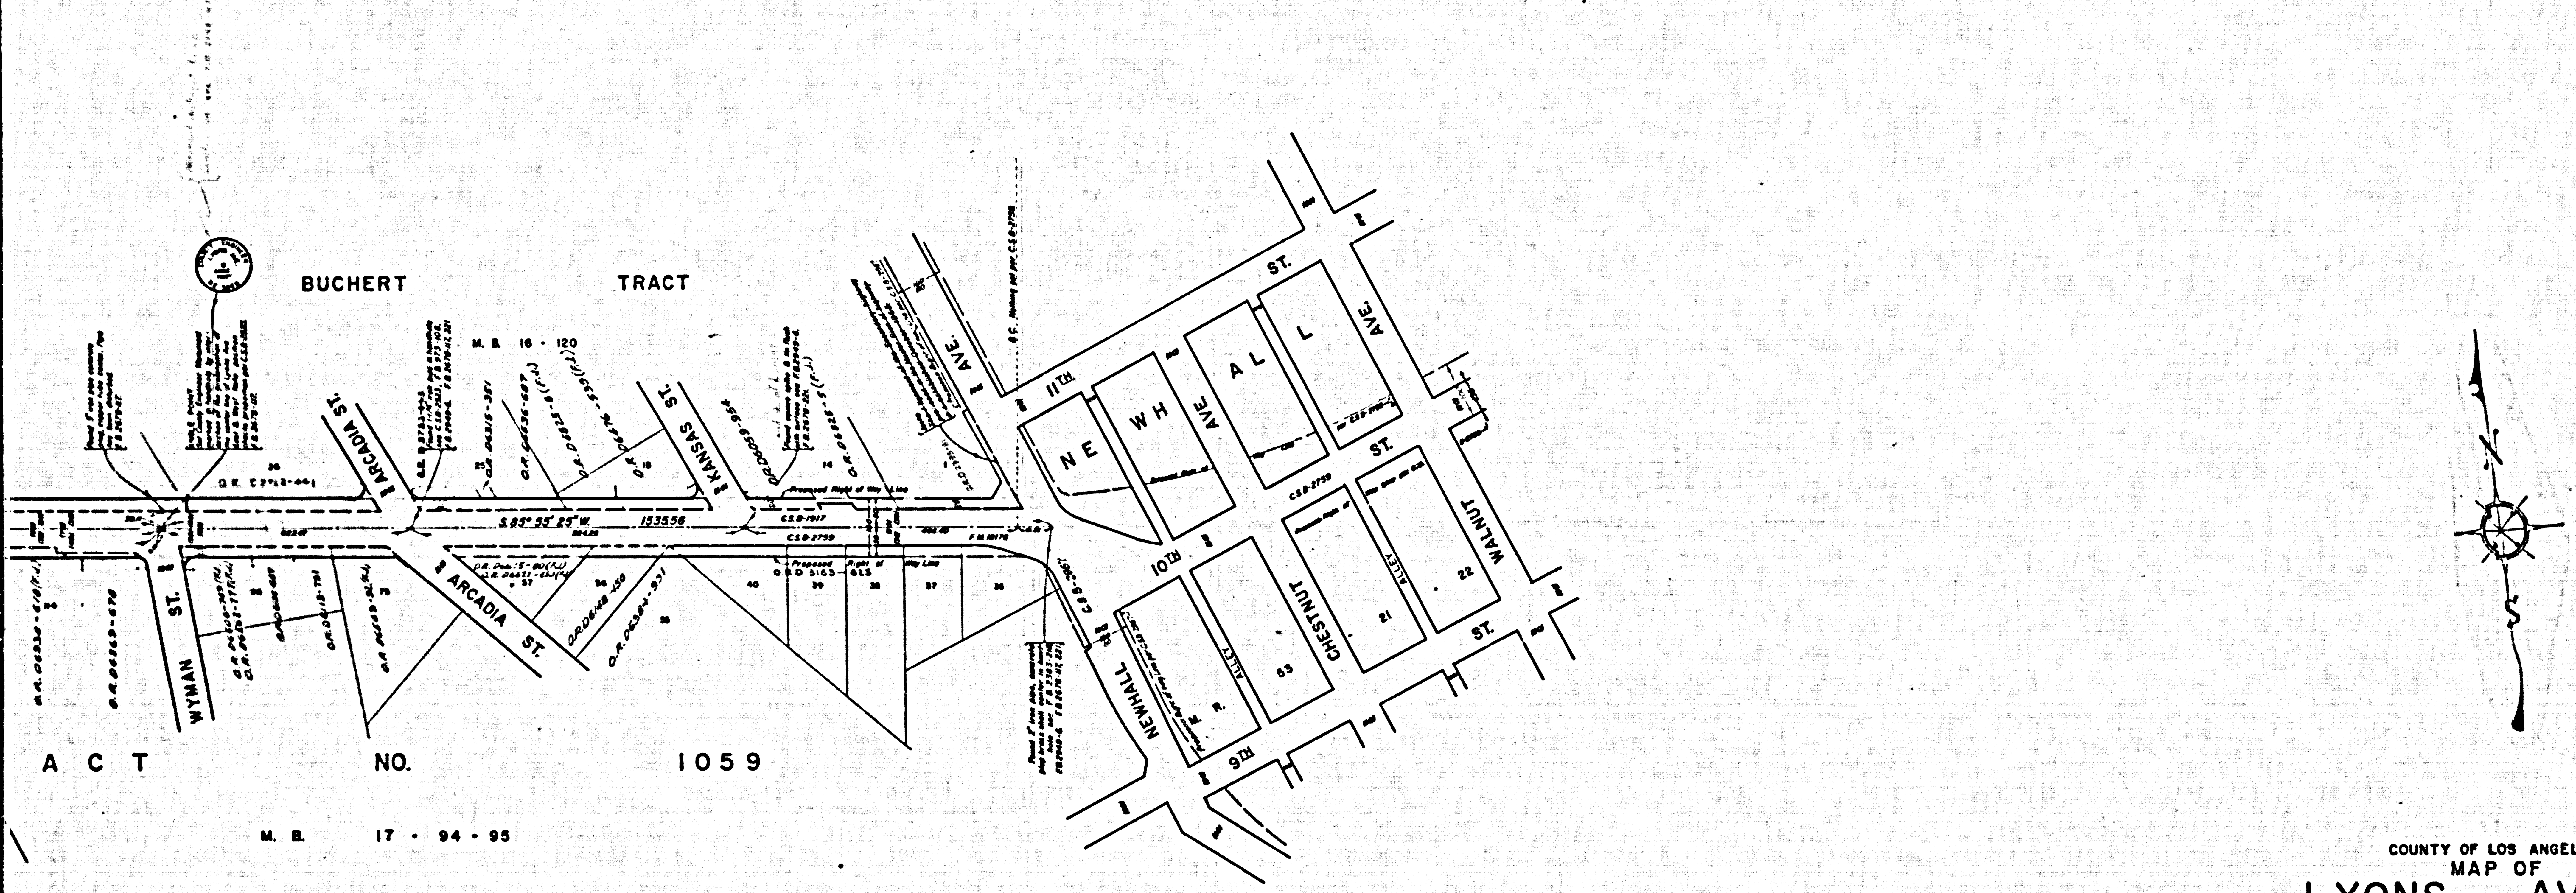

COUNTY OF LOS ANGELES
MAP OF
# LYONS AVENUE
FROM
NEWHALL AVENUE
TO
GOLDEN STATE FREEWAY

COUNTY SURVEYORS MAP NO. B-2851
SCALE:- 1 INCH = 100 FT.

JOB NUMBER 0095.57

JOHN A. LAMBIE - COUNTY ENGINEER
SURVEYED MAY 1961 - JUNE 1963

SURVEYED ON REQUEST OF THE REGIONAL PLANNING COMMISSION UNDER SEC. 79, ORD. 4099, BY LETTER DATED SEPT. 12, 1962 AND BY BOARD ORDER DATED DEC. 11, 1951.

BEARINGS ARE BASED ON THE CALIFORNIA COORDINATE SYSTEM ZONE 7 PER SEC. 8809 PUBLIC RESOURCES CODE. SEE C.S. 9423

F.B. 2678-56-59, 107-162, 220-230

IM249111

FIELD WORK BY.......... C. L. WRIGHT
OFFICE WORK BY.......... J. J. EDWARDS
CHECKED BY............. C. B. SUTTER
.... W. D. WAGNER

Alignment revised Westerly of Peachland 30, March 1964 - J.J.E.

Alignment of Pico Canyon Rd. revised at P.I. No. 5-A
Sept., 1966 by J.J.E. See S.E.C. minutes, Sept. 1, 1966.

CSB-2851
A1 of A3

CSB-2851
A2 OF A3