
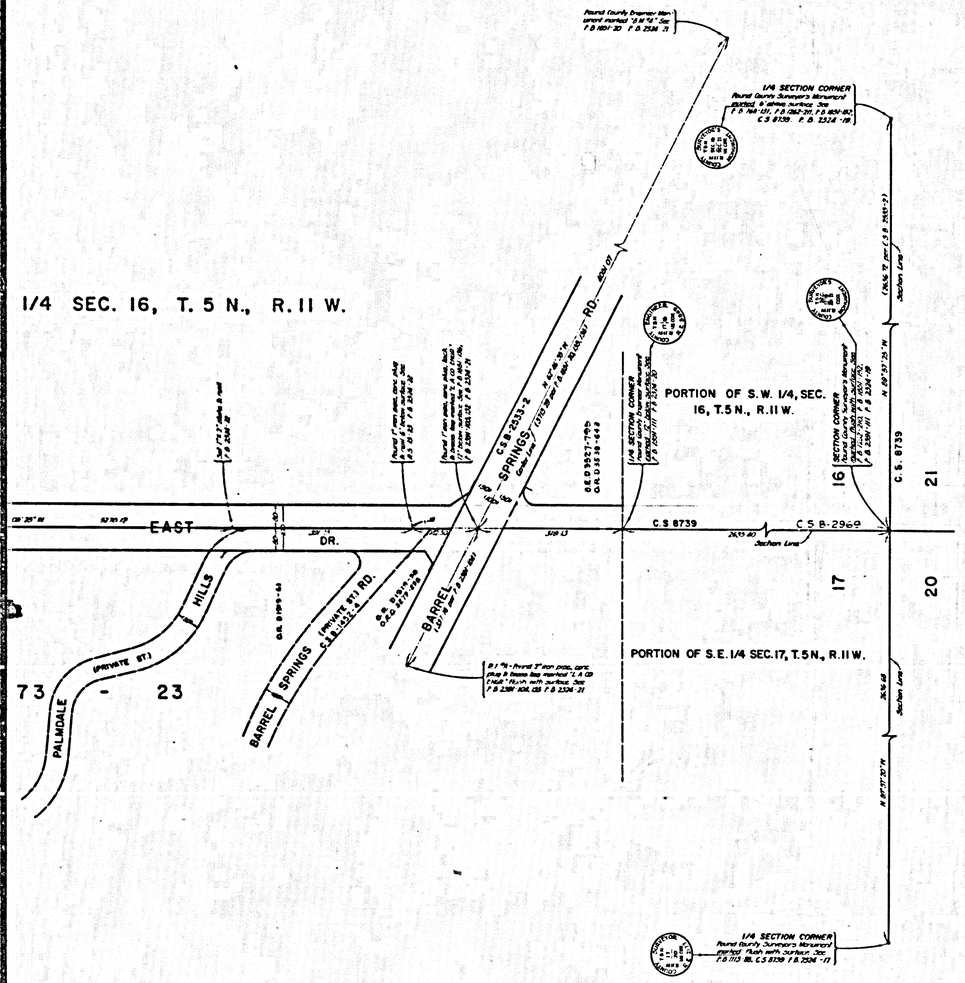


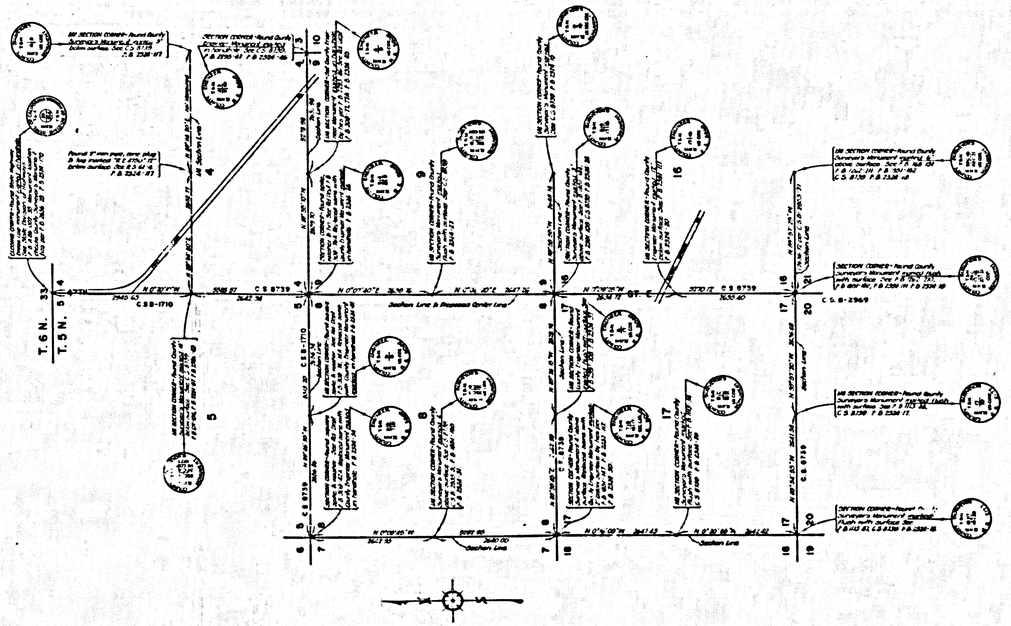

MARGINAL MAP
SCALE: 1" = 1000'

COUNTY OF LOS ANGELES
MAP OF
47TH STREET EAST
FROM
FORT TEJON ROAD
TO
BARREL SPRINGS ROAD
COUNTY SURVEYOR'S MAP NO. B-2858
SCALE:- 1 INCH = 100 FT.

JOB NUMBER 0075.54

JOHN A. LAMBIE - COUNTY ENGINEER
SURVEYED NOV. 1962 - MAY 1963

SURVEYED ON REQUEST OF THE REGIONAL PLANNING COMMISSION UNDER SEC. 79, ORD. 4099. BY LETTER DATED JULY 19, 1963 AND BY BOARD ORDER DATED DEC. 11, 1951.

IMG5 — BEARINGS ARE BASED ON THE BEARING OF PEARBLOSSOM HWY. AS SHOWN ON C.S. B-1710.

F. B. 2324-13-46, 115-132

FIELD WORK BY.....J. S. COATES
OFFICE WORK BY.....M. NAMASU
CHECKED BY.....W. D. WAGNER

COUNTY SURVEYOR'S MAP NO. B-2858

CSB-2858
A1 OF A4

PORTION OF S.W. 1/4 SEC. 9, T. 5 N., R. 11 W.

PORTION OF N.W. 1/4 SEC. 16, T. 5 N., R. 11 W.

PORTION OF S.E. 1/4 SEC. 8, T. 5 N., R. 11 W.

R. S. 73 - 23

CSB-2858
A2 OF A4


C. F. 283

PORTION OF N.W. 1/4 SEC. 9, T. 5 N., R.11W.

S. 11 - 1

PORTION OF N.E. 1/4 SEC., 8, T. 5 N., R.11W.

CSB-2858
A3 OF A4

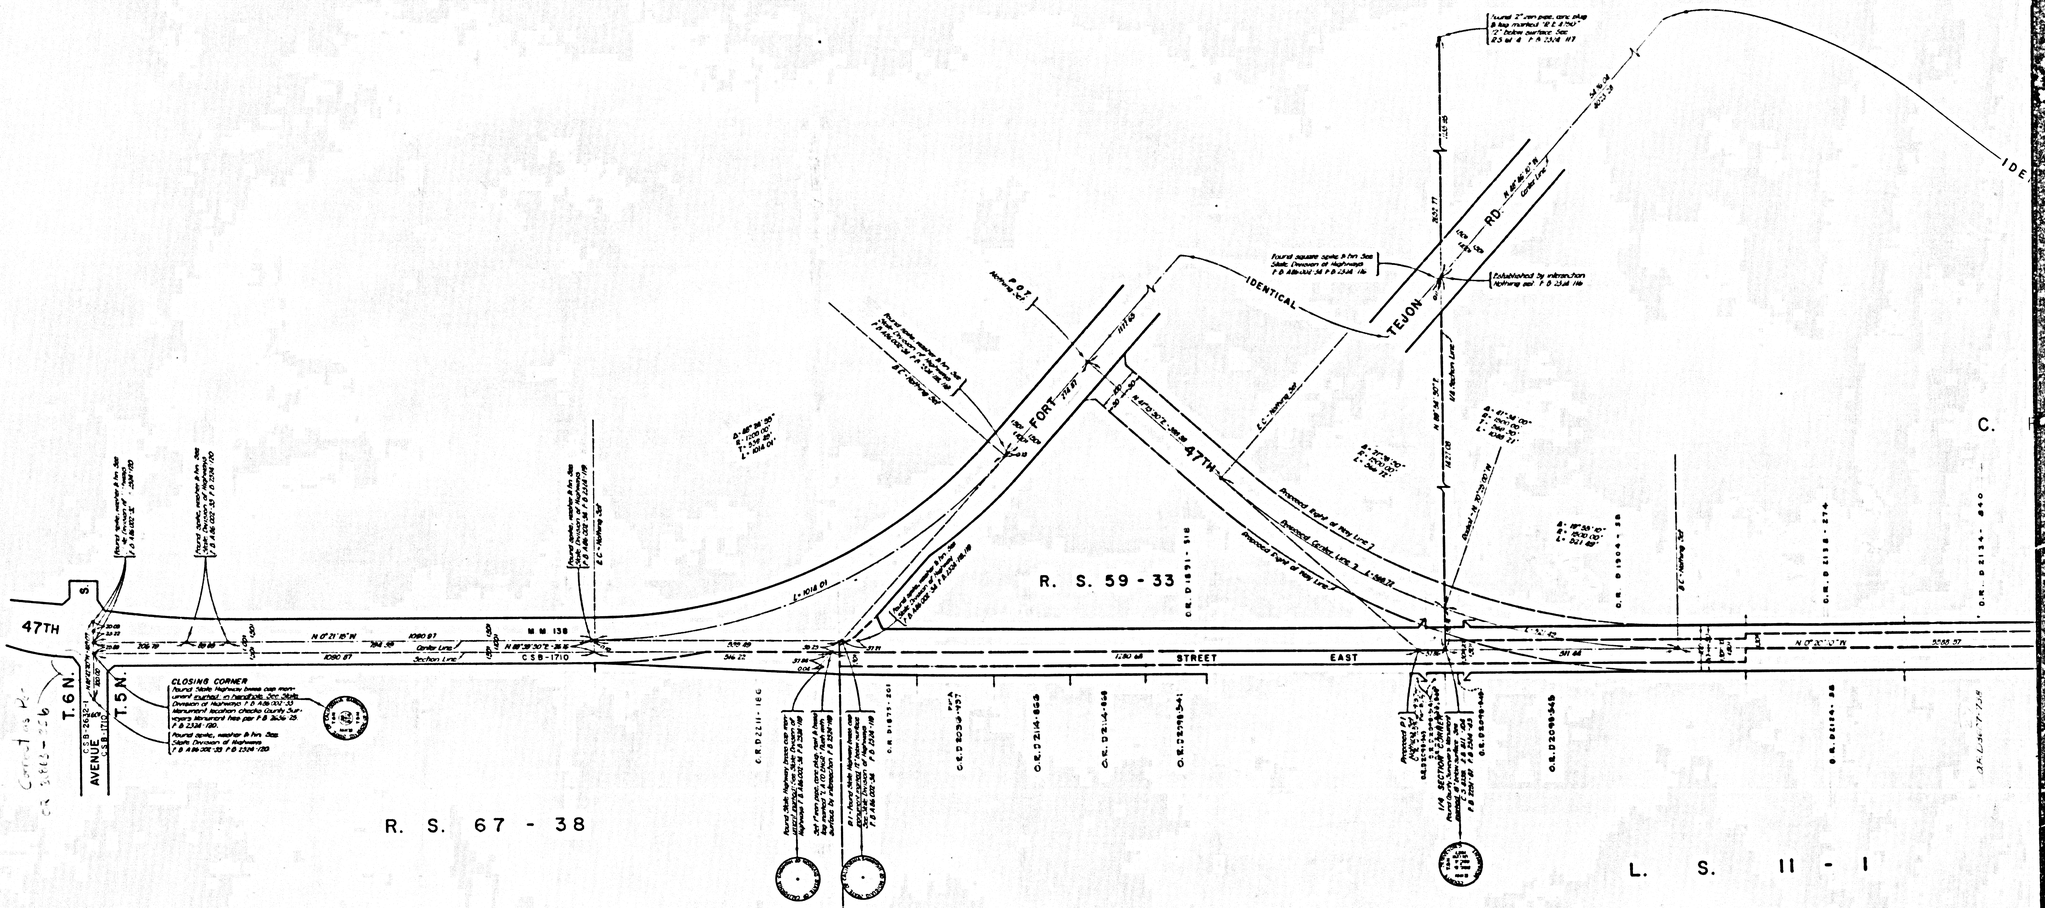

CSB-2858
A4 OF A4