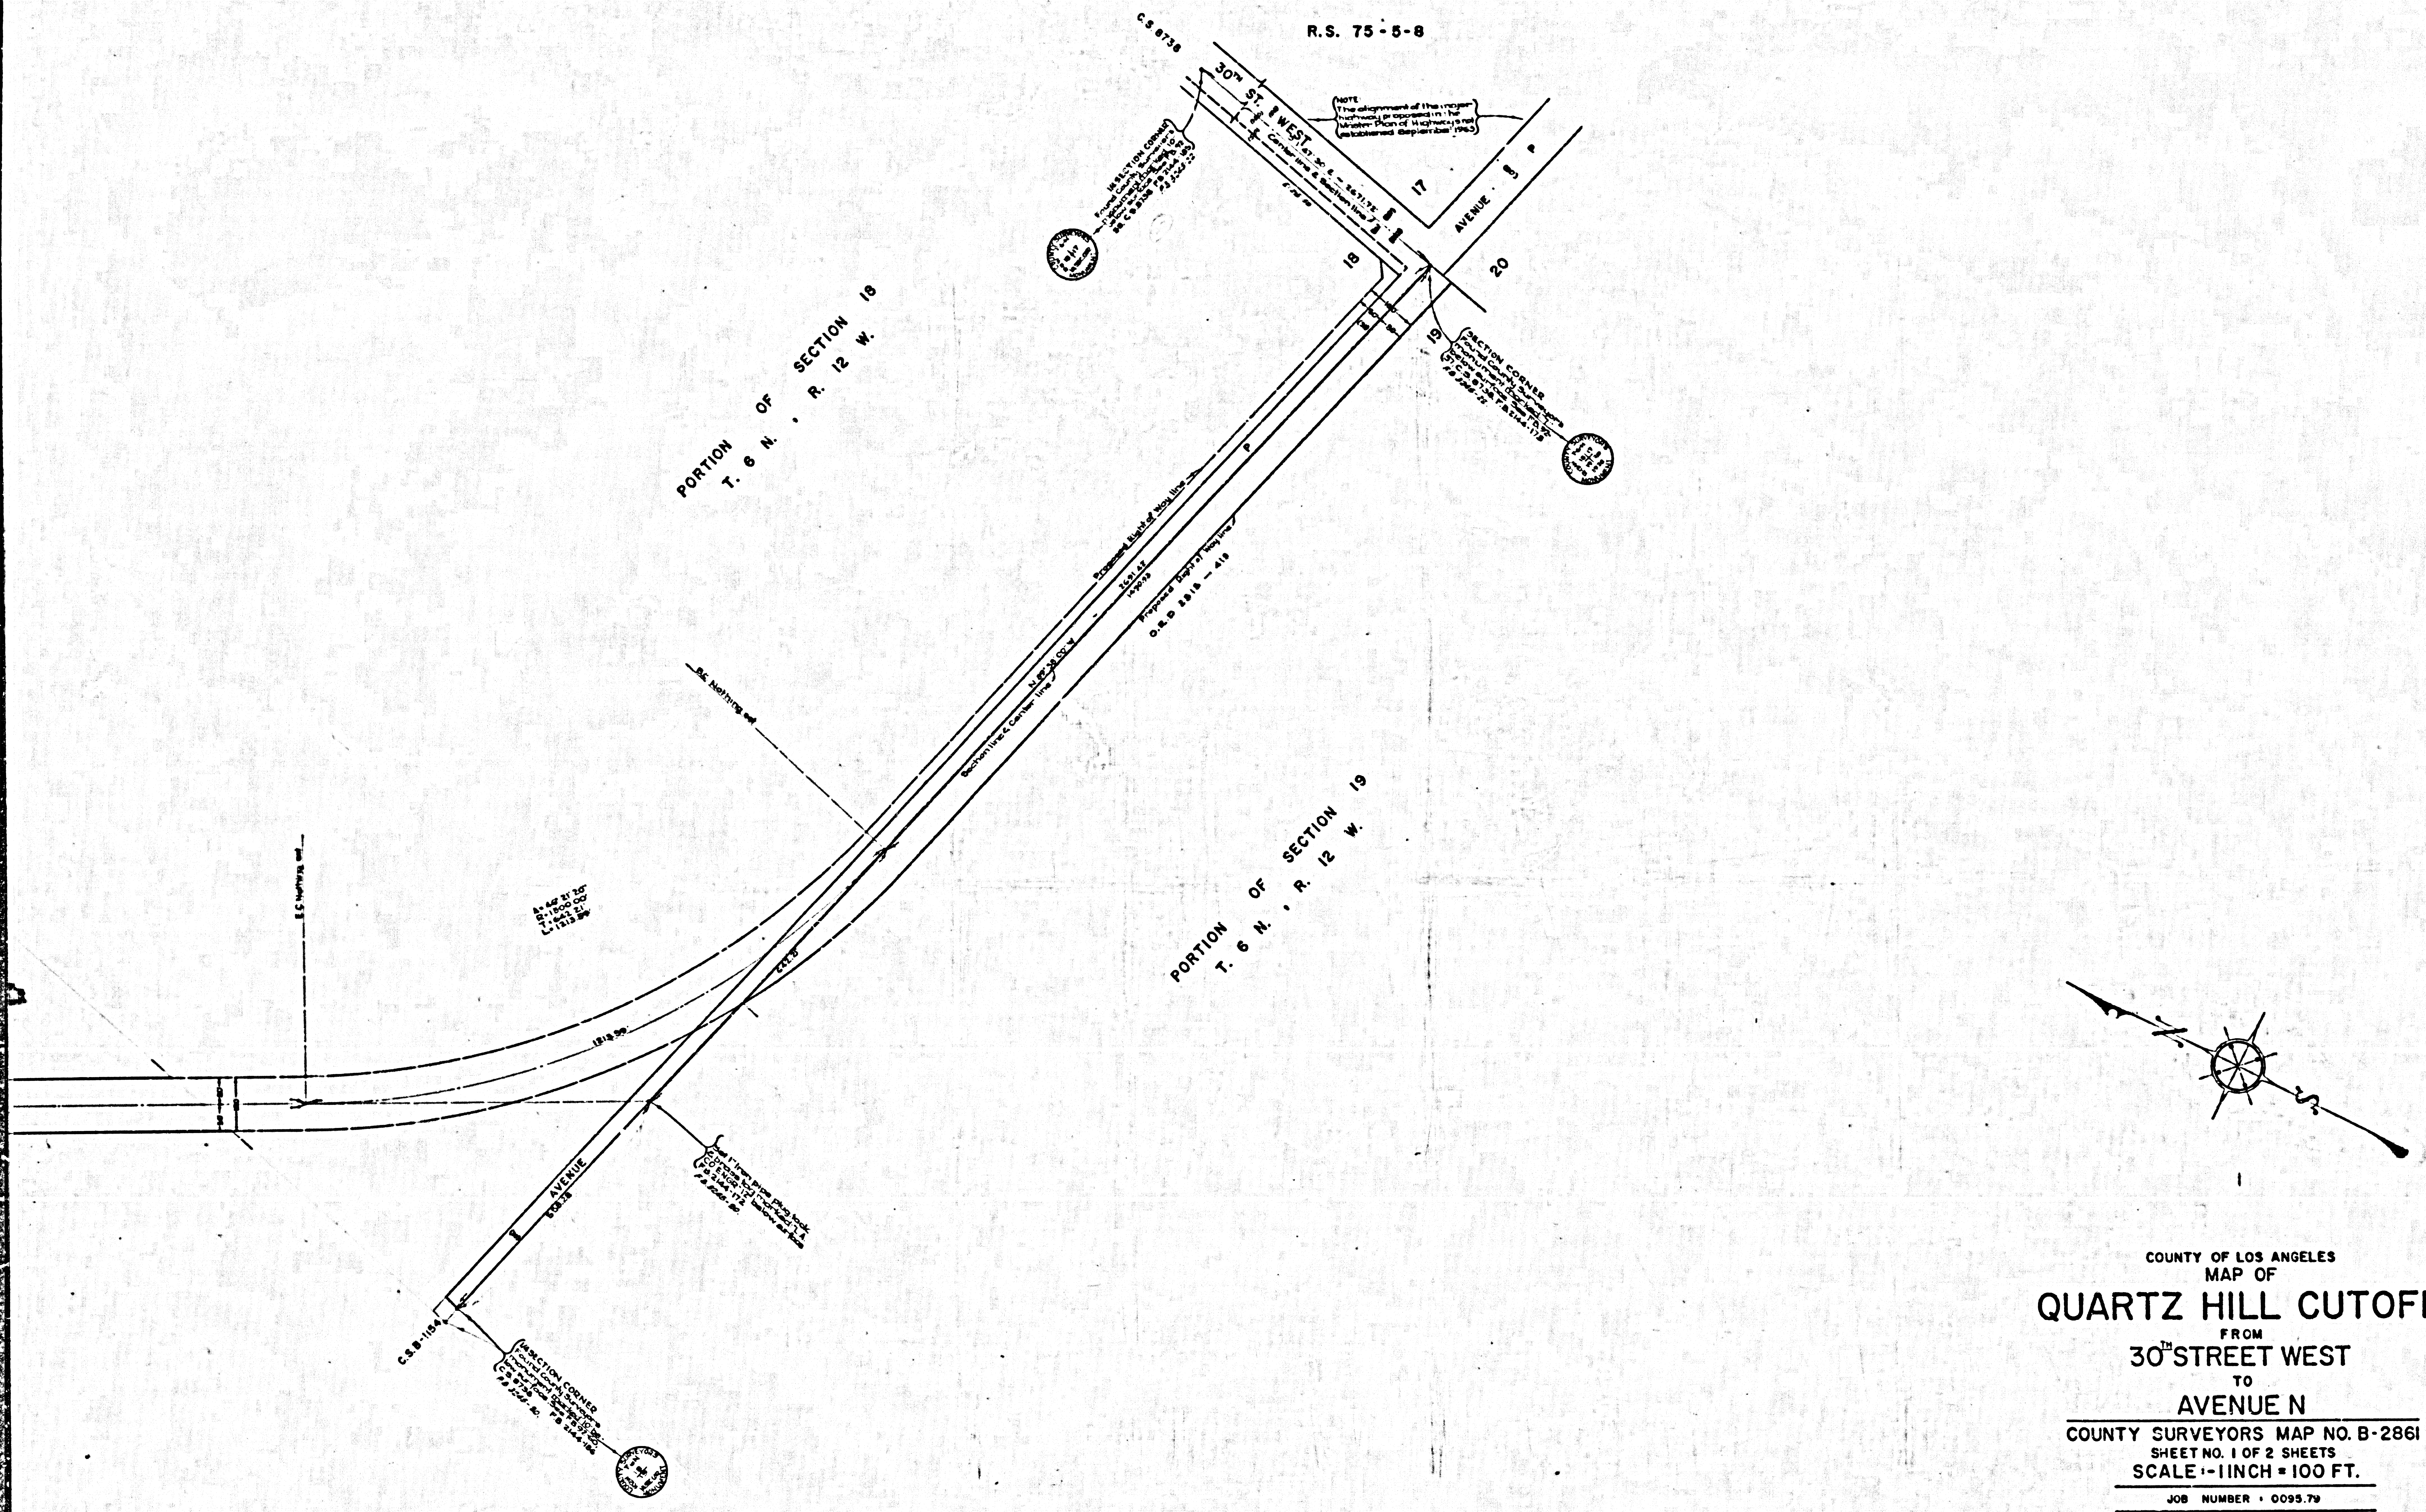
R.S. 75-5-8
C.S. 8738
30TH ST. WEST
AVENUE P
NOTE: The alignment of the major highway proposed in the Master Plan of Highways not established September 1963
Center line & Section line
Proposed Right of Way line
17
18
19
20
SECTION CORNER Found County Surveyors Monument marked below surface
PORTION OF SECTION 18 T. 6 N., R. 12 W.
PORTION OF SECTION 19 T. 6 N., R. 12 W.
AVENUE
C.S. B-1154
SECTION CORNER
N

THIS ALIGNMENT IN THE CITY OF PALMDALE
RELOCATED BY HIGHWAY AMENDMENT NO. 782, MAY 1977.

IM 64

COUNTY OF LOS ANGELES
MAP OF
# QUARTZ HILL CUTOFF
FROM
30TH STREET WEST
TO
AVENUE N

COUNTY SURVEYORS MAP NO. B-2861
SHEET NO. 1 OF 2 SHEETS
SCALE:-1 INCH = 100 FT.

JOB NUMBER : 0095.79

JOHN A. LAMBIE - COUNTY ENGINEER
SURVEYED JULY, 1963

SURVEYED ON REQUEST OF THE REGIONAL PLANNING COMMISSION UNDER SECTION 79, ORD. 4099. BY LETTER DATED MARCH 19, 1963 AND BY BOARD ORDER DATED DECEMBER 11, 1951

BEARINGS ARE BASED ON THE BEARING OF THE SOUTH LINE OF SECTION 12, T. 6 N., R. 13 W. PER C.S. B-1154.

F.B. 2144-161-188

FIELD WORK BY....... J.D. PIERCE
OFFICE WORK BY...... T.M. PALMERI,
L.C. THOMPSON
CHECKED BY............... G.E. BARR

CSB-2861-1
A1 OF A3

CSB-2861-1
A2 OF A3

NOTE:
FOR THE ALIGNMENT OF AVENUE O
A MAJOR HIGHWAY, AS PROPOSED ON THE
MASTER PLAN OF HIGHWAYS CONTACT
CITY OF PALMDALE.

CSB-2861-1
A3 OF A3