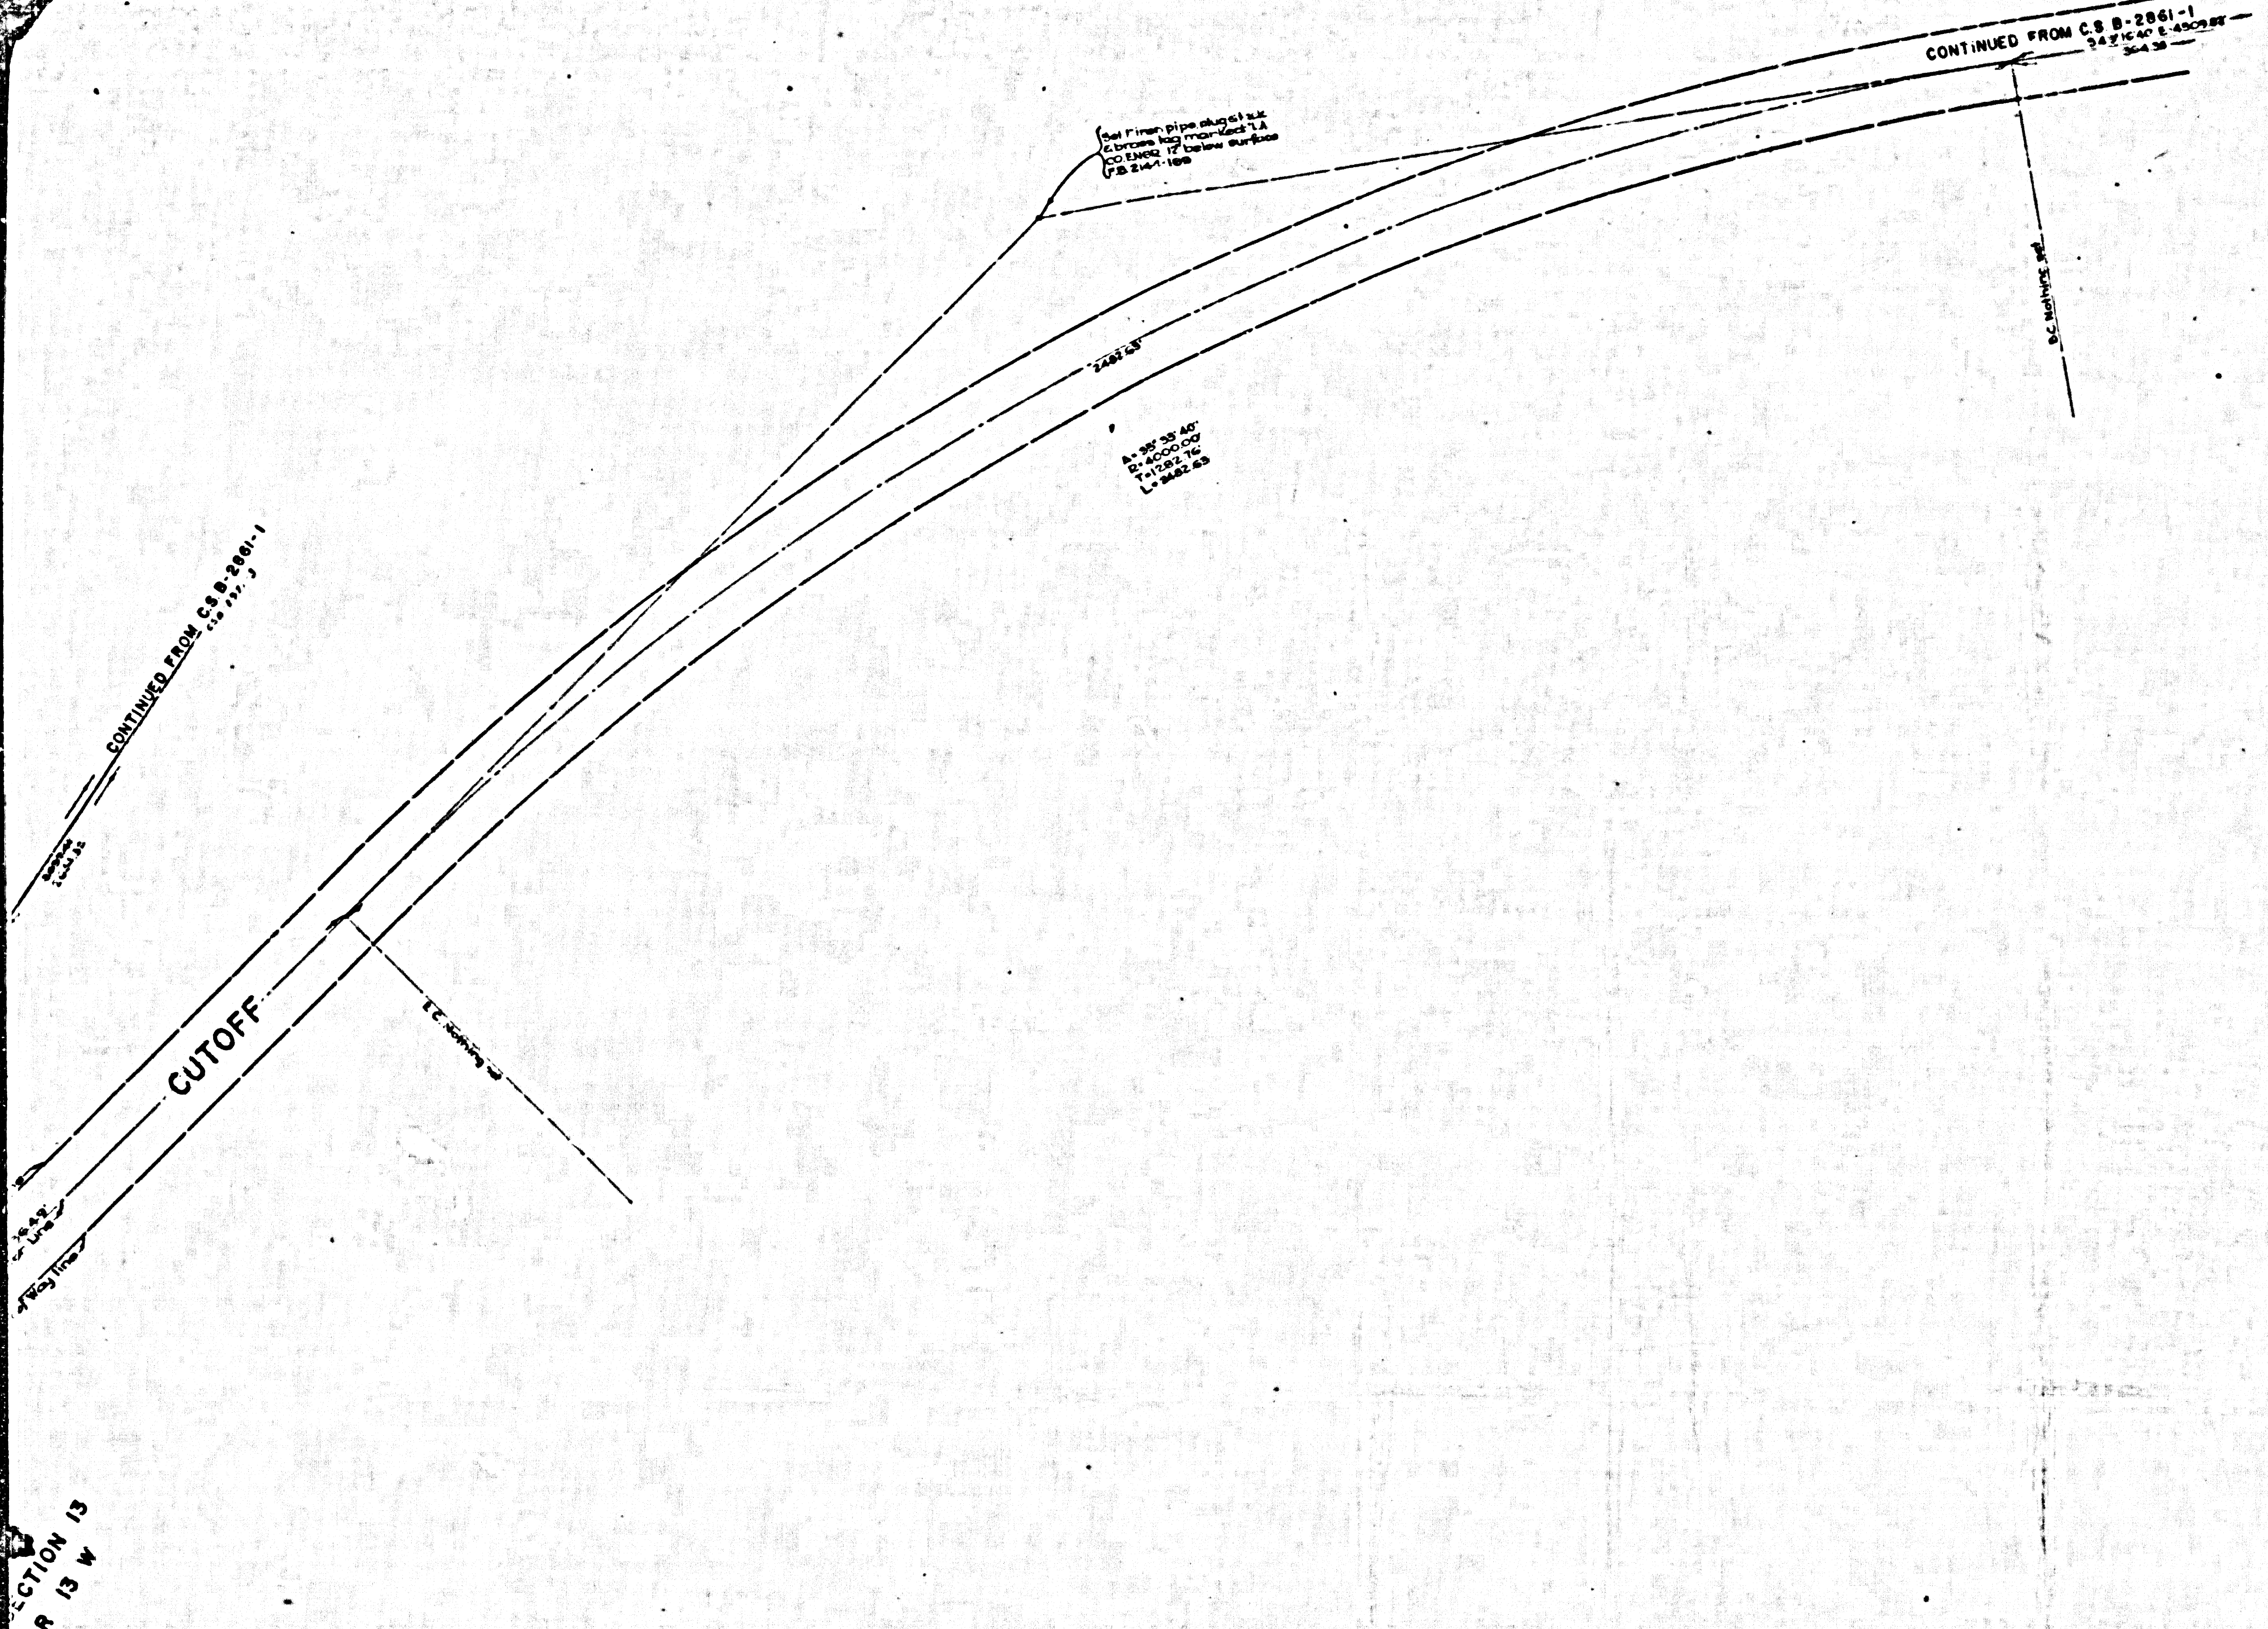
CONTINUED FROM C.S.B-2861-1
Set 1" iron pipe, plugs, tack & brass tag marked "L.A. CO. ENGR." 12" below surface F.B. 2144-169
B.C. Nothing set
2482.63'
Δ= 35°33'40"
R=4000.00'
T=1282.76'
L=2482.63
CONTINUED FROM C.S.B-2861-1
CUTOFF
E.C. Nothing set
Way line
SECTION 13
R 13 W

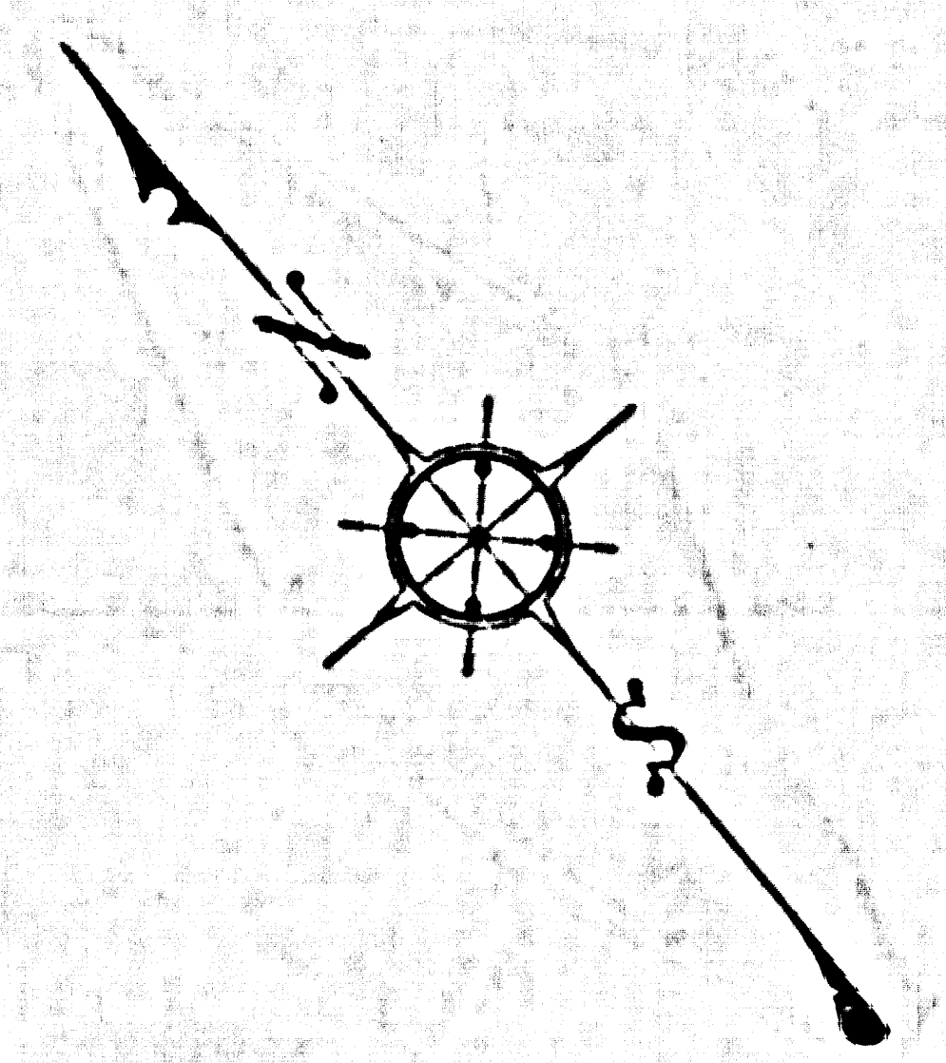

THIS ALIGNMENT IN THE CITY OF PALMDALE
RELOCATED BY HIGHWAY AMENDMENT NO. 782, MAY 1977.

COUNTY OF LOS ANGELES
MAP OF

QUARTZ HILL CUTOFF

FROM
30TH STREET WEST
TO
AVENUE N

COUNTY SURVEYORS MAP NO. B-2861
SHEET NO. 2 OF 2 SHEETS
SCALE :- 1 INCH = 100 FT.

JOB NUMBER : 0095.79

JOHN A. LAMBIE - COUNTY ENGINEER
SURVEYED JULY, 1963

SURVEYED ON REQUEST OF THE REGIONAL PLANNING COMMISSION UNDER SECTION 79, ORD. 4099, BY LETTER DATED MARCH 19, 1963 AND BY BOARD ORDER DATED DECEMBER 11, 1951

BEARINGS ARE BASED ON THE BEARING OF THE SOUTH LINE OF SECTION 12, T.6N., R.13W. PER C.S. B-1154

F.B. 2144-161-188

FIELD WORK BY......J.D PIERCE
OFFICE WORK BY.....T.M. PALMERI
L.C. THOMPSON
CHECKED BY.............G.E. BARR

Added Proposed Right of Way Lines, AVE N-9, Aug. 3, 1979 G.M.

IM G

CSB-2861-2
A1 OF A3

HILL
CUTOFF
PORTION OF SECTION 12
T 6 N , R 13 W
PORTION OF SECTION 13
T 6 N , R 13 W
CONTINUED FROM C.S.B.-2861-1
N-8
Proposed Center Line & 1/4 Section Line
1/4 SECTION CORNER
Found County Surveyors monument marked 10 below surface. See C.S. 8738, F.B. 139-52, CSB-1154 F.B. 2144-178 F.B. 3245-6
Section Line
S 89°56'20" E — 5268.43
Proposed Right of Way line
S 78°50'20" E — 1736.49
Proposed Center Line
Proposed Right of Way line
E.C. Nothing set
B.C. Nothing set
Radial - N 19°30'29" E
R=1500.00
Δ=4°20'49"
L=113.80
Set 1" iron pipe, plug, tack & brass tag marked: L.A.CO.ENGR. by inter-section F.B. 2144-175 F.B. 3245-4
Δ=78°14'35"
R=1500.00
T=1219.95
L=2048.40
R=1500.00
Δ=78°35'46"
L=1934.60
C.S. 8738
B.C. Nothing set
Set 1" iron pipe, plug, tack & brass tag marked: L.A.CO.ENGR. 12" below surface F.B. 2144-166 F.B. 3245-8
208.76
SECTION CORNER
Found County Surveyors monument marked & above surface. See C.S. 8738, F.B. 84-53, F.B. 2144-174 F.B. 3245-8
11
12
13
14
30
30
100

THIS ALIGNMENT
RELOCATED BY

CSB-2861-2
A2 OF A3

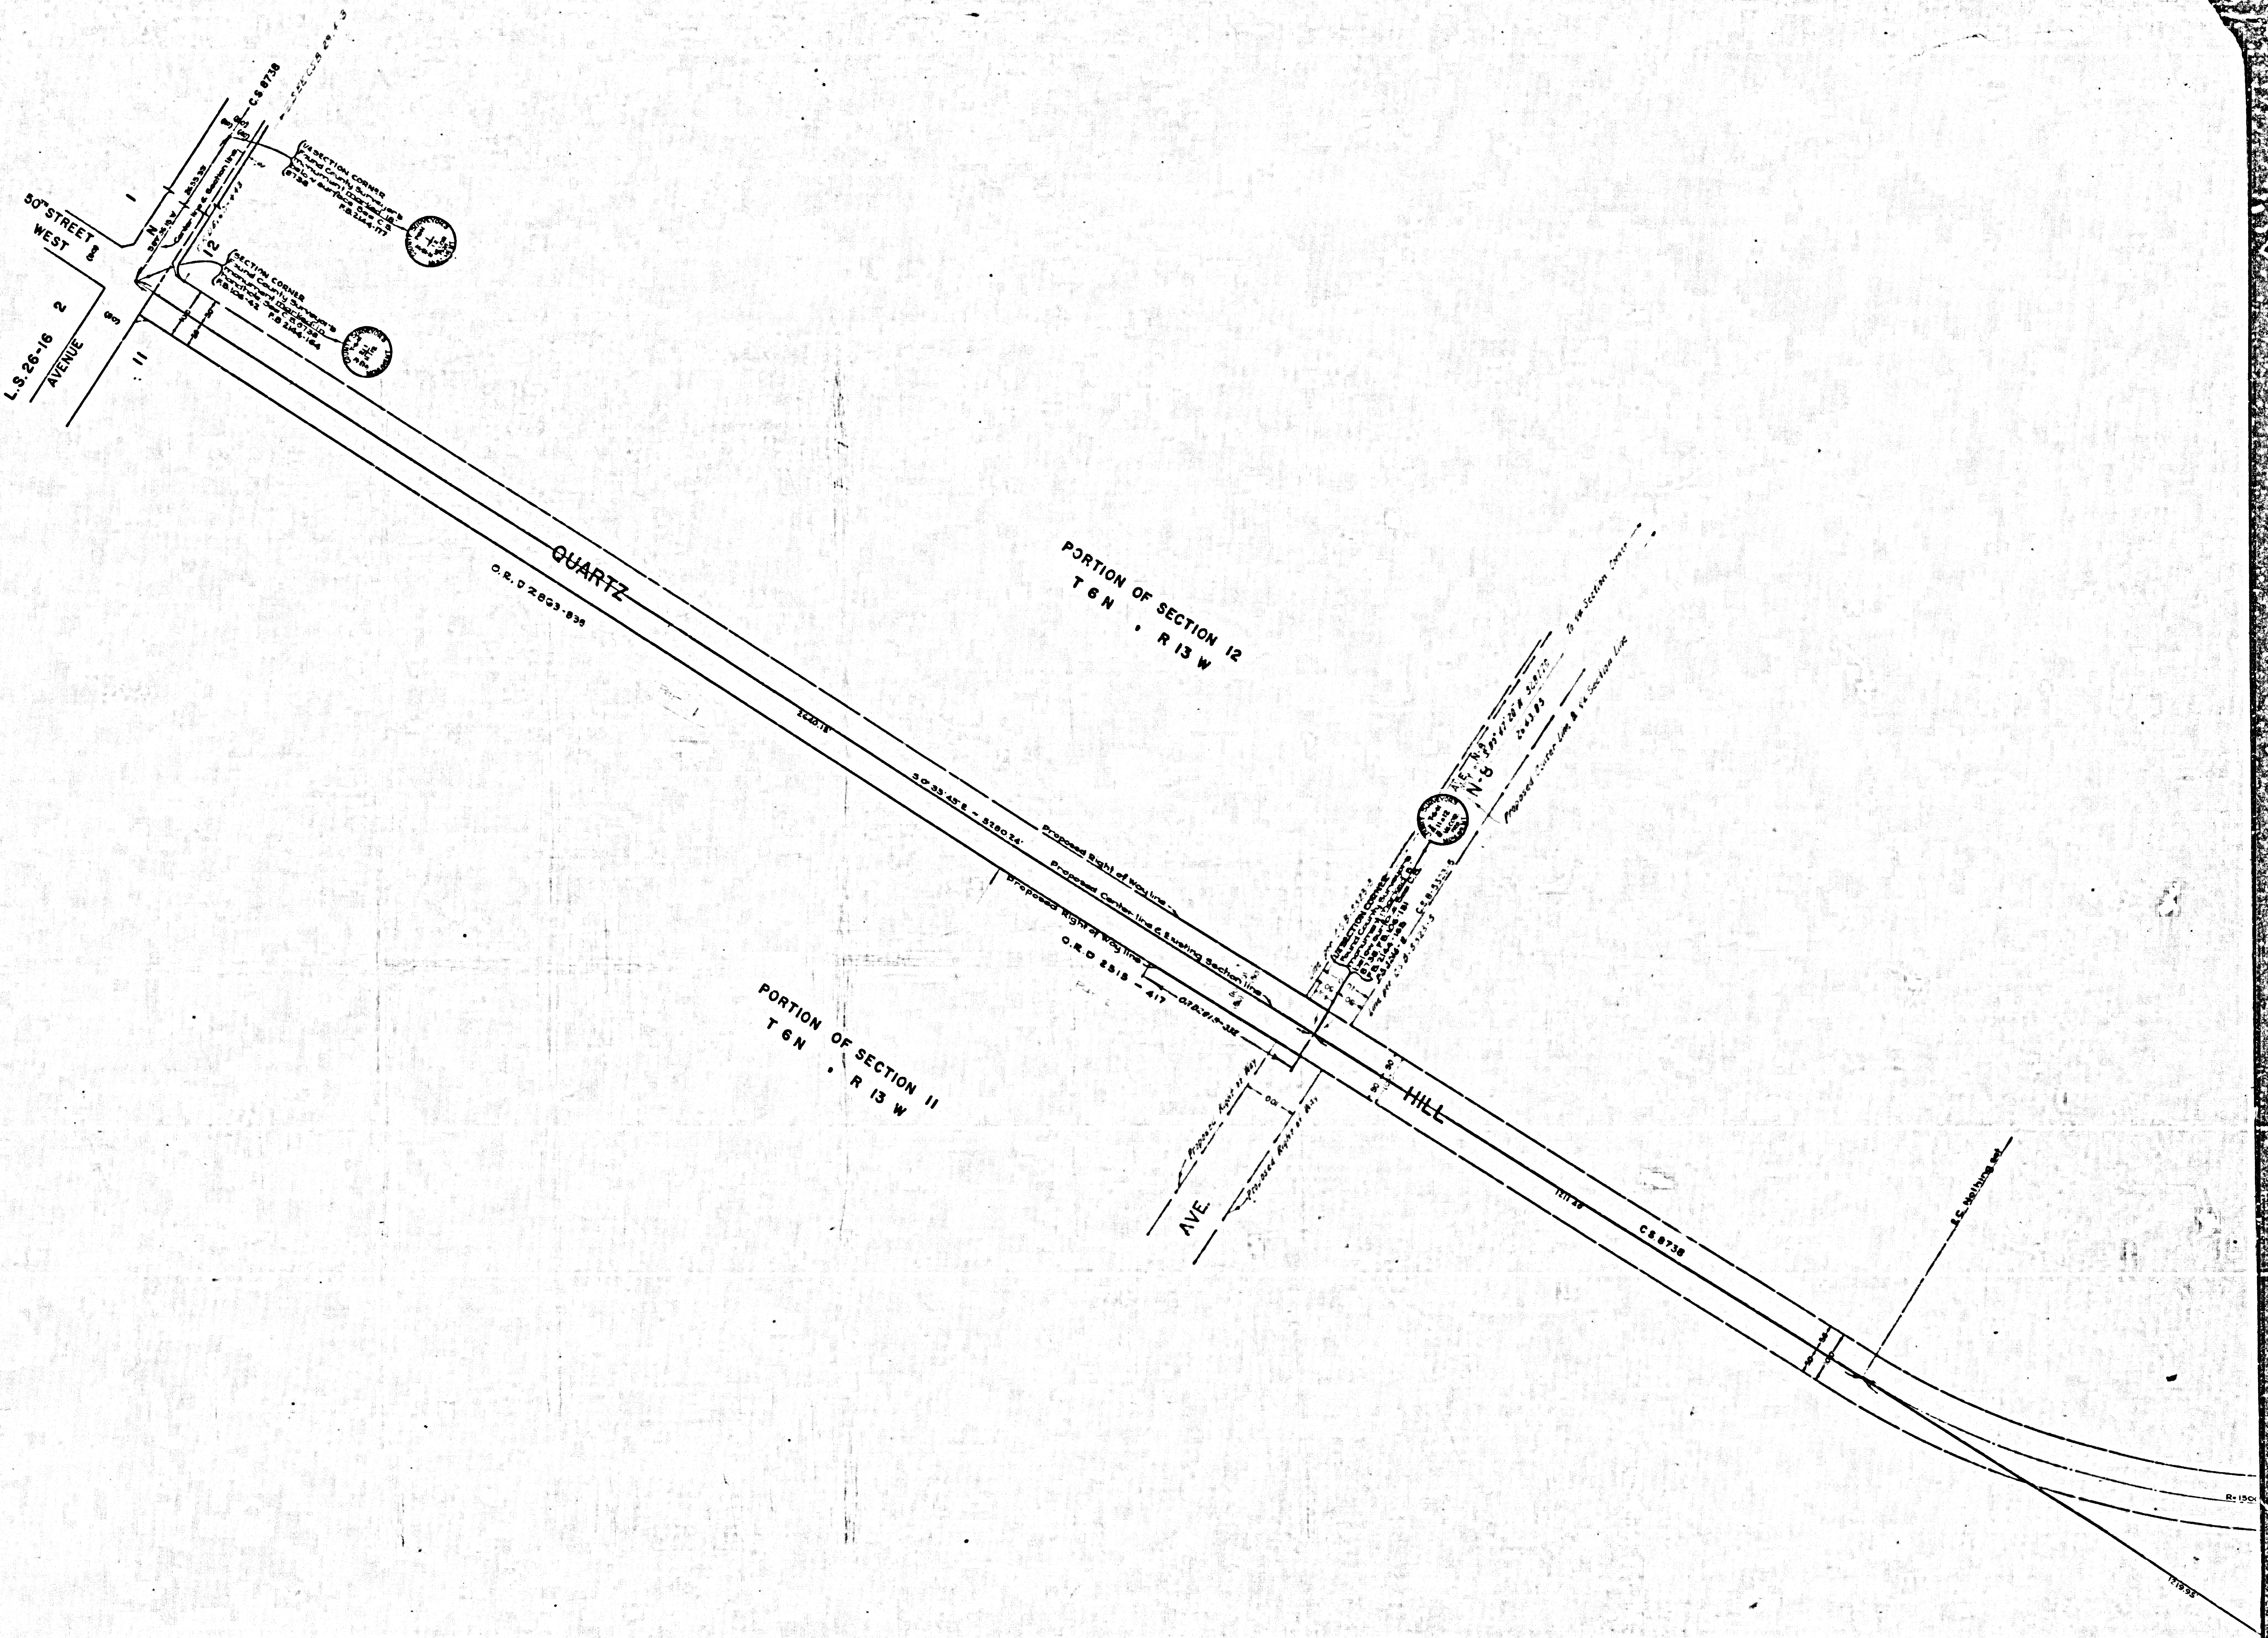
50TH STREET
WEST
L.S.26-16
AVENUE
2
1
12
11
N
C.S 8738
¼ SECTION CORNER
Found County Surveyor's monument marked ¼ S. below surface See C.S. 8738 F.B 2144-177
SECTION CORNER
Found County Surveyor's Monument Marked in handhole See C.S. 8738 F.B. 106-42 F.B 2144-164
Center line & Section line
QUARTZ
O.R.D 2863-836
PORTION OF SECTION 12
T 6N, R 13 W
Proposed Right of Way line
Proposed Center line & Existing Section line
Proposed Right of Way line
O.R.D 2515 - 417
¼ SECTION CORNER
N-6
To ¼ Section Corner
Proposed Center Line & ¼ Section Line
PORTION OF SECTION 11
T 6N, R 13 W
Proposed Right of Way
HILL
AVE.
C.S 8738

CSB-2861-2
A3 OF A3