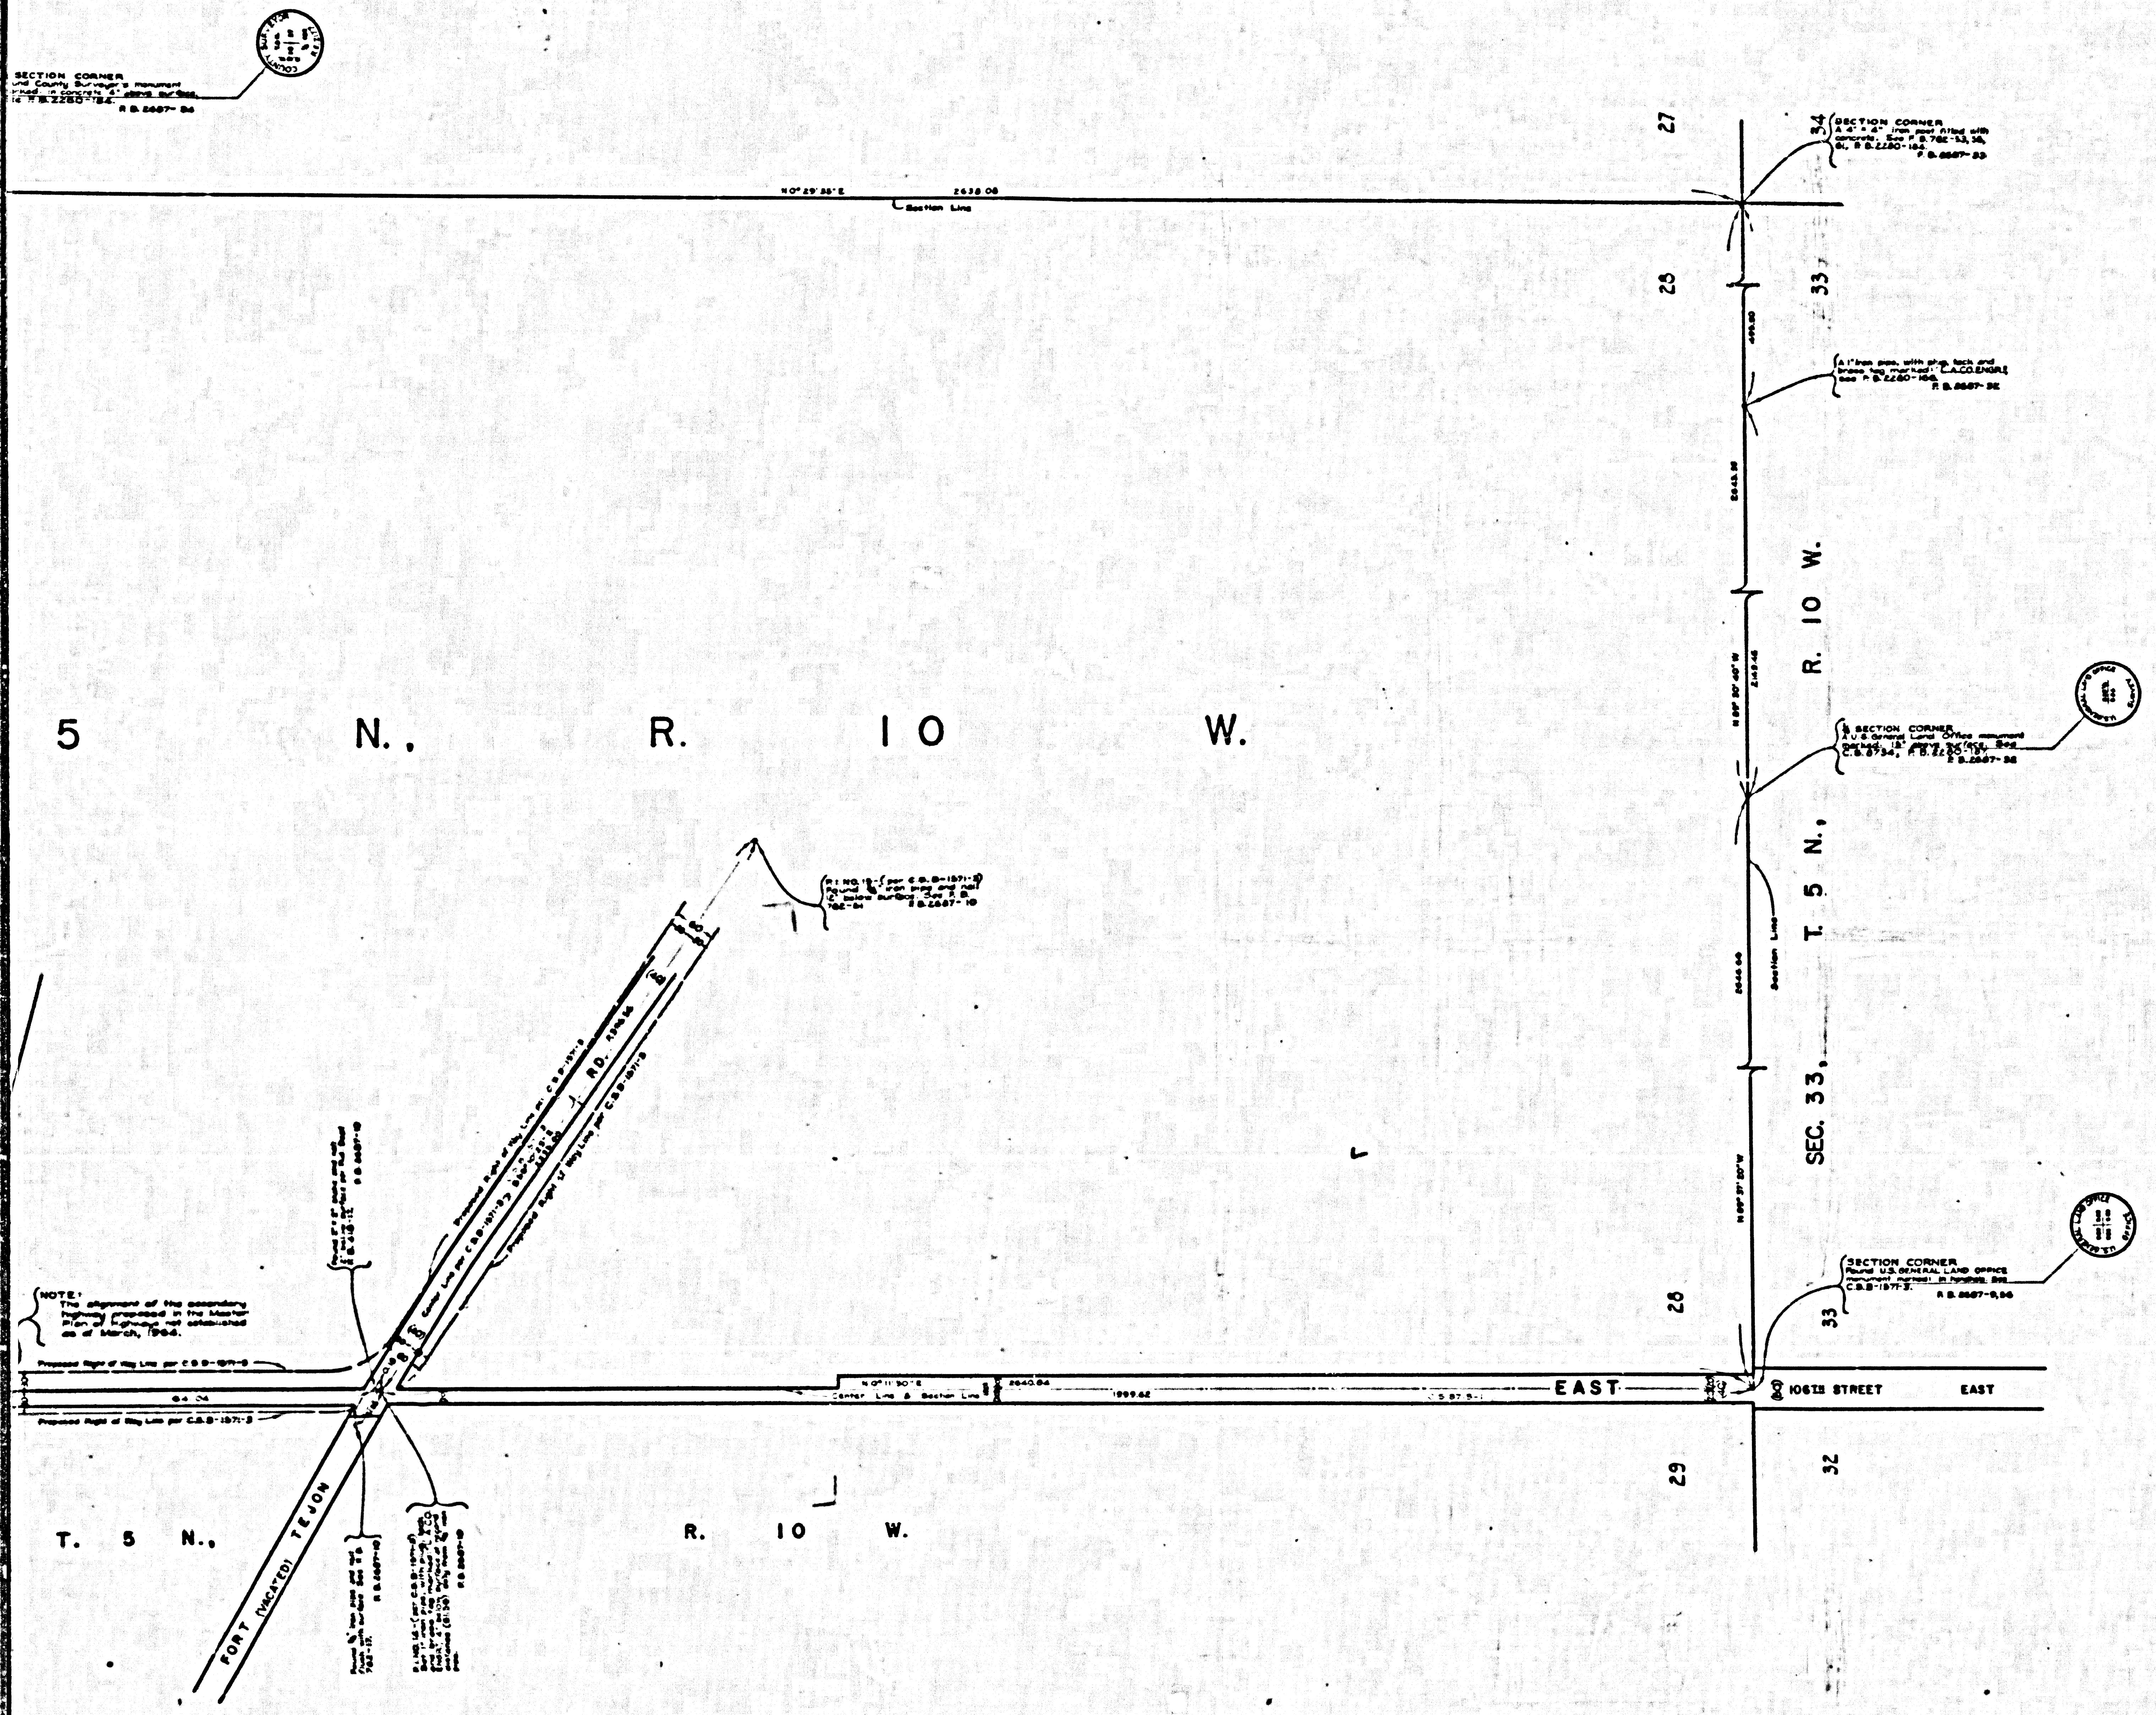
SECTION CORNER
34
33
SECTION CORNER
A 4" x 4" iron post filled with concrete. See F.B. 782-53, 58, 61, F.B. 2280-184.
F.B. 2867-53
Section Line
27
28
33
R. 10 W.
T. 5 N.,
SEC. 33,
5 N., R. 10 W.
SECTION CORNER
NOTE:
The alignment of the secondary highway proposed in the Master Plan of Highways not established as of March, 1964.
Proposed Right of Way Line per C.S.B-1571-3
Proposed Right of Way Line per C.S.B-1571-3
64.04
FORT (VACATED) TEJON
RD.
EAST
106TH STREET
EAST
28
29
32
33
T. 5 N., R. 10 W.

COUNTY OF LOS ANGELES
MAP OF
# 106TH-110TH STREET EAST
FROM
FORT TEJON ROAD
TO
AVENUE E

COUNTY SURVEYORS MAP NO. B-2867
SHEET NO. 1 OF 10 SHEETS
SCALE:- 1 INCH = 100 FT.

JOB NUMBER 0095.22

JOHN A. LAMBIE - COUNTY ENGINEER
SURVEYED, MAR.1961 TO JULY 1962

SURVEYED ON REQUEST OF THE REGIONAL PLANNING COMMISSION UNDER SEC. 79, ORD. 4099, BY LETTER DATED DEC. 19, 1960 AND BY BOARD ORDER DATED DEC. 11, 1951.

BEARINGS ARE BASED ON THE BEARING OF THE NORTH LINE OF THE N.W. 1/4 OF SECTION 33, T.5 N., R.10 W., PER C.S.B-1571-1

F.B. 2681-5-110
F.B. 2933-5-78

FIELD WORK BY............J. C. PIERCE
OFFICE WORK BY............G. H. BOYER
............T. H. BURNS
CHECKED BY............W.J. CRENNER

Proposed alignment for 116TH ST East from Pearblossom Hwy to Ave U record Jan 1967 per Rd. Dept Map No. U N 10066 dated Sept. 27, 1966 approved by [illegible] Sept. 29, 1966 - T.H.B.

IMC6

CSB-2867-1
A1 of A3

SECTION CORNER
Found 4" x 4" iron monument filled with concrete and brass tag marked: "L.A.CO.ENGR.," 24" above surface. See F.B. 76-98, F.B. 2632-281.
F.B. 2687-36
Found 2"x2" stake and tag marked: "L.S. 2200" 0" above surface.
F.B. 2687-34
1/4 SECTION CORNER
Found County Surveyor's monument marked: in concrete 4" above surface. See F.B. 2280-184.
F.B. 2687-34
Found 2" iron pipe, concrete plug and tag marked: "L.S. 7217" 12" below surface. See R.S. 71-1.
F.B. 2687-12
NOTE:
The alignment of the secondary highway proposed in the Master Plan of Highways not established as of March, 1964.
Proposed Right of Way Line per C.S.B-1071-5
2640.64
Section Line
EAST
AVENUE V-12 (PRIVATE STREET)
AVENUE V-16 (PRIVATE STREET)
22
27
21
28
20
29
S E C. 2 8, T. 5 N.
1 0 W.
R. S. 7 1 - 1 - 2
106TH STREET EAST
107TH STREET EAST (VACATED)
S E C. 2 9
T. 5 N.
FORT TEJON ROAD
FORT (VACATED) TEJON
Proposed Right of Way Line
Center Line & Section Line
(100)
(50)

CSB-28671
A2 OF A3

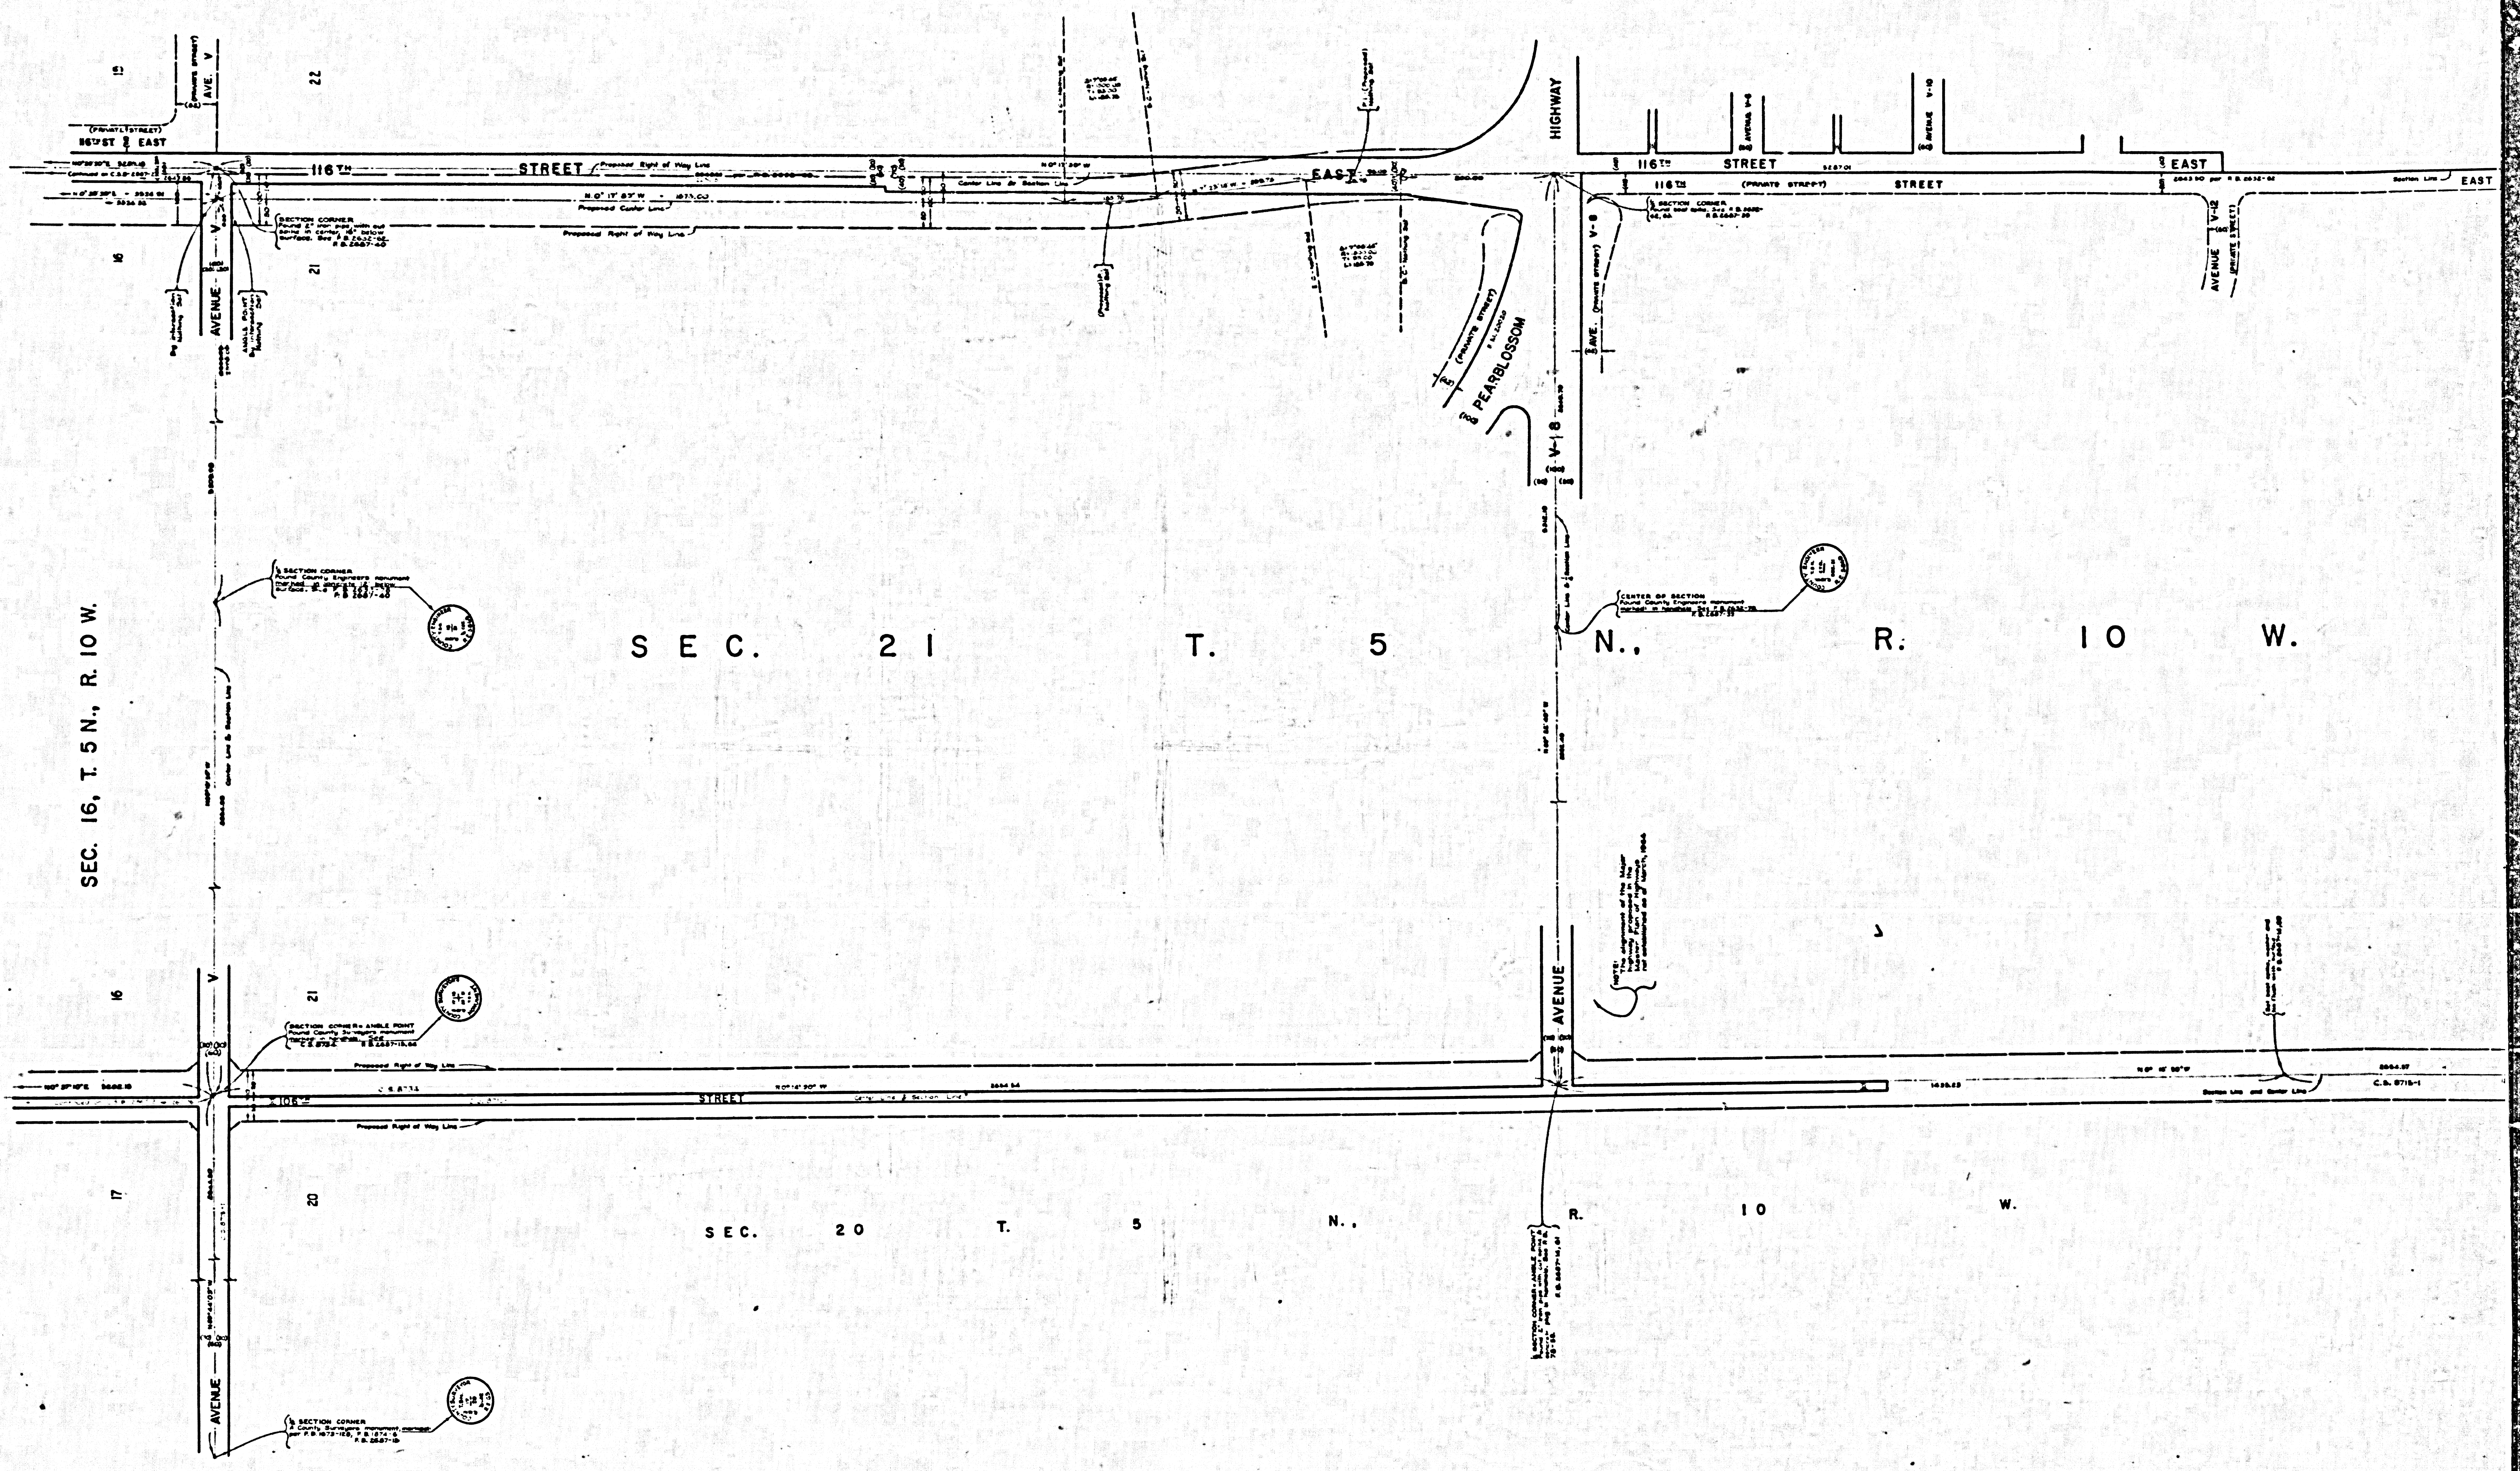
SEC. 21 T. 5 N., R. 10 W.
SEC. 20 T. 5 N., R. 10 W.
SEC. 16, T. 5 N., R. 10 W.
116TH STREET EAST
106TH STREET
AVENUE V
AVENUE V-8
AVENUE V-12
AVENUE V-16
AVE. V
HIGHWAY
PEARBLOSSOM
(PRIVATE STREET)
86TH ST. E. EAST
Proposed Right of Way Line
Proposed Center Line
Center Line & Section Line
SECTION CORNER
CENTER OF SECTION
SECTION CORNER & ANGLE POINT
15
16
17
20
21
22

CSB-2867-1
A3 OF A3