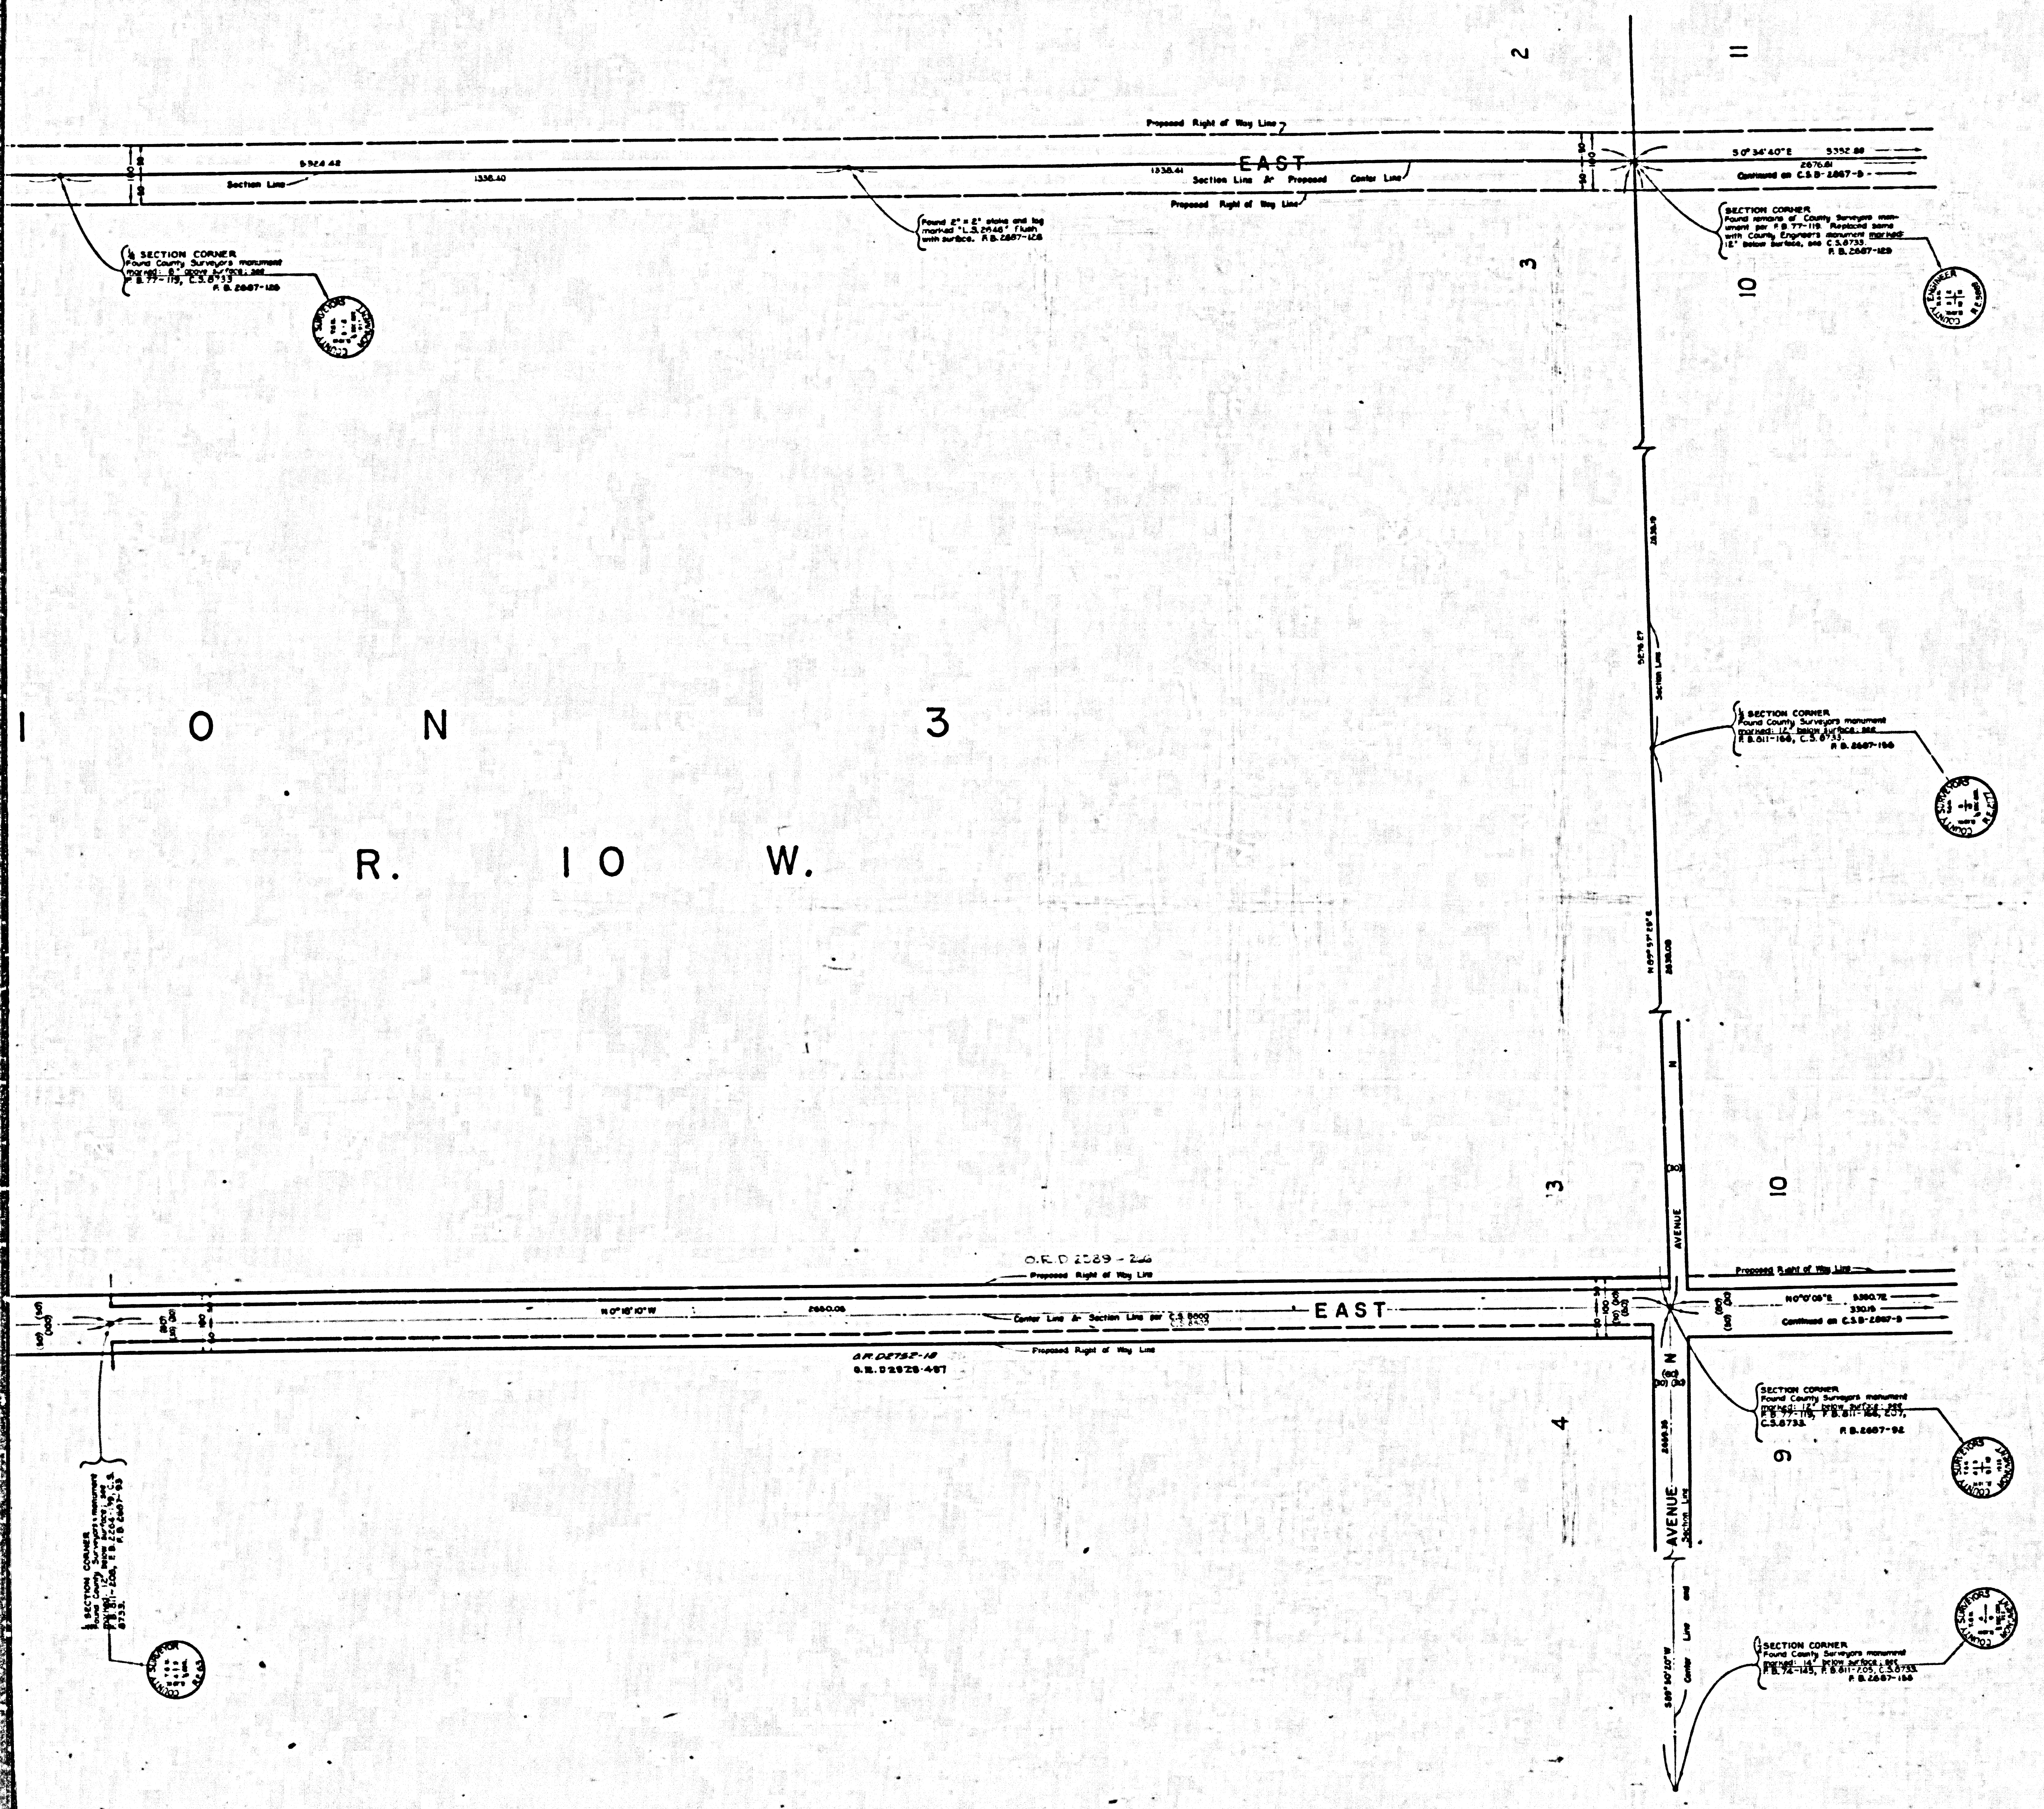
2
11
3
10
T. 10 N.
R. 10 W.
Proposed Right of Way Line
EAST
Section Line
S 924.42
1338.40
1338.41
Section Line & Proposed Center Line
S 0°34'40" E 5352.88
2676.81
Continued on C.S.B-2867-5
¼ SECTION CORNER
Found County Surveyors monument marked: 6" above surface; see F.B. 77-119, C.S. 8733
F.B. 2887-128
Found 2" x 2" stake and tag marked "L.S. 2546" flush with surface. F.B. 2887-128
SECTION CORNER
Found remains of County Surveyors monument per F.B. 77-119. Replaced same with County Engineers monument marked: 12" below surface, see C.S. 8733.
F.B. 2887-129
Section Line
¼ SECTION CORNER
Found County Surveyors monument marked: 12" below surface; see F.B. 811-166, C.S. 8733.
F.B. 2887-156
O.R. D 2589-266
N 0°18'10" W
2650.05
Center Line & Section Line per C.S. 8600
O.R. D2752-18
O.R. D2828-487
AVENUE N
N 0°0'05" E 5380.72
3301.9
Continued on C.S.B-2867-5
SECTION CORNER
Found County Surveyors monument marked: 12" below surface; see F.B. 77-119, F.B. 811-166, 207, C.S. 8733.
F.B. 2887-92
4
9
Section Line
Center Line and
S 89°50'20" W
SECTION CORNER
Found County Surveyors monument marked: 14" below surface; see F.B. 74-145, F.B. 811-205, C.S. 8733.
F.B. 2887-156
SECTION CORNER
COUNTY SURVEYORS MONUMENT
COUNTY ENGINEER

CSB-2867-6

A1 OF A3

COUNTY OF LOS ANGELES
MAP OF

120TH STREET EAST

FROM
AVENUE R
TO
AVENUE D

106TH-110TH-STREET EAST

FROM
FORT TEJON ROAD
TO
AVENUE E

COUNTY SURVEYORS MAP NO. B-2867
SHEET NO. 6 OF 10 SHEETS
SCALE:- 1 INCH = 100 FT.

~~JOB NUMBER 0095.41~~
JOB NUMBER 0095.22

JOHN A. LAMBIE - COUNTY ENGINEER
SURVEYED, MAR. 1961 TO JULY 1962

SURVEYED ON REQUEST OF THE REGIONAL PLANNING COMMISSION UNDER SEC. 79, ORD. 4099 BY LETTER DATED DEC. 19, 1960 AND BY BOARD ORDER DATED DEC. 11, 1951.

BEARINGS ARE BASED ON THE BEARING OF THE NORTH LINE OF THE N.W. 1/4 OF SECTION 33 T.5 N., R.10 W., PER C.S.B-1571-1

F.B. 2687-5-110
F.B. 2933-5-78

TN 66-29

FIELD WORK BY.............. J.C. PIERCE
OFFICE WORK BY.............. T.H. BURNS
G.H. BOYER
CHECKED BY.............. W.J. BRENNER

EAST 120TH STREET
℄ Proposed Center Line
2646.90
1309.12
1336.49
Section Line
35
2
34
3
SECTION CORNER
Found County Surveyors monument
marked: flush with surface; see
F. B. 74-147, F. B. 2264-18, C. S. 8732
F. B. 2687-127
Found 2" x 2" stake and tag
marked: "L. S. 2646" flush
with surface. F. B. 2687-126
½ SECTION CORNER
Found County Surveyors monument
marked: 8" above surface; see
F. B. 77-119, C. S. 8733
F. B. 2687-128
COUNTY SURVEYORS MONUMENT
T. 7 N.
T. 6 N.
½ SECTION CORNER
Found County Surveyors monument
marked: 14" below surface; see F. B.
74-147, F. B. 410-161, F. B. 811-166,
F. B. 2264-19, C. S. 8732, C. S. 8733.
F. B. 2687-199.
3 4
10 W.
S E C T I O N
T. 6 N., R.
Township Line
AVENUE (PVT. ST.)
SECTION CORNER
Found County Surveyors monument
marked: 24" below surface; see
F. B. 74-141, 149, F. B. 410-160, F. B.
2264-20, C. S. 8732, C. S. 8733.
F. B. 2687-95
34
3
Found 2" iron pipe and tag marked
"R. E. 7217", 12" below surface;
see R. S. 79-37
F. B. 2687-94
Found 2" iron pipe with tag
marked: "R. E. 7217" 12"
below surface, see R. S. 79-37
F. B. 2687-94
EAST 110TH STREET
1336.30
1345.43
Center Line & Section Line per C. S. 8600
C. S. 8600
2690.36
1344.95
L-12
Found 2" iron pipe, in concrete, with tag
marked: "R. E. 7217", 15" below surface;
see R. S. 75-53-55. F. B. 2687-96
33
4
5 3 - 5 5
AVENUE (PVT. ST.)
AVENUE
Found 2" iron pipe, in concrete, with tag
marked: "R. E. 7217", 15" below surface;
see R. S. 75-53-55. F. B. 2687-96
Found 2" iron pipe, with tag marked
"R. E. 7217", 12" below surface; see
R. S. 79-37.
F. B. 2687-93
Center Line & Township Line
½ SECTION CORNER
Found County Surveyors monument
marked: 18" below surface; see
F. B. 410-56, F. B. 2664-134, C. S. 8733
F. B. 2687-158
SECTION CORNER

CSB-28676
A2 OF A3

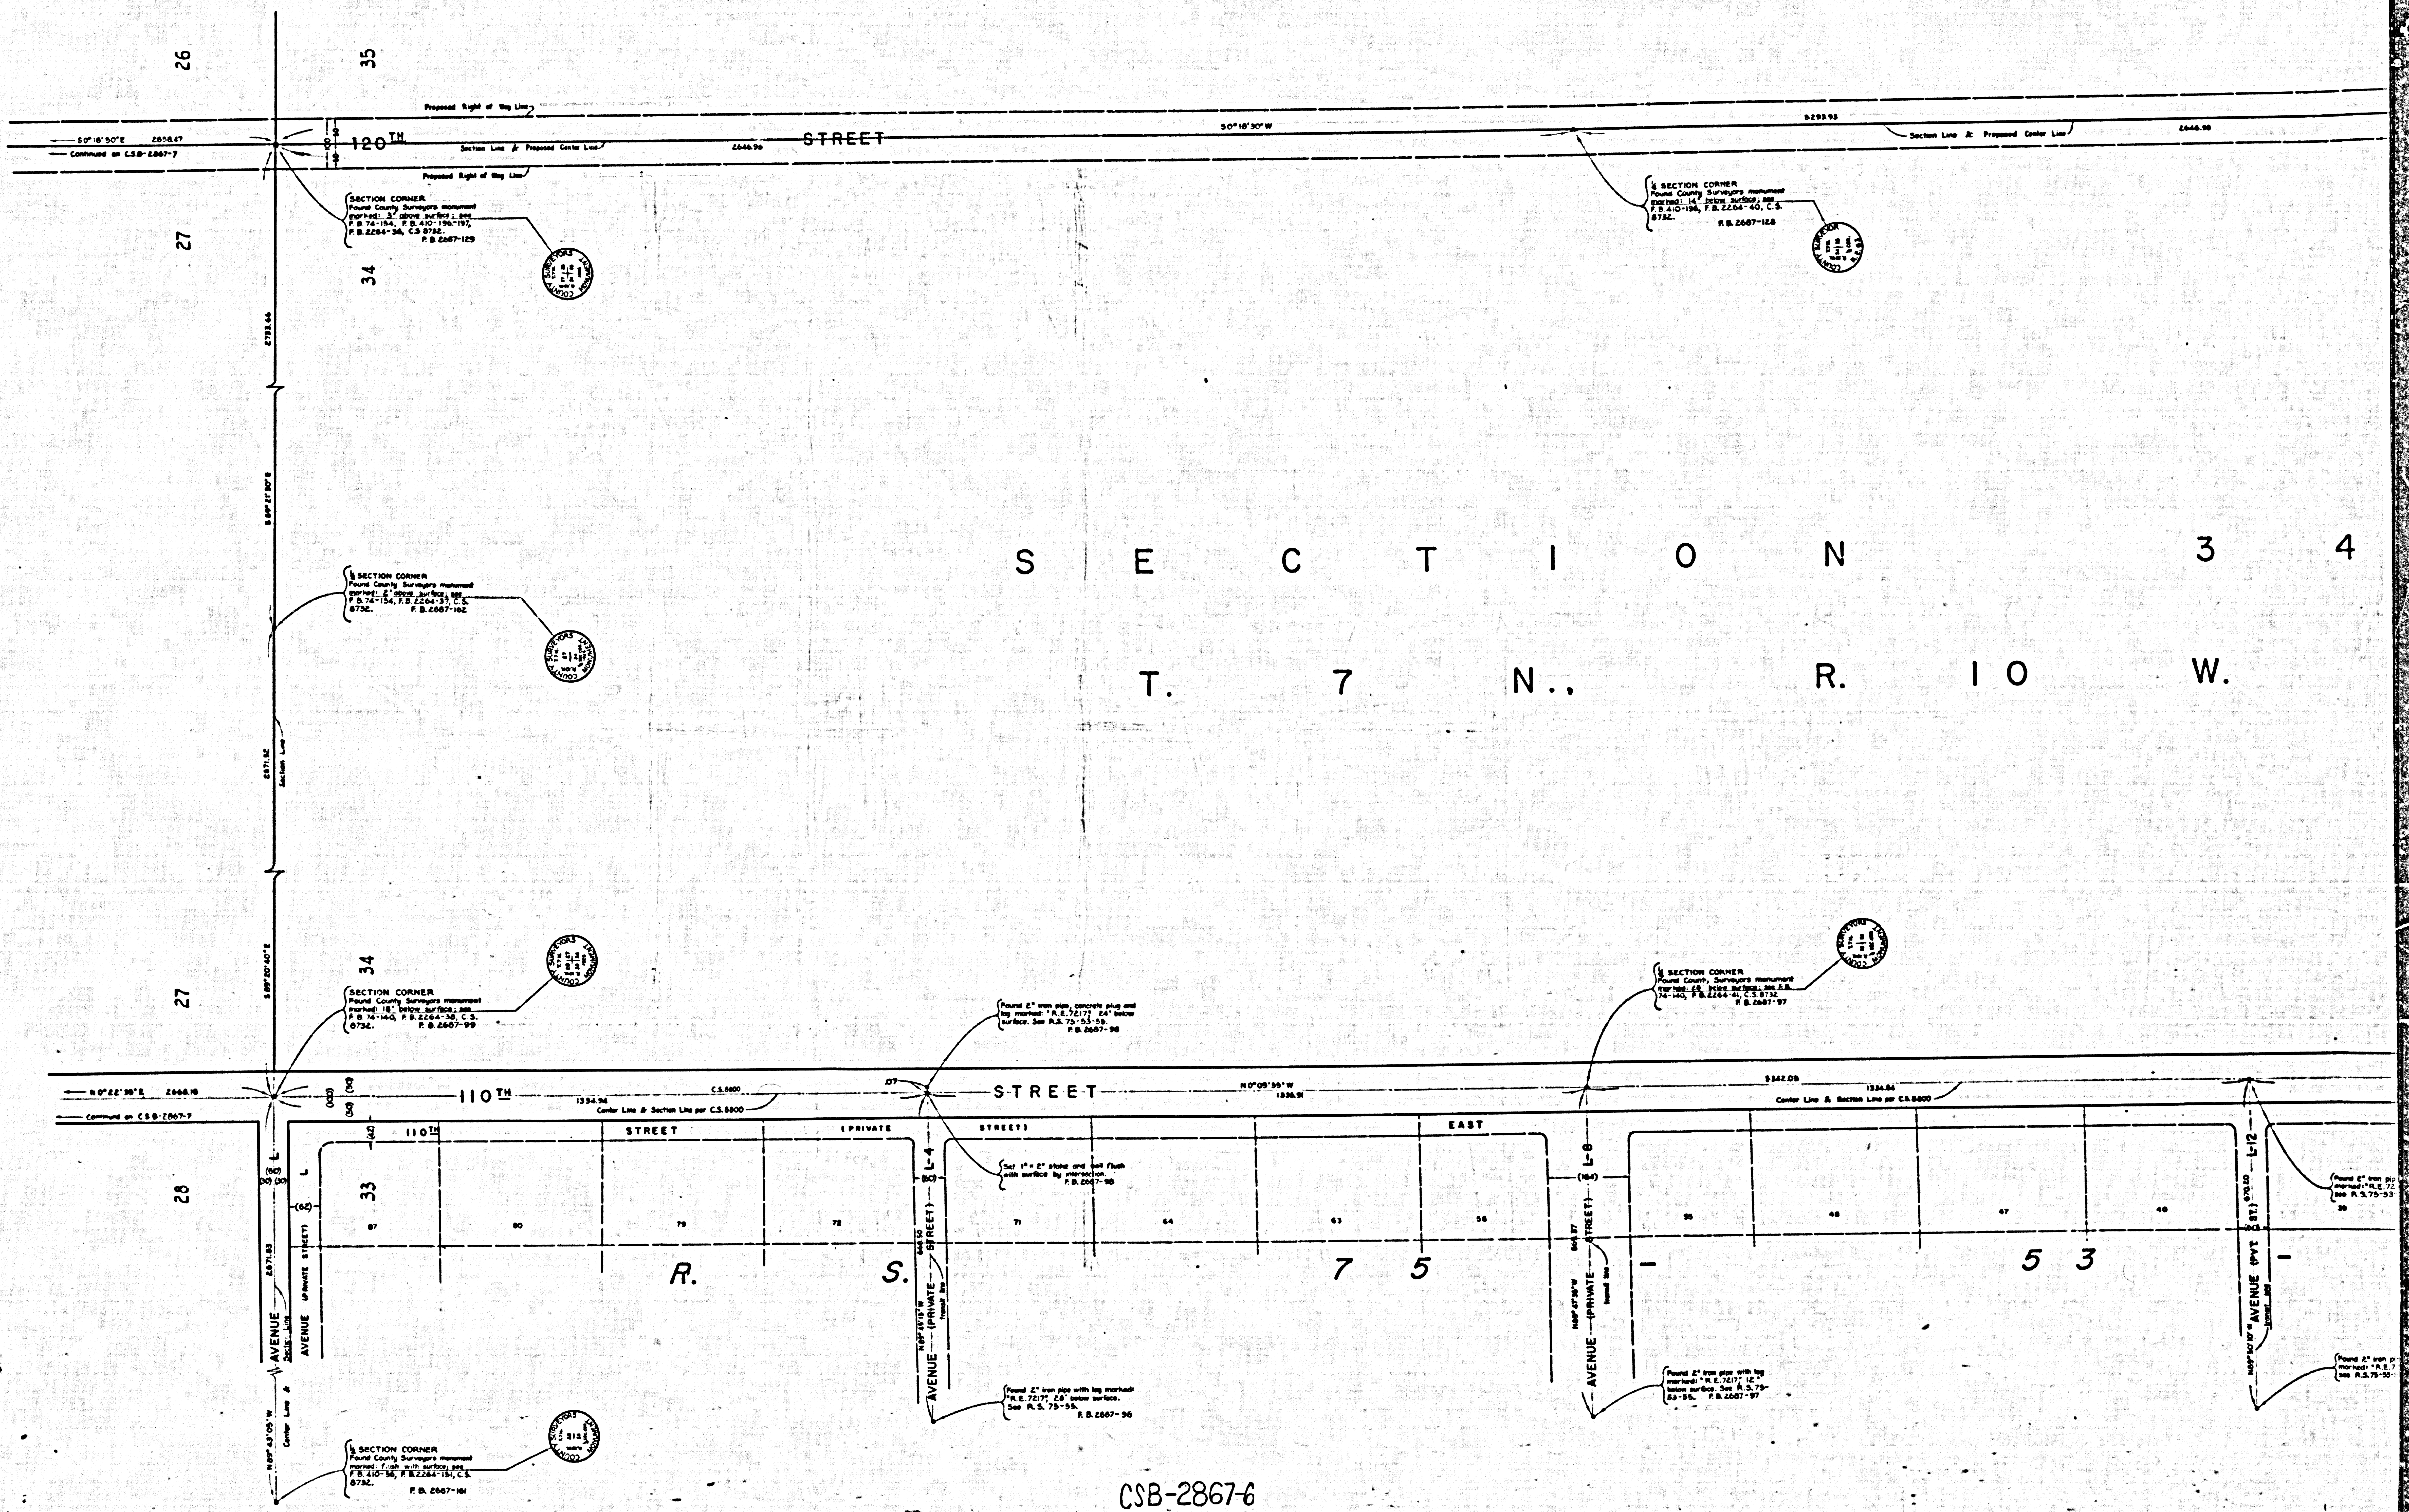
26
35
27
34
27
34
28
33
120TH STREET
110TH STREET
110TH STREET (PRIVATE STREET)
EAST
AVENUE (PRIVATE STREET)
AVENUE (PVT. ST.)
L-4
L-8
L-12
S 0°18'30" E 2658.47
Continued on C.S.B-2867-7
Proposed Right of Way Line
Section Line & Proposed Center Line
S 0°18'30" W
5293.93
2646.98
N 0°22'35" E 2668.18
N 0°05'55" W 1335.91
1334.94
5342.05
1334.84
Center Line & Section Line per C.S.8800
S 89°21'30" E
S 89°20'40" E
2783.64
2671.82
Section Line
N 89°43'05" W
Center Line & Section Line
SECTION CORNER Found County Surveyors monument marked: 3" above surface; see F.B. 74-154, F.B. 410-196-197, F.B. 2264-36, C.S. 8732. F.B. 2687-129
¼ SECTION CORNER Found County Surveyors monument marked: 14" below surface; see F.B. 410-196, F.B. 2264-40, C.S. 8732. F.B. 2687-128
¼ SECTION CORNER Found County Surveyors monument marked: 2" above surface; see F.B. 74-154, F.B. 2264-37, C.S. 8732. F.B. 2687-162
SECTION CORNER Found County Surveyors monument marked: 18" below surface; see F.B. 74-140, F.B. 2264-38, C.S. 8732. F.B. 2687-99
Found 2" iron pipe, concrete plug and tag marked: "R.E. 7217," 24" below surface. See R.S. 75-53-55. F.B. 2687-98
Set 1" × 2" stake and nail flush with surface by intersection. F.B. 2687-98
¼ SECTION CORNER Found County Surveyors monument marked: 28" below surface; see F.B. 74-140, F.B. 2264-41, C.S. 8732 F.B. 2687-97
Found 2" iron pipe with tag marked: "R.E. 7217," 28" below surface. See R.S. 75-55. F.B. 2687-96
Found 2" iron pipe with tag marked: "R.E. 7217," 12" below surface. See R.S. 75-53-55. F.B. 2687-97
¼ SECTION CORNER Found County Surveyors monument marked: flush with surface; see F.B. 410-56, F.B. 2264-151, C.S. 8732. F.B. 2687-161
COUNTY SURVEYORS MONUMENT
(60) (30) (30) (62) (42) (100) (30) (50) (60) (164)
87 80 79 72 71 64 63 56 55 48 47 40 39
664.50
664.37
670.20
N 89°45'15" W
N 89°47'30" W
N 89°50'10" W
transit line
SECTION 34
T. 7 N., R. 10 W.
R. S. 75-53

CSB-2867-6
A3 OF A3