


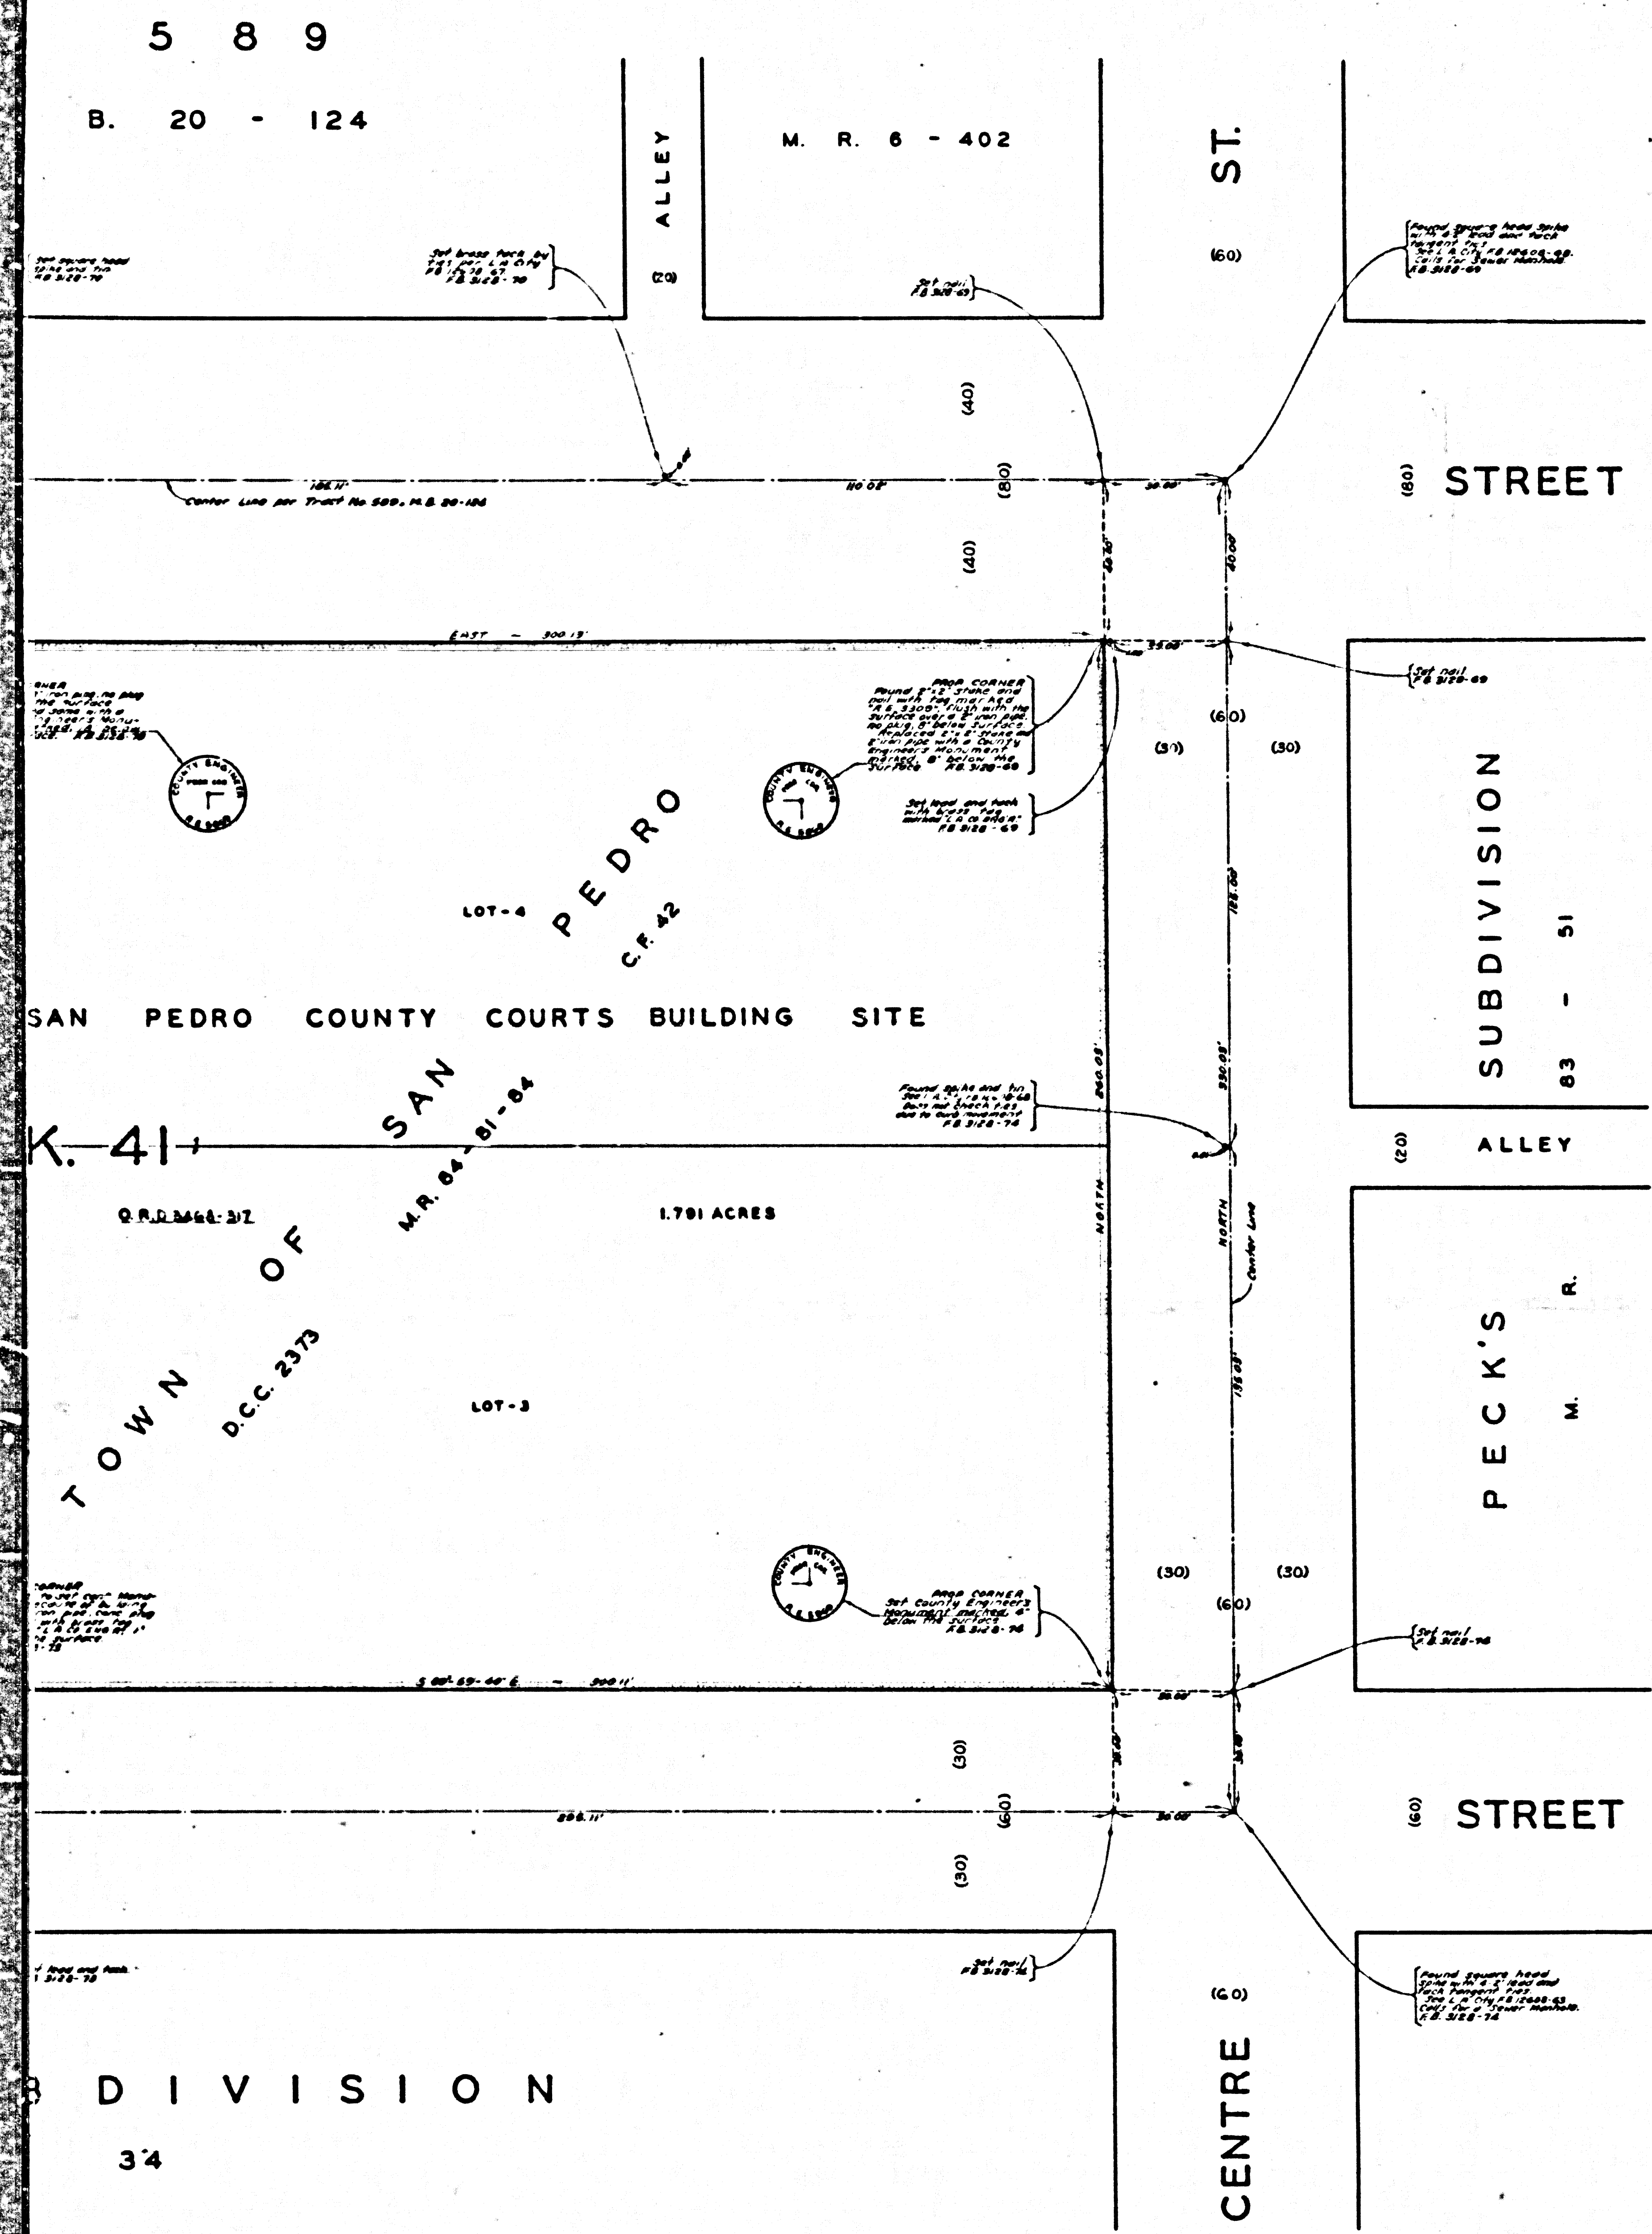

CSB-2876
A10FA2

COUNTY OF LOS ANGELES
MAP OF
SAN PEDRO COUNTY COURTS BUILDING
BEING LOTS 3 AND 4, BLOCK 41, TOWN OF
SAN PEDRO, M.R. 84-81-84 AND C.F. 42.
IN THE COUNTY OF LOS ANGELES
COUNTY SURVEYOR'S MAP NO. B-2876
SCALE: 1 INCH = 20 FT.

JOB NUMBER 0018.10
JOHN A. LAMBIE - COUNTY ENGINEER
SURVEYED DEC. 1963 - JAN. 1964
SURVEYED ON REQUEST OF THE CHIEF
ADMINISTRATIVE OFFICER UNDER SEC. 79
O.R.L. 4099 BY LETTER DATED NOV. 15, 1963
BEARINGS ARE BASED ON THE BEARING OF
OF 5TH STREET PER TRACT NO. 589, M.B. 20-124
P.B. 3128 - 67-82
FIELD WORK BY.....R.M. HOBSON
OFFICE WORK BY.....G.D. BAILEY
CHECKED BY.....W.J. BRENNER

FOR TOPOGRAPHY PRIOR TO CONSTRUCTION
SEE SURVEY DIVISION FILE MAP NO. W-88.

1M 23

COMMITTEE SURVEYOR'S MAP NO. B-2876

COMMITTEE SURVEYOR'S MAP NO. B-2876

