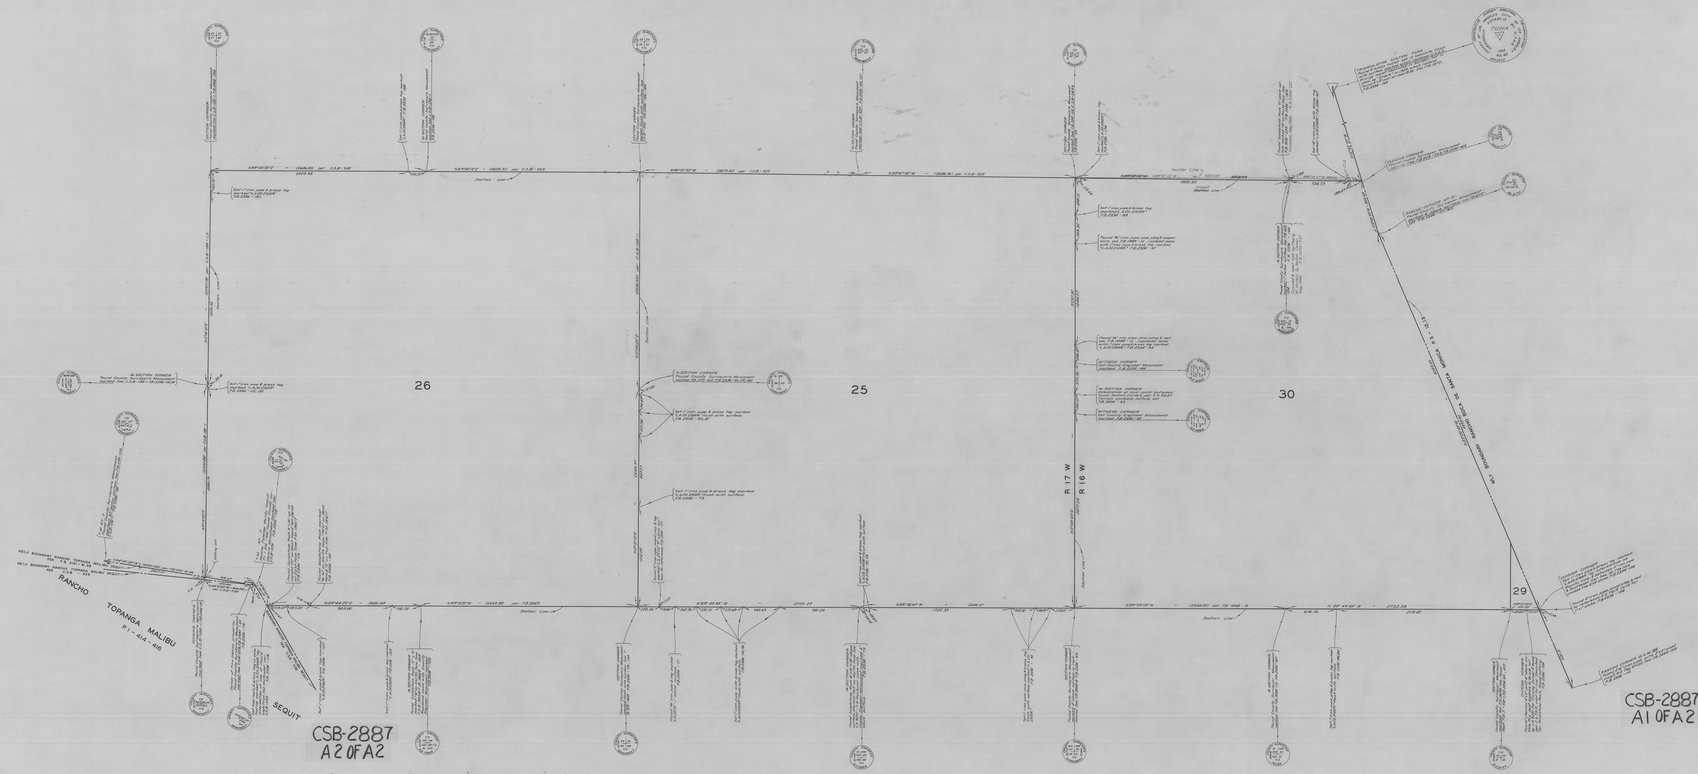


COUNTY OF LOS ANGELES

MAP OF
SECTIONS 29 & 30, T.1S., R.16W., S.B.M.
SECTIONS 25 & 26, T.1S., R.17W., S.B.M.

COUNTY SURVEYORS MAP NO. B-2887

SCALE - 1 INCH = 300 FT.

JOB NUMBER 0302.01

JOHN A. LAMBIE - COUNTY ENGINEER
SURVEYED SEPT. 1961 - DEC. 1963

THIS WORK DONE UNDER PROVISIONS OF SECTIONS 2580 TO 2583 GOVERNMENT CODE, REQUIRING THE COUNTY ENGINEER TO PERPETUATE ORIGINAL GOVT CORNERS FOUND IN PERISHABLE CONDITION.

BEARINGS ARE BASED ON THE CALIFORNIA COORDINATE SYSTEM ZONE 7 PER SEC. 8809 PUBLIC RESOURCES CODE SEE C.S. 9423

FB 2336-69-127,181-183

FIELD WORK BY ..... J. M. UHARRIET
..... L. V. SMITH
OFFICE WORK BY ..... R. S. DOWNS
CHECKED BY ..... H. E. AUSTIN

JM 23
12-9-97

Continued north & W. 6th Ave. of Sec. 30 see Map B-2888