
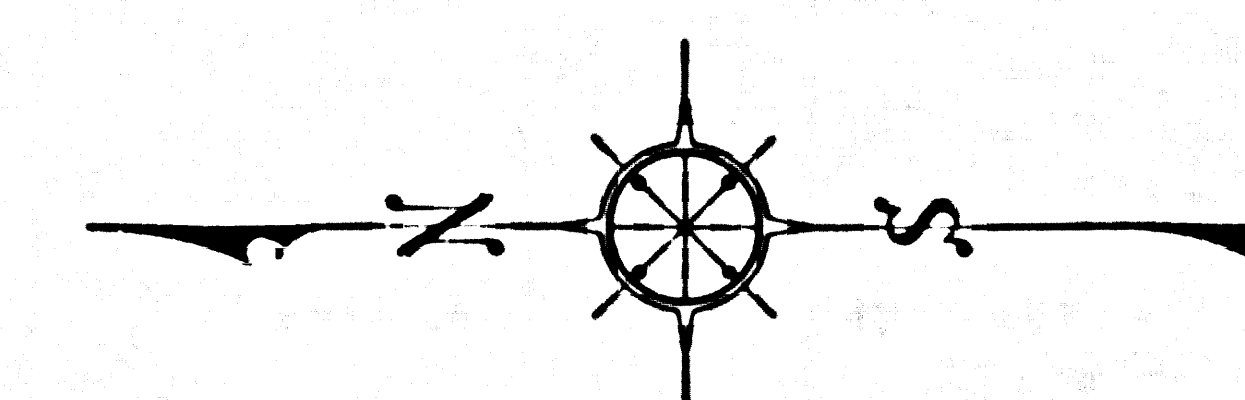


1855-9 ON 9AM PROPOSED TYPING
213428 5 701 ON 1342

PORTION S.E. 1/4 SECTION II T.7 N. R.12 W.

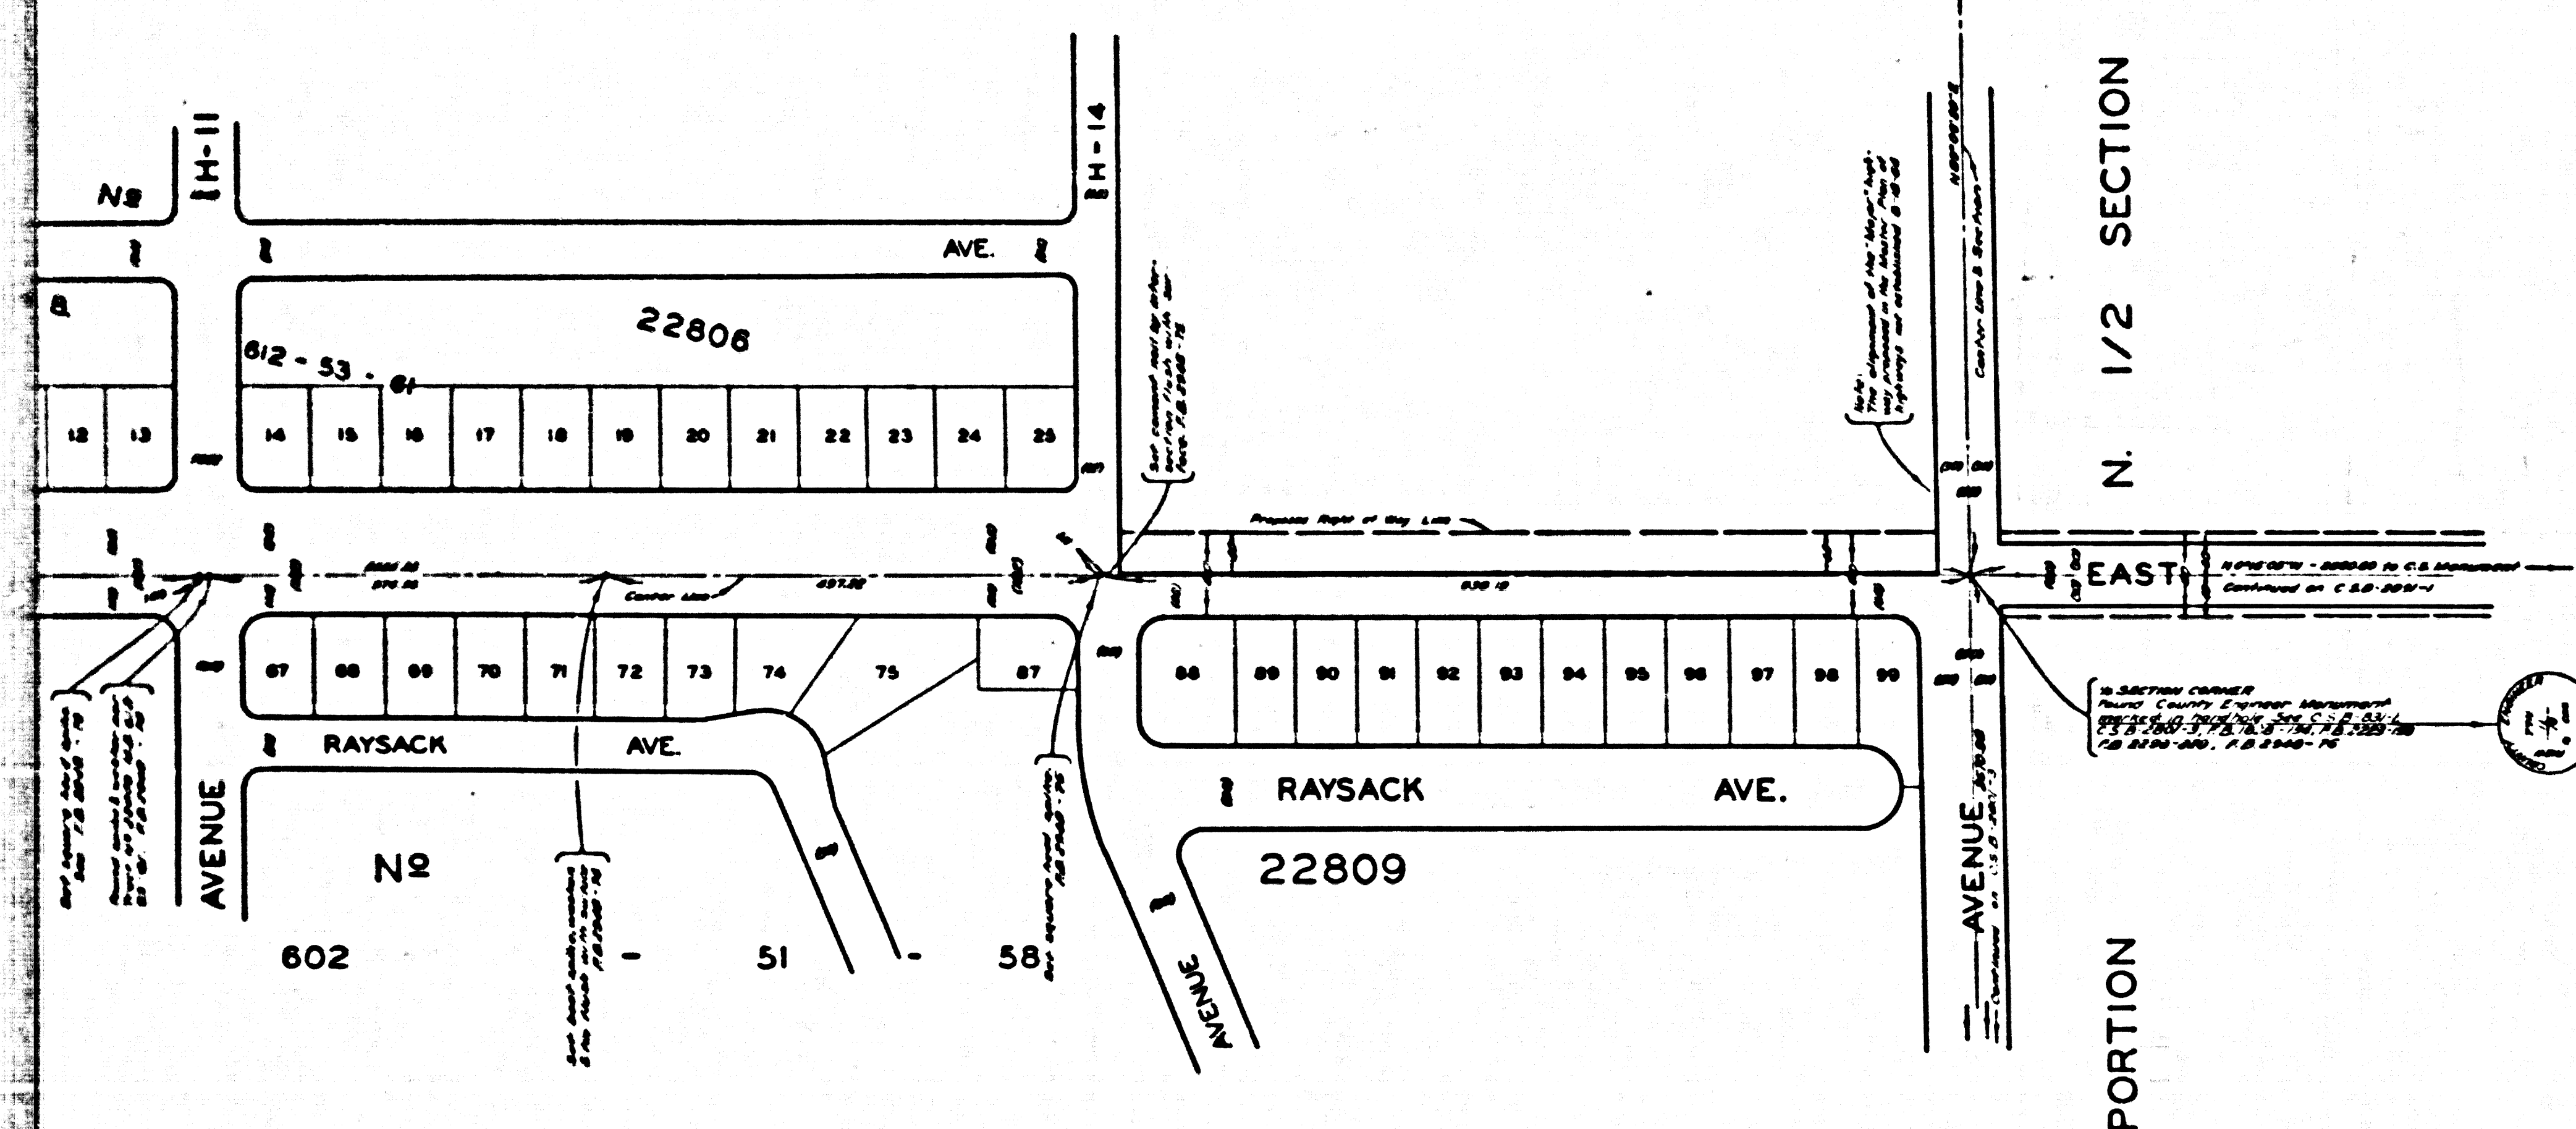


COUNTY OF LOS ANGELES
MAP OF
FIFTH STREET EAST
FROM
AVENUE I
TO
AVENUE G
COUNTY SURVEYORS MAP NO. B-2891
SHEET NO. 2 OF 2 SHEETS
SCALE-1 INCH = 100 FT.

JOB NUMBER 0096.17
JOHN A. LAMBIE - COUNTY ENGINEER
SURVEYED APRIL 1964
SURVEYED ON REQUEST OF THE REGIONAL
PLANNING COMMISSION UNDER SEC. 78
ORD. 4098 BY LETTER DATED MARCH 18, 1964
AND BY BOARD ORDER DATED DEC. 11, 1961
BEARINGS ARE BASED ON ELY LINE OF SEC-
TION 23, T.7N. R.12W. AS SHOWN ON C.S.B-2801-2
F.B. 2948 - 61 - 93
FIELD WORK BY J. C. PIERCE
OFFICE WORK BY M. HAMASU
CHECKED BY R. S. DOWNS
BY F. CESSOR


111 70


C5B-2891-2
A1 of A4

SHEET NO. 2 OF 2 SHEETS
COUNTY SURVEYORS MAP NO. B-2891

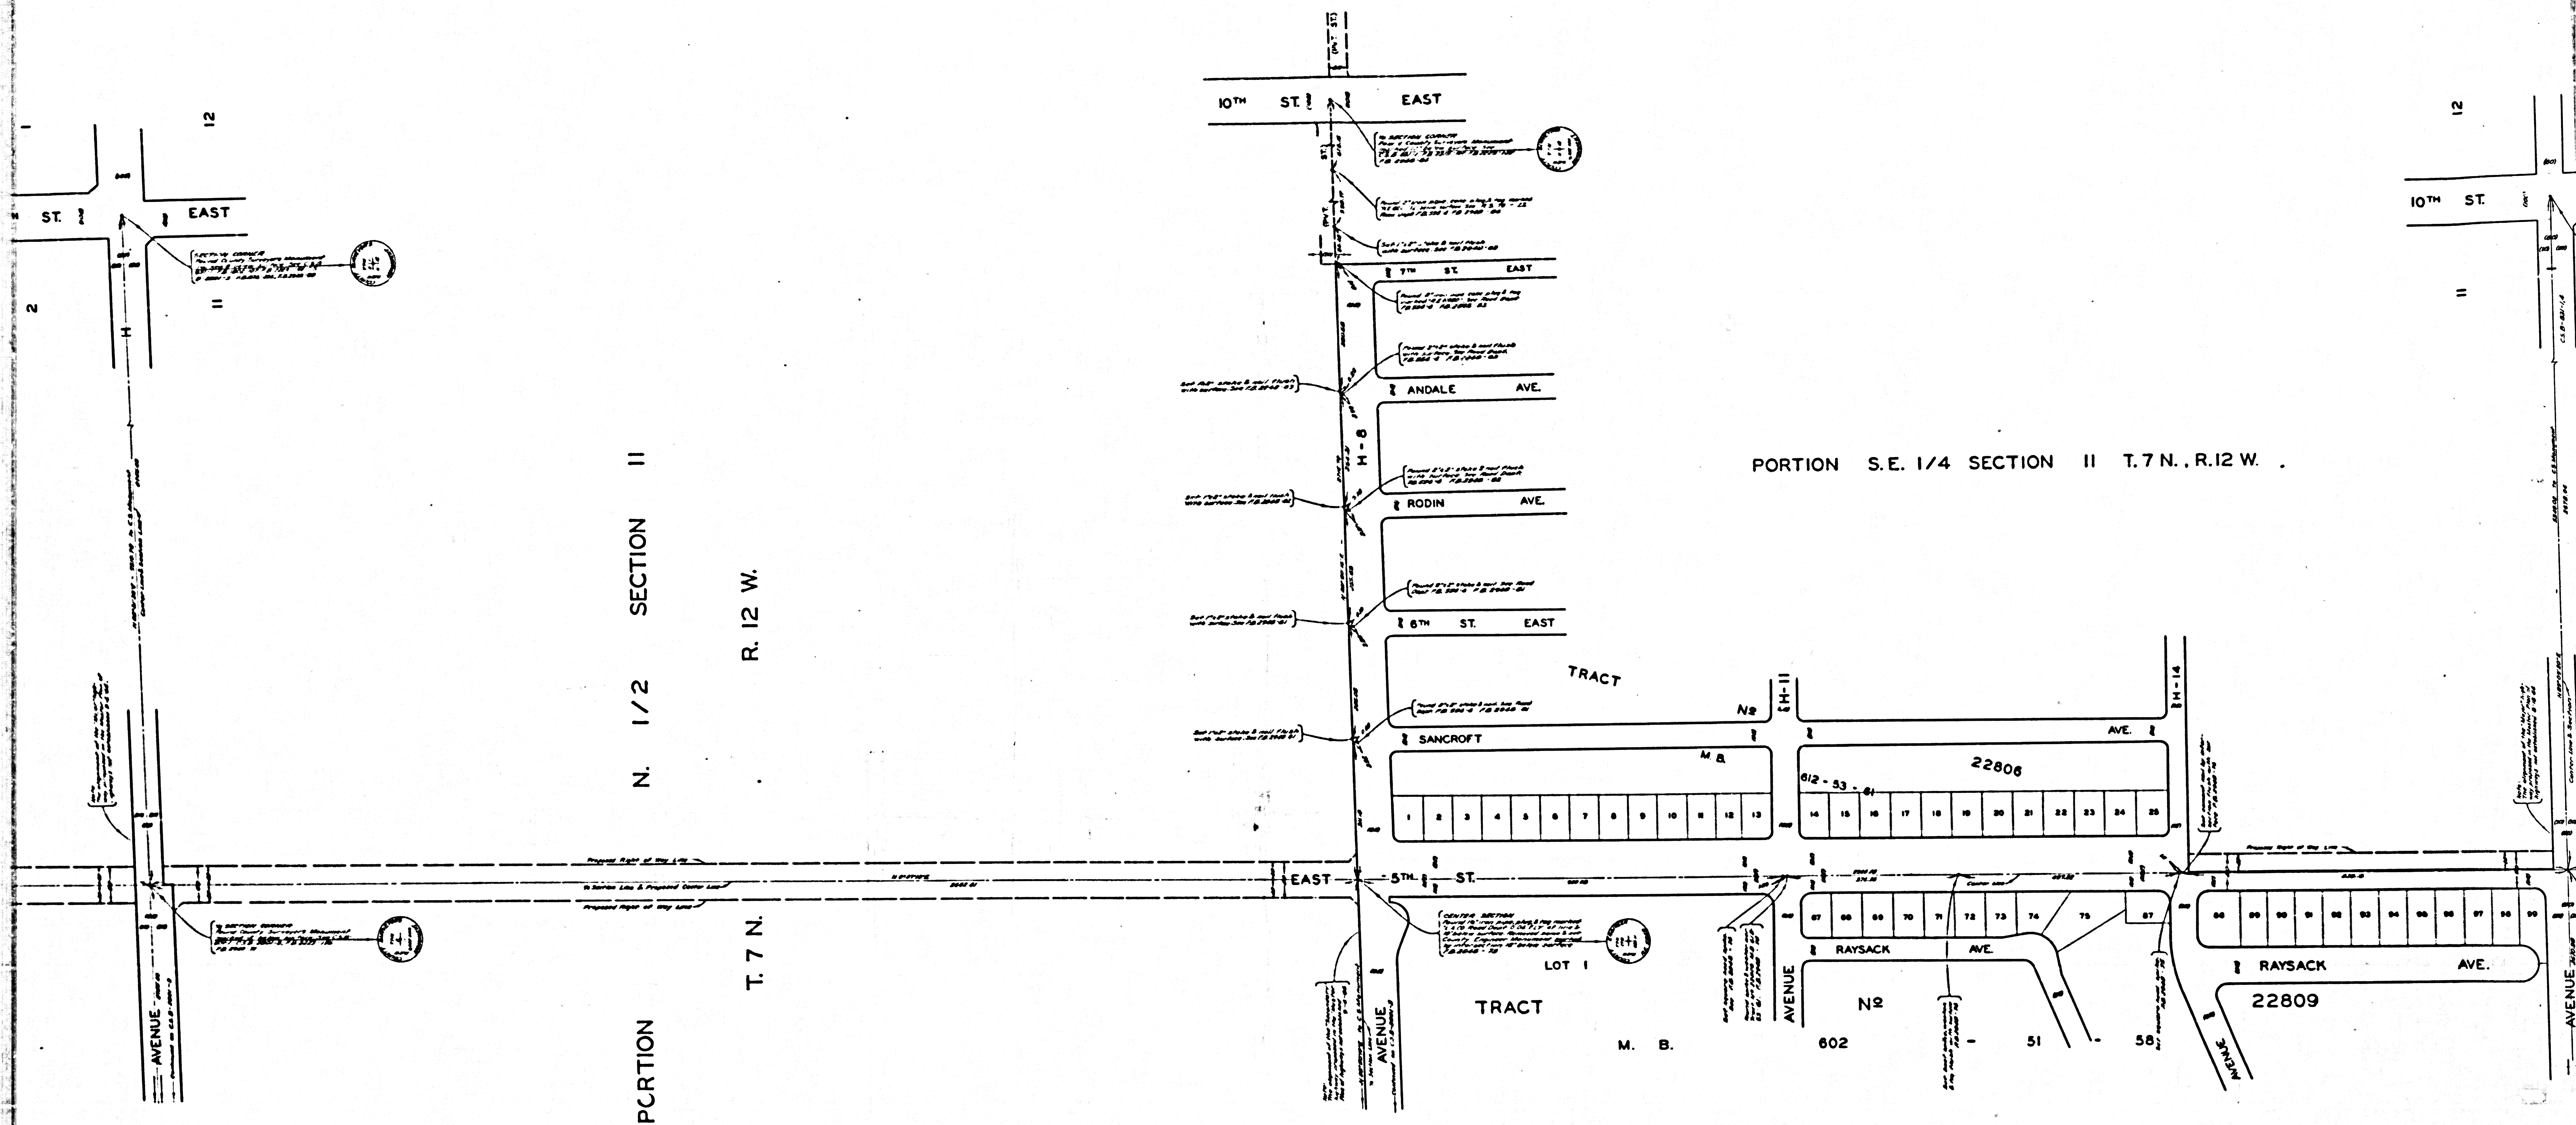

CSB-2891-2
A2 of A4

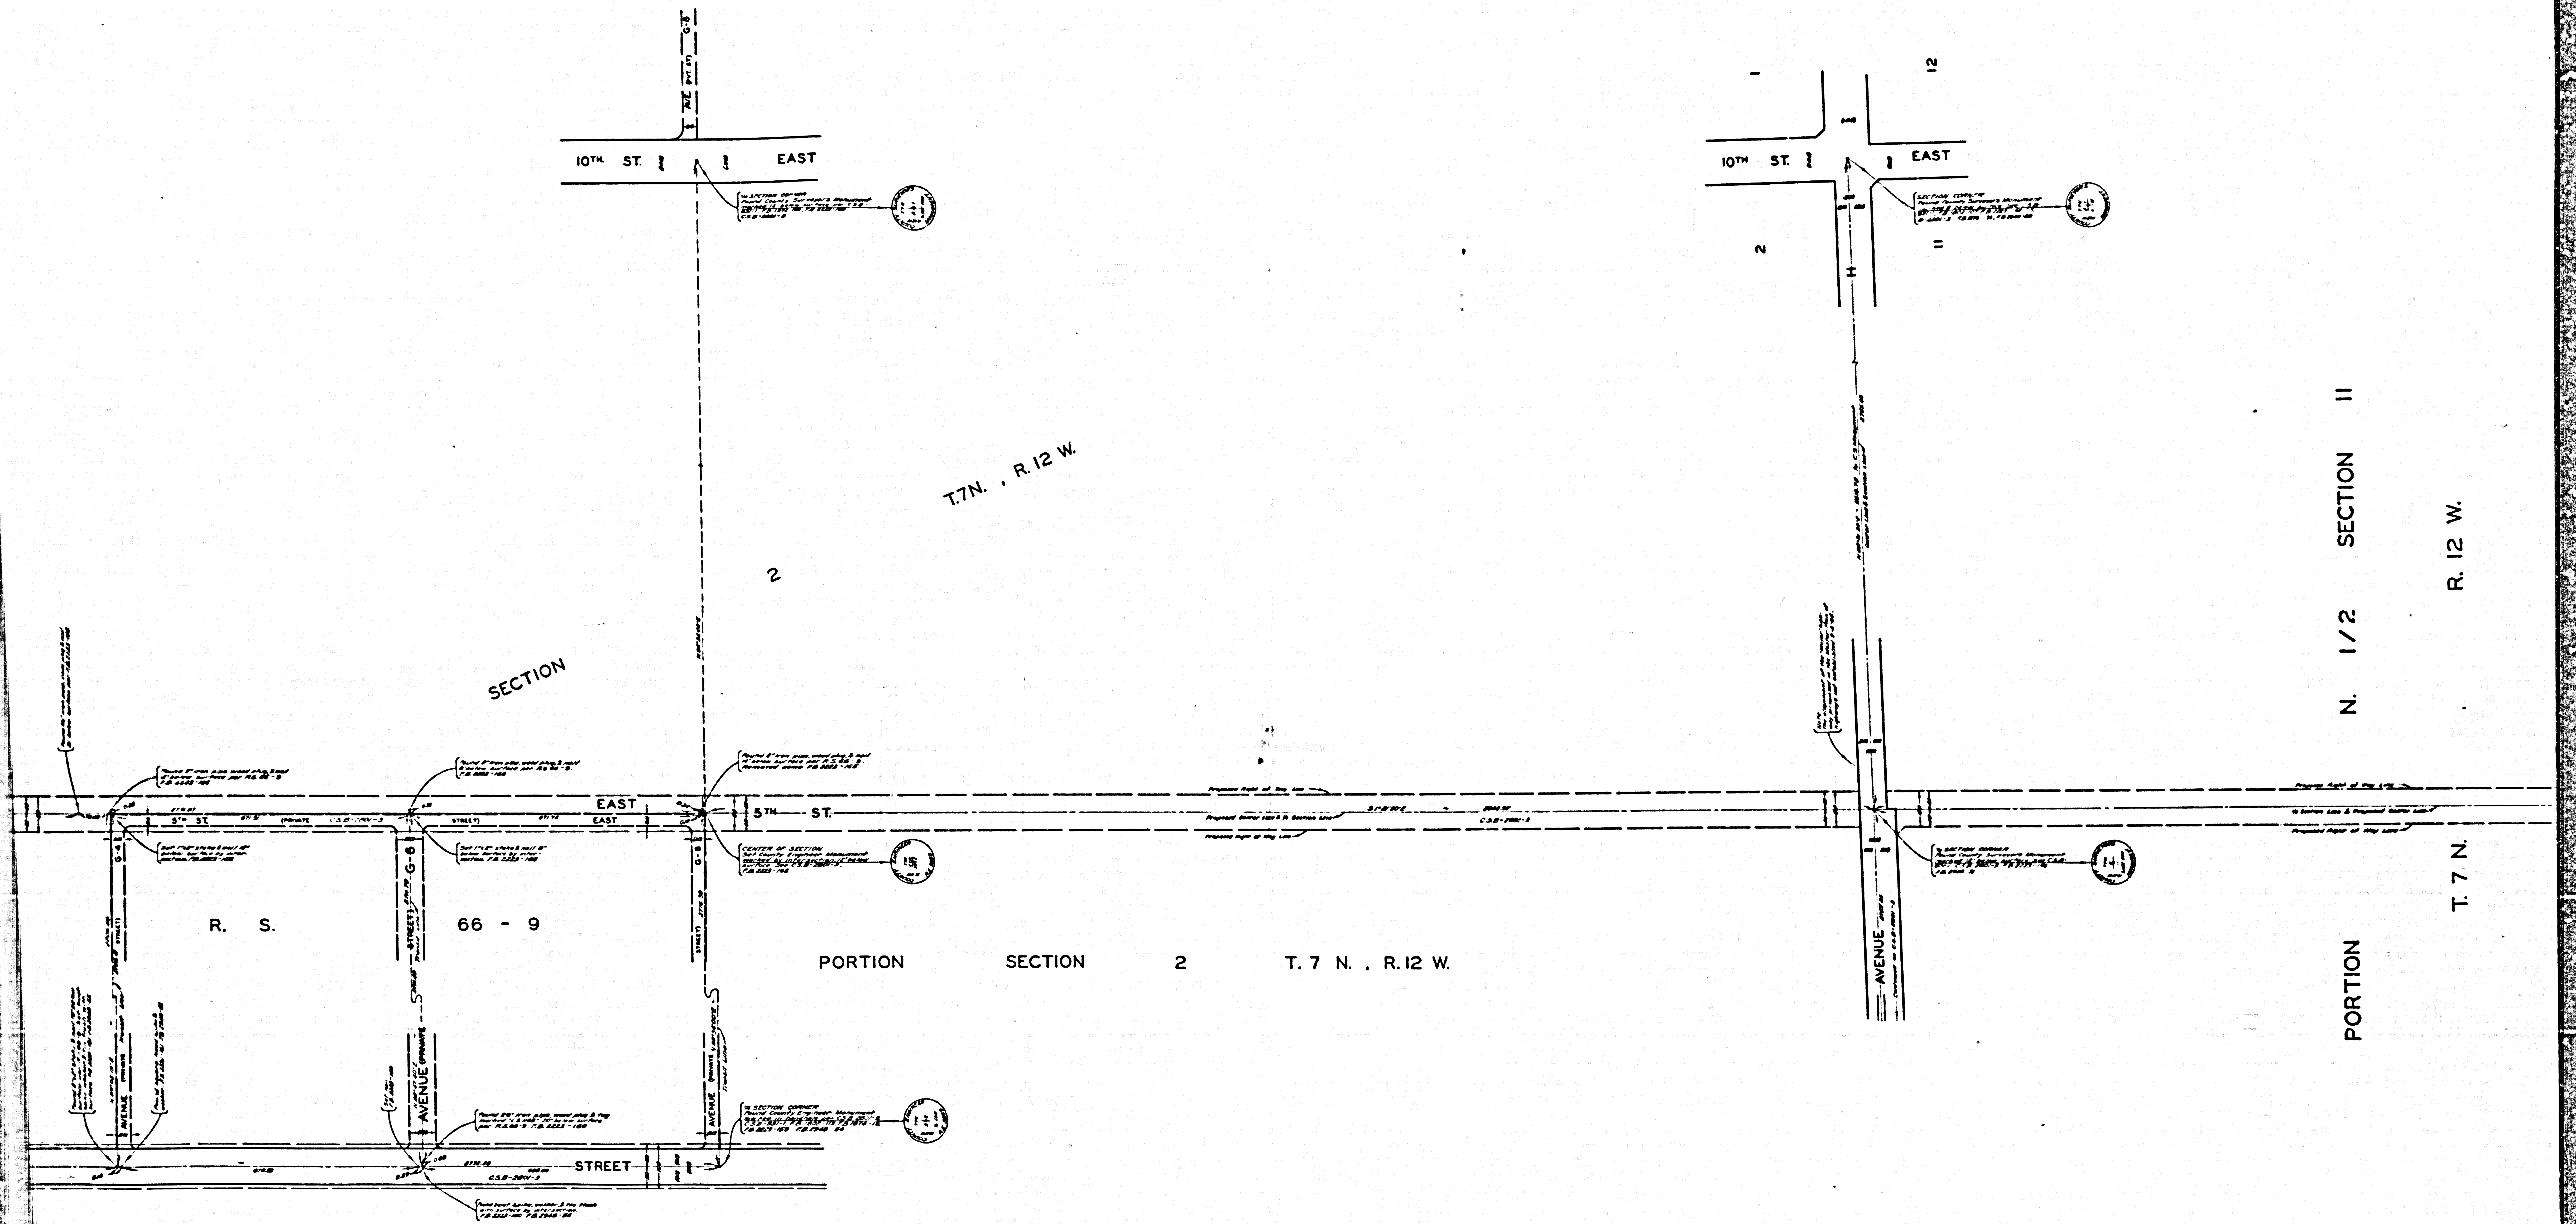

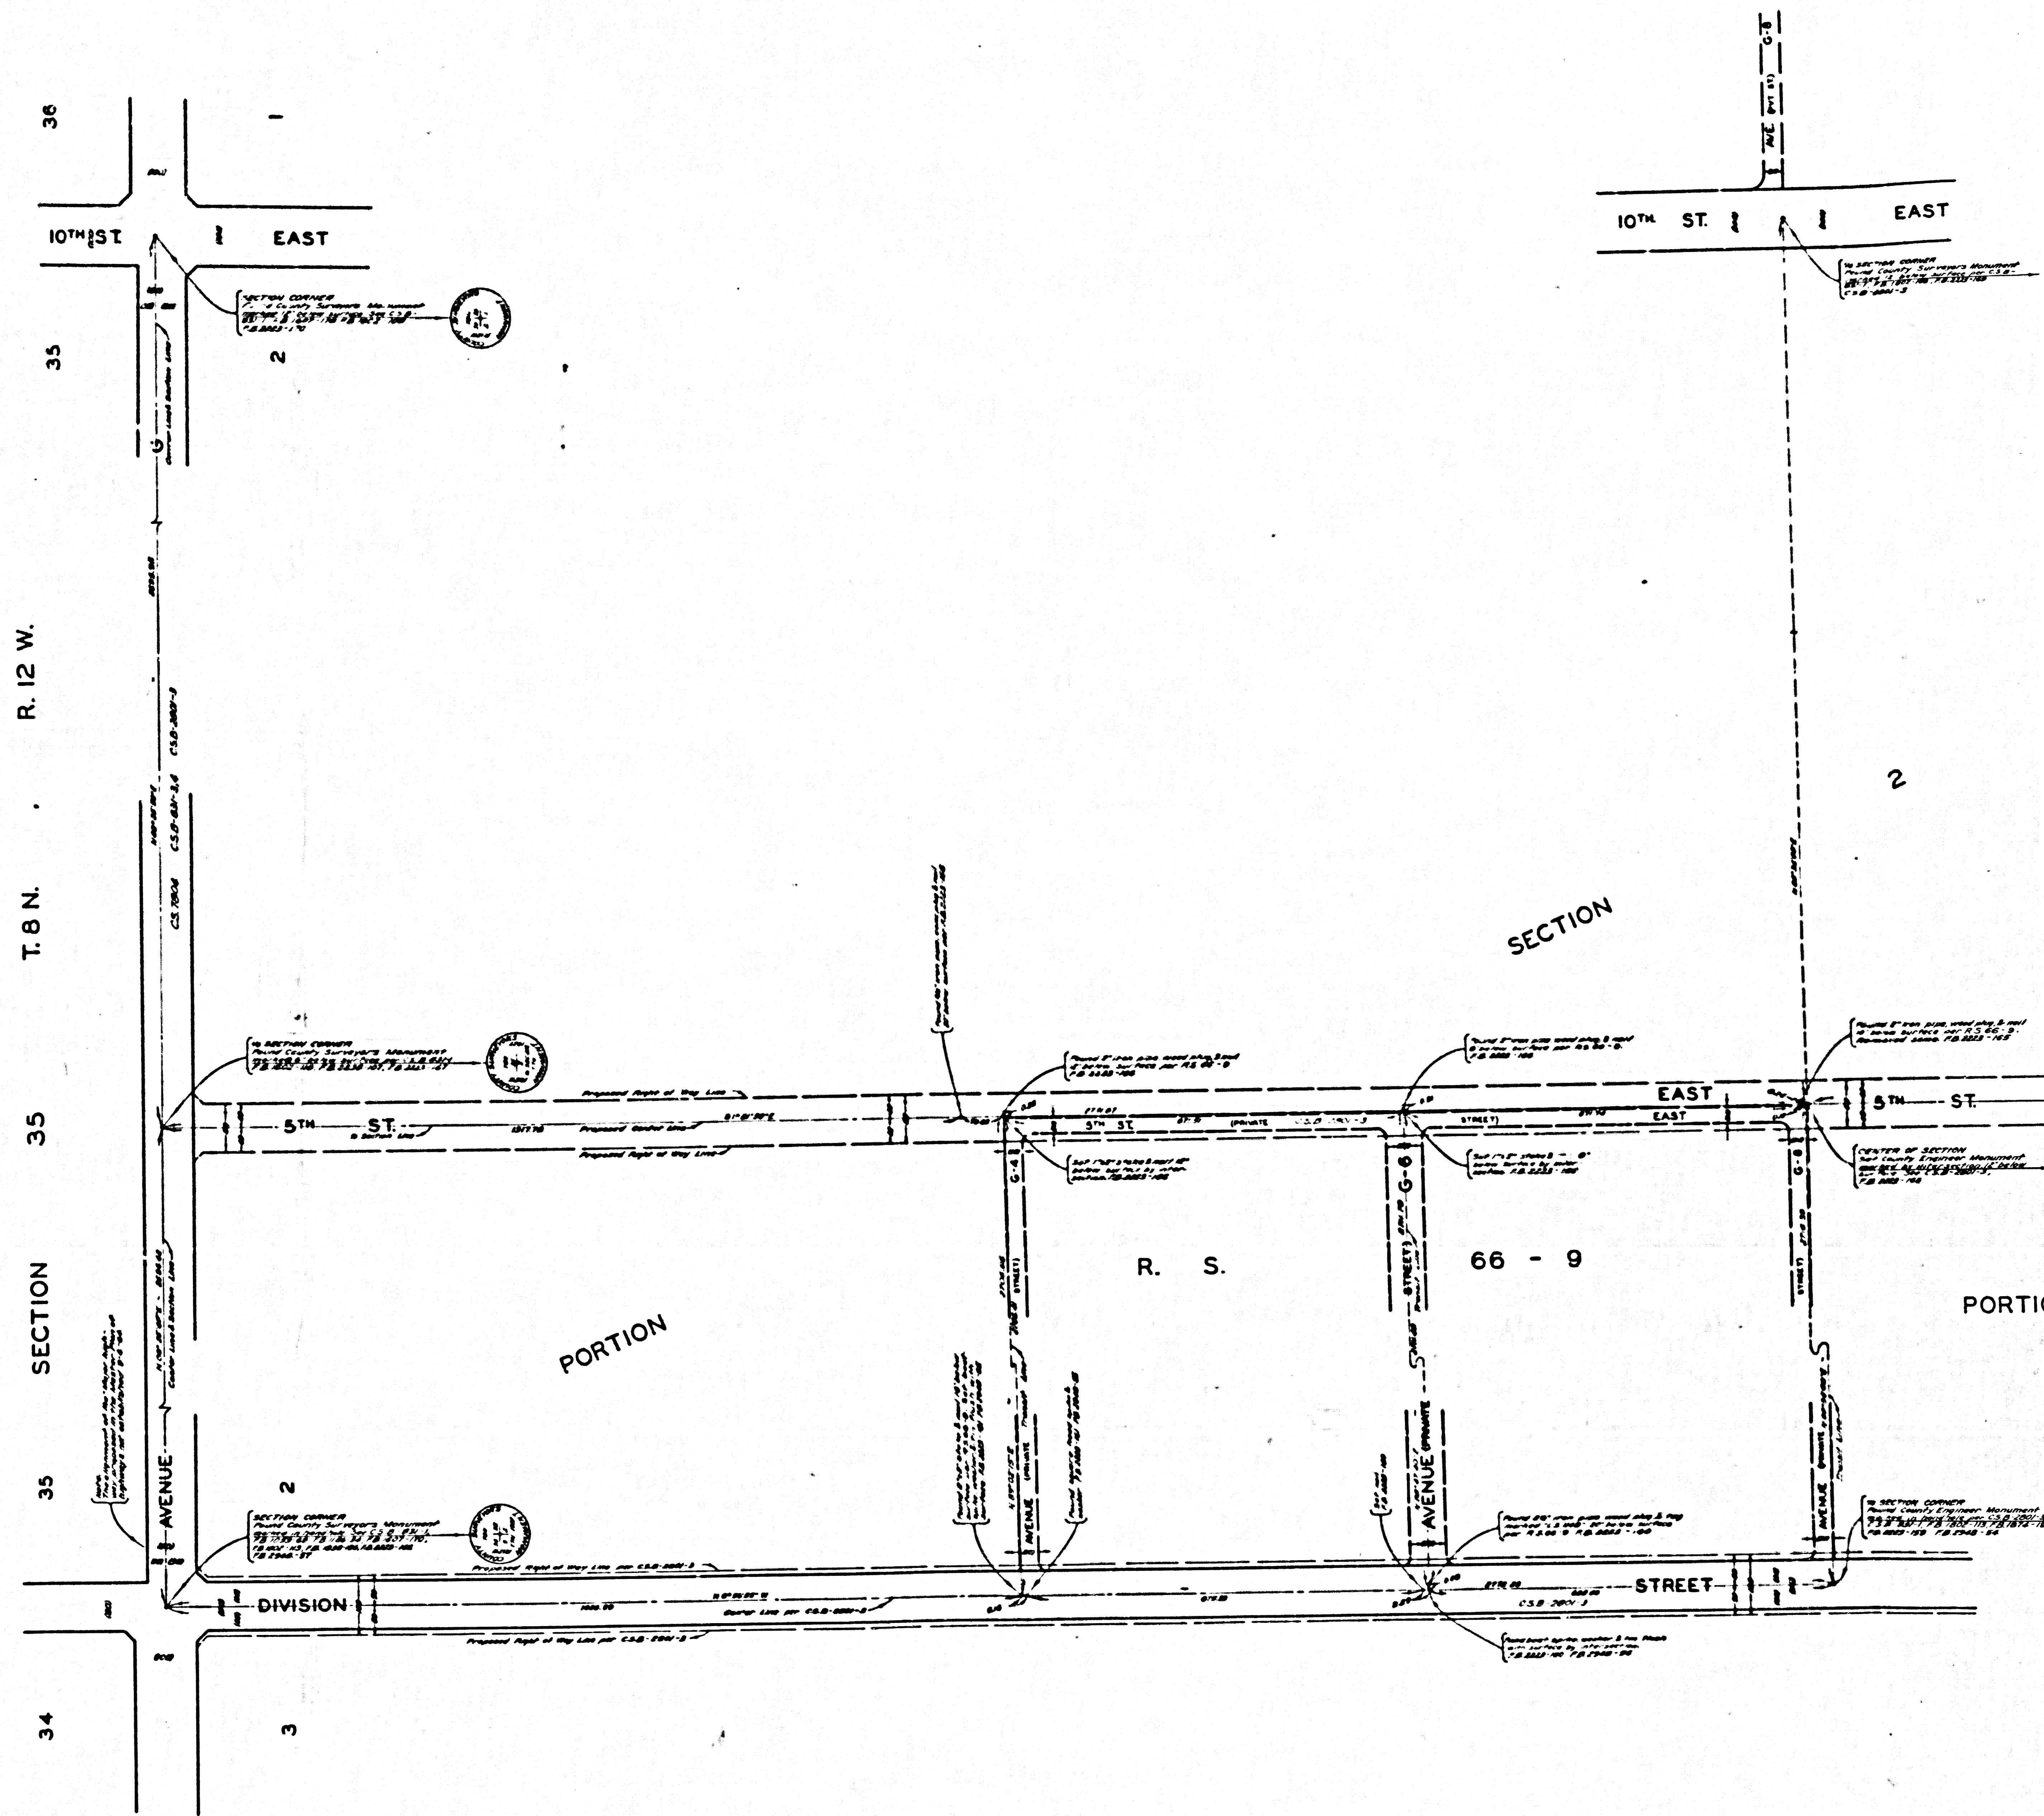

CSB 289/-2
A4 of A4