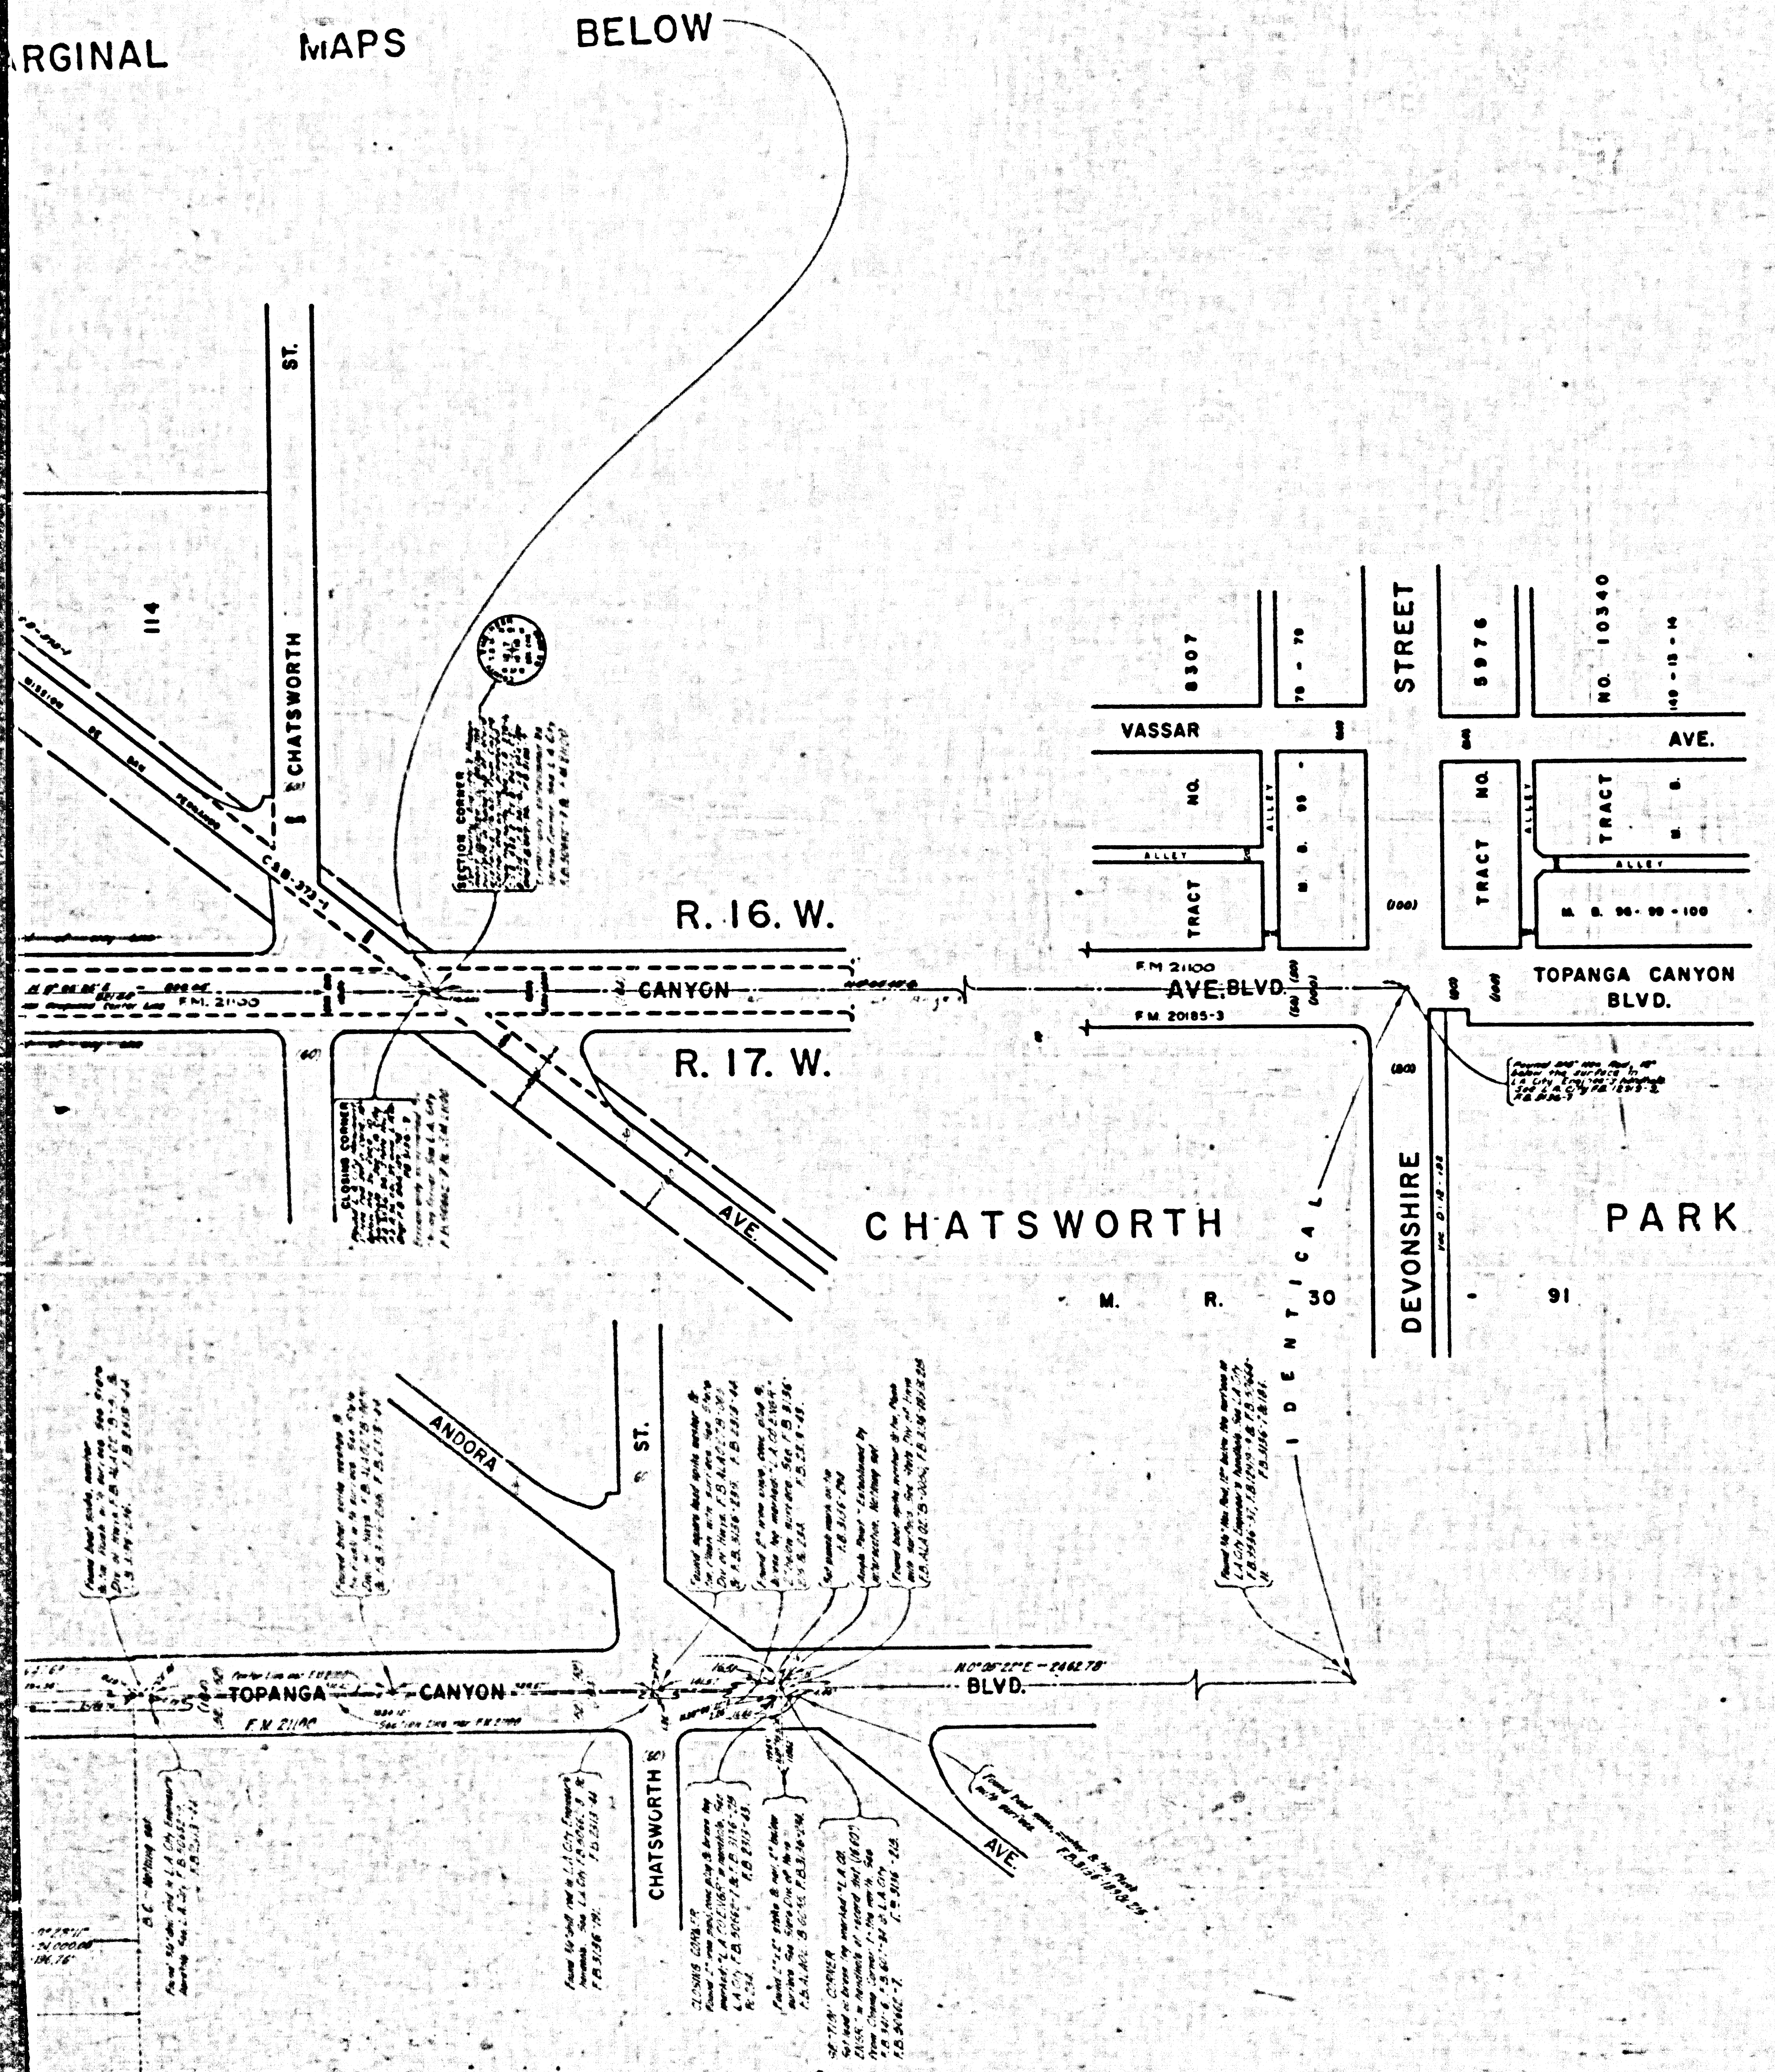

COUNTY OF LOS ANGELES
MAP OF
~~SANTA SUSANNA AVENUE~~ TOPANGA CANYON BLVD.
FROM
ANDORA AVENUE
TO
PROPOSED SIMI FREEWAY

COUNTY SURVEYOR'S MAP NO. B-2908
SCALE:- 1 INCH = 100 FT.

JOB NUMBER 0095.84

JOHN A. LAMBIE - COUNTY ENGINEER
SURVEYED SEPT., 1963 - AUGUST, 1964

SURVEYED ON REQUEST OF THE REGIONAL PLANNING COMMISSION UNDER SEC. 79, ORD. 4099. BY LETTER DATED JULY 1, 1963 AND BY BOARD ORDER DATED DEC. 11, 1951

BEARINGS ARE BASED ON THE CALIFORNIA COORDINATE SYSTEM ZONE 7 PER SEC. 8809 PUBLIC RESOURCES CODE. SEE C.S. 9423

F. B. 3136 - 5 - 38

FIELD WORK BY.........R. C. BOWERS
OFFICE WORK BY...........G. D. BAILEY
CHECKED BY.......C. RUBENACKER

Alignment revised from Andora Ave. to Simi Fwy. per I.E.C. min 6-13-69 by S.R.B 5-7-75
Name changed to Topanga Canyon Blvd. per S.A.C. No 639 by S.R.B 5-7-75

IM 61

CSB-2908
A1 OF A3

COUNTY SURVEYORS MAP NO. B-2908

CSB-2908
A2 OF A3

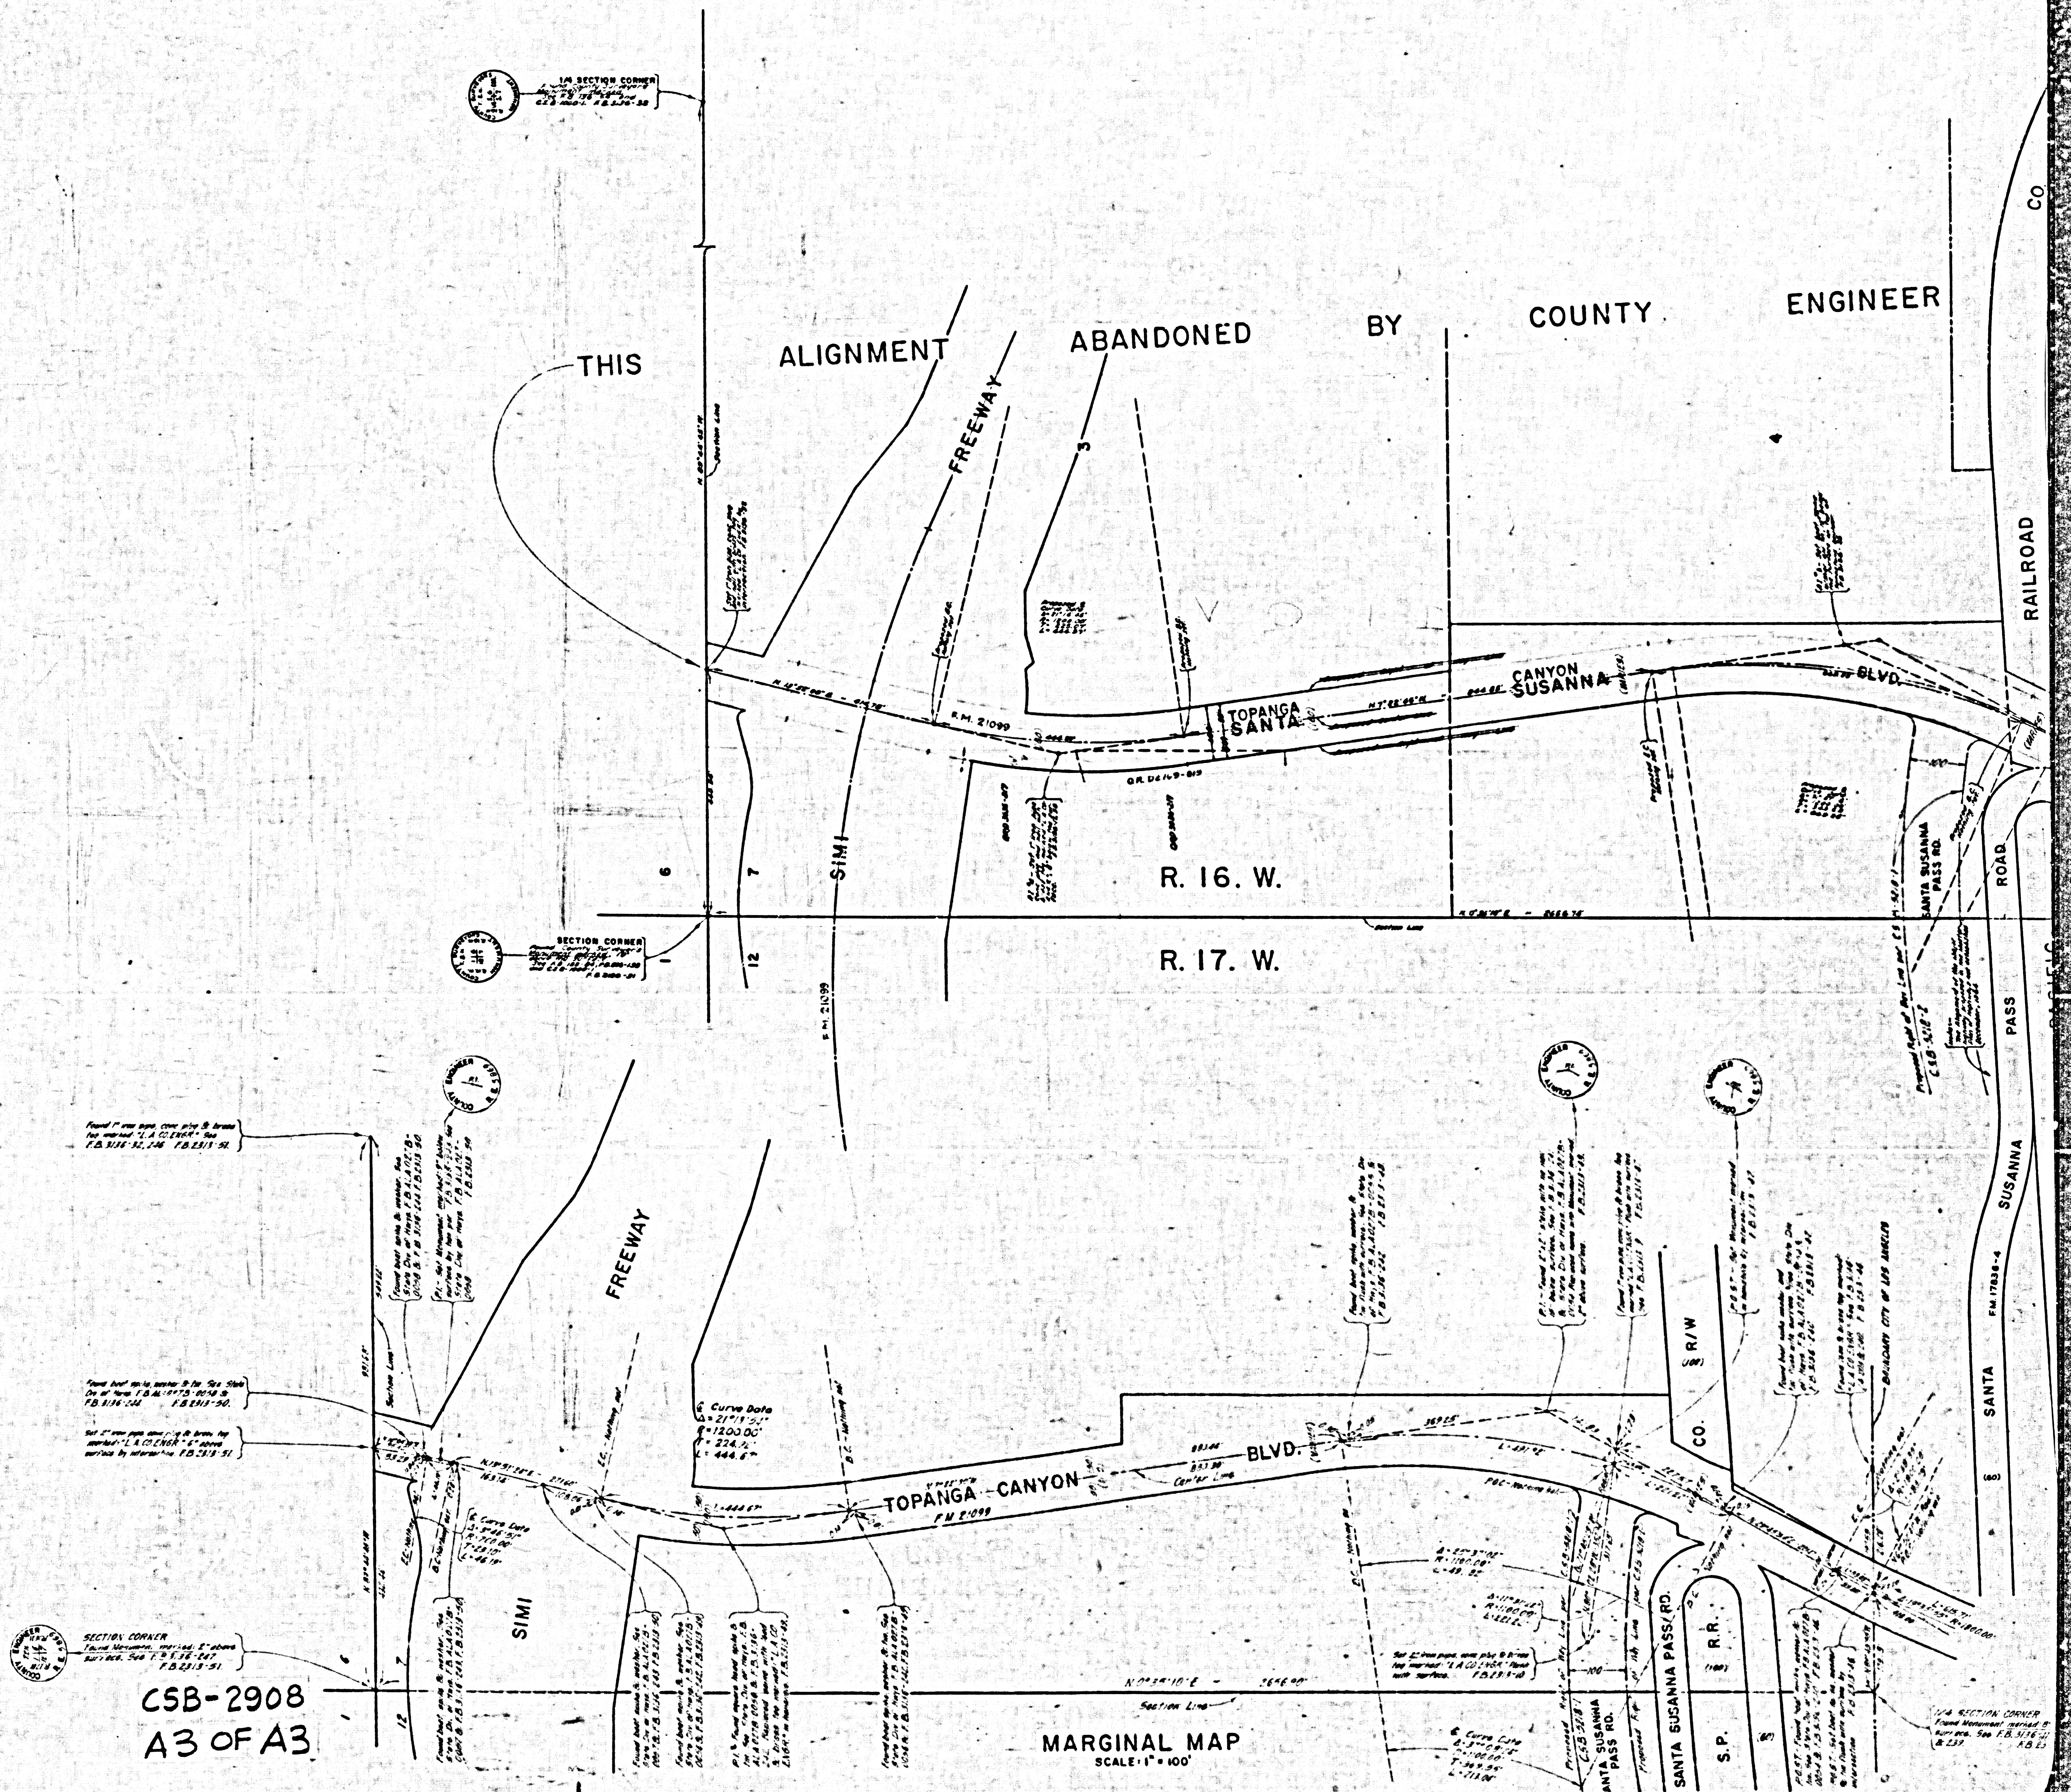

CSB-2908
A3 OF A3

MARGINAL MAP
SCALE 1" = 100'