
R. 12 W.

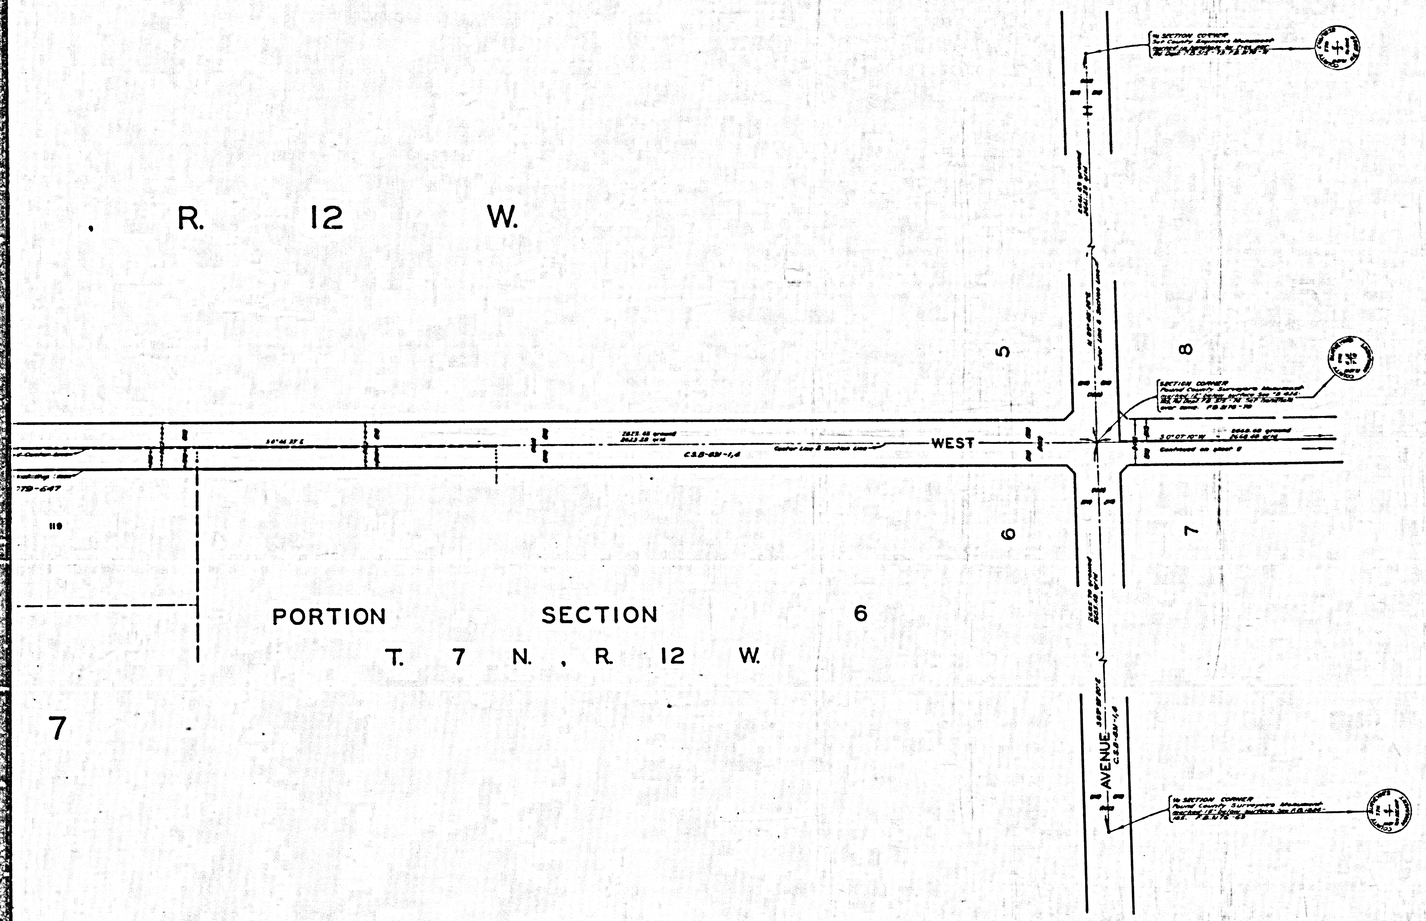

CSB-2917-6
A 1 OF A 3

COUNTY OF LOS ANGELES
MAP OF
30TH STREET WEST
FROM
CITY RANCH ROAD
TO
AVENUE A

COUNTY SURVEYORS MAP NO. B-2917
SHEET NO. 1 OF 8 SHEETS
SCALE-1 INCH = 100 FT.

JOB NUMBER 0095.56

JOHN A. LAMBIE - COUNTY ENGINEER
SURVEYED APRIL - JULY, 1964

SURVEYED ON REQUEST OF THE REGIONAL PLANNING COMMISSION UNDER SEC. 79, ORD. 4099 BY LETTERS DATED FEB. 14, 1962 & MARCH 18, 1964, AND BY BOARD ORDER DATED DEC. 11, 1951

BEARINGS ARE BASED ON THE CALIFORNIA COORDINATE SYSTEM ZONE 7 PER SEC. 8809 PUBLIC RESOURCES CODE SEE C.S. 9423

F.B. 3176 - 11 - 136

FIELD WORK BY ..... G. E. DREIER
..... C. K. LIND
OFFICE WORK BY ..... G. H. BOYER
..... R. S. DOWNS
CHECKED BY ..... H. E. AUSTIN

IM 71

NOTE:
DISTANCE MEASUREMENTS SHOWN HEREON WERE OBTAINED BY THE GEODIMETER, AN ELECTRO-OPTICAL MEASURING DEVICE. DATA RECORDED IN F.B. 3603 & F.B. 3604

R. 12 W.

T. 8 N. , R. 12 W.

T. 7 N. , R. 12 W.

SECTION 5 T 7 N. , R.

32

5

WEST

30TH

STREET (PRIVATE STREET)

AVENUE (PRIVATE STREET) F-142

AVENUE (PRIVATE STREET) G-2

AVENUE (PRIVATE STREET) G-8


GREAT WESTERN (PRIVATE STREET) DR.

POR. SEC. 31 T. 8 N, R. 12W.

R. S. 69 - 4 - 7

CSB-2917-6
A 2 OF A 3

SECTION 32 T. 8 N., R. 12 W.

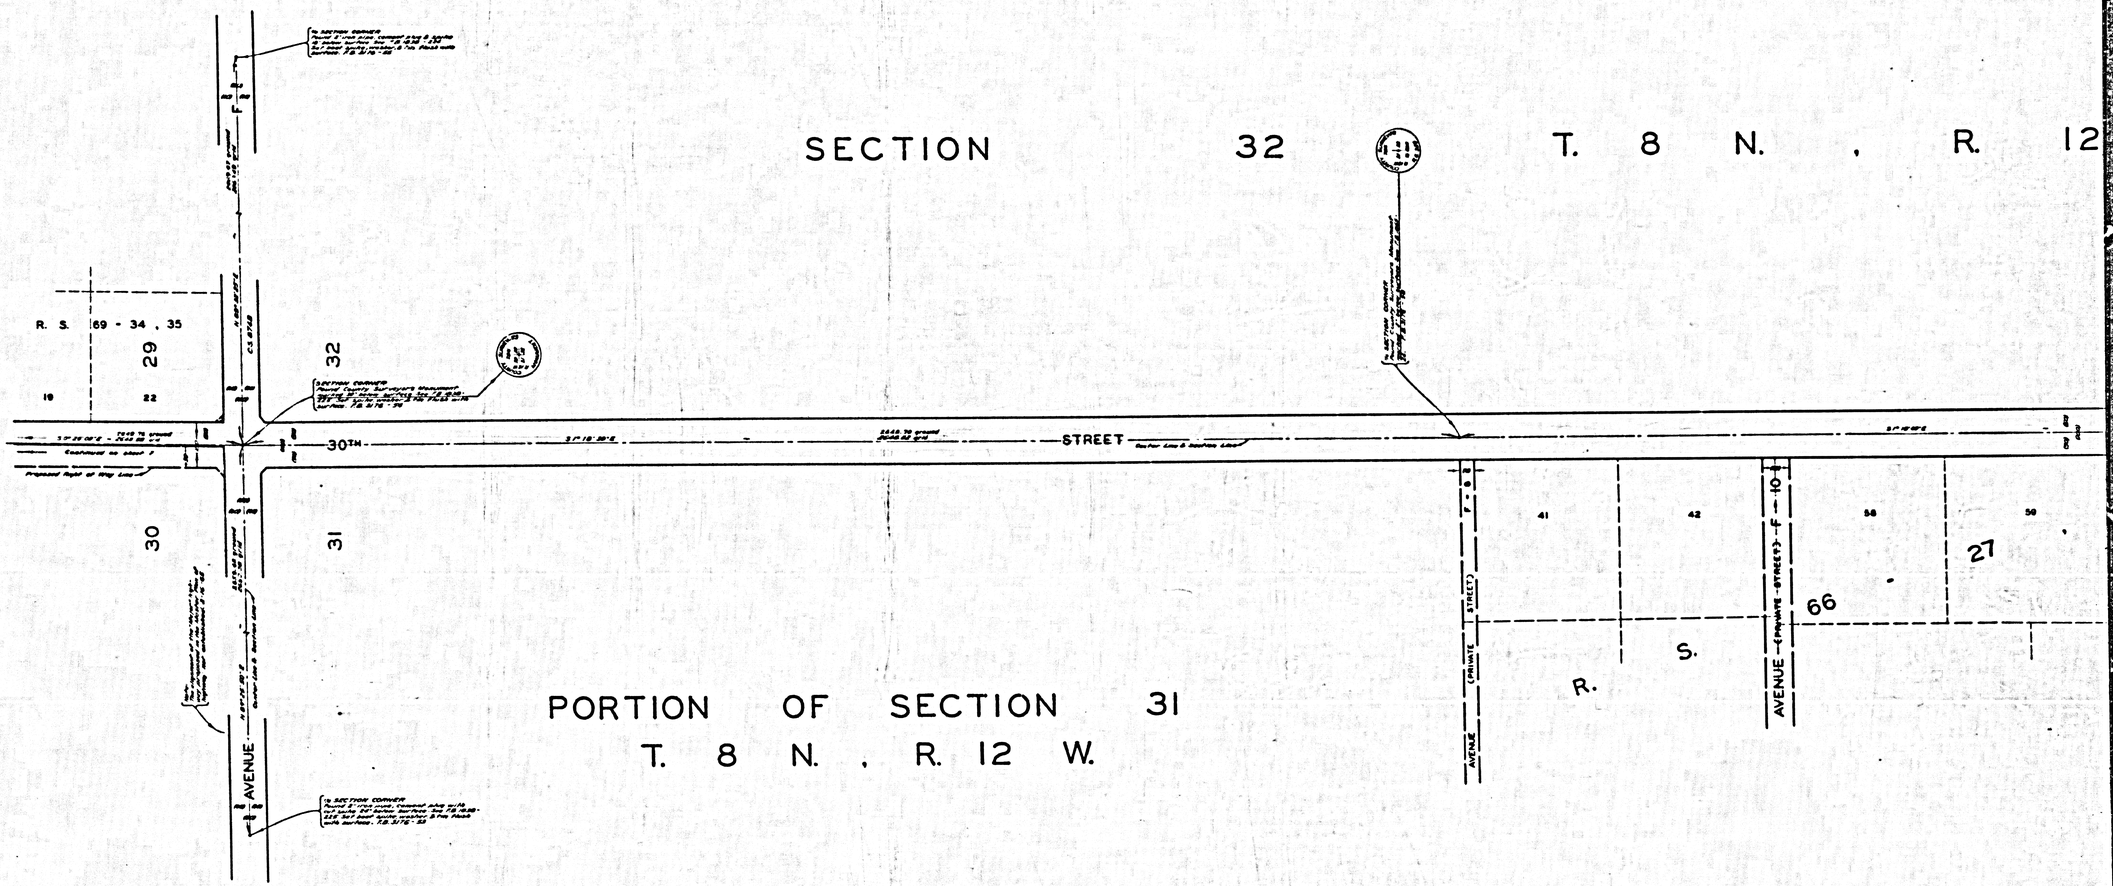

PORTION OF SECTION 31
T. 8 N., R. 12 W.

CSB-2917-6
A3 OF A3