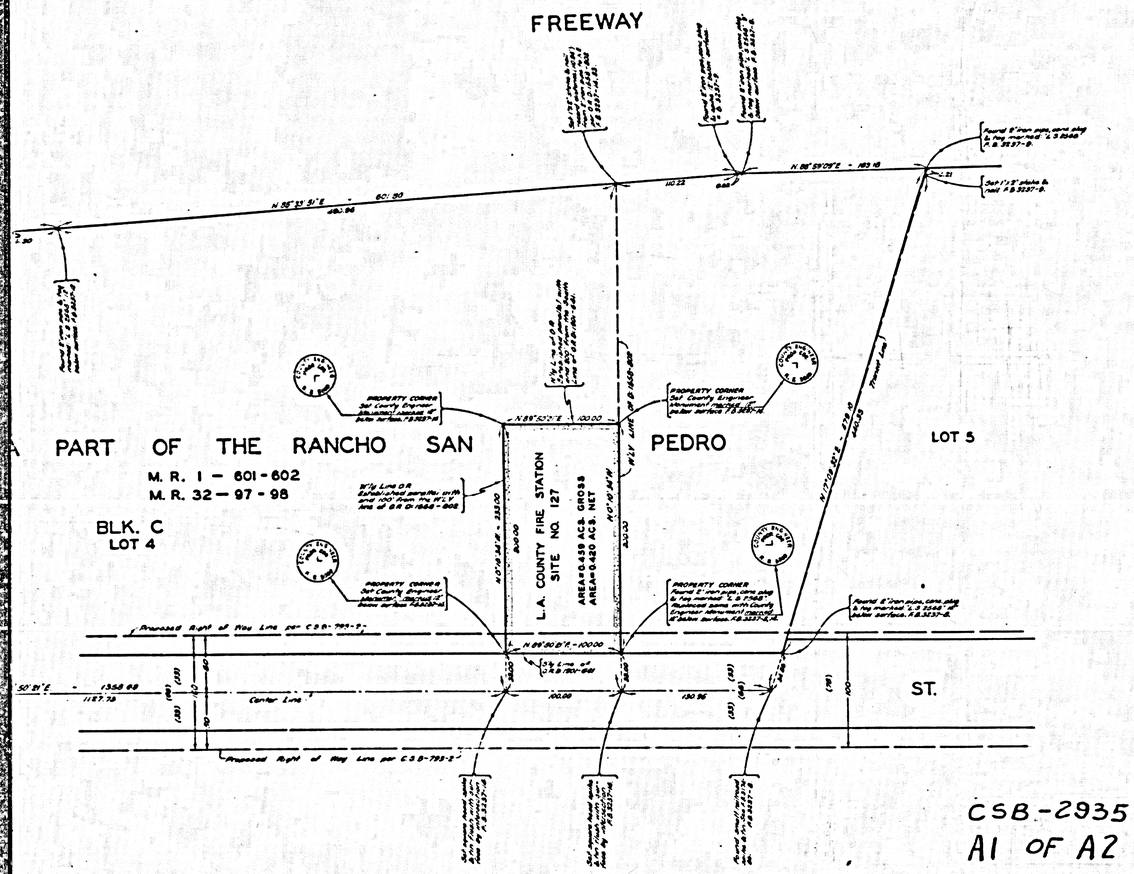

COUNTY OF LOS ANGELES
MAP OF

LOS ANGELES COUNTY FIRE STATION SITE NO. 127

DOMINGUEZ AREA

BEING A PORTION OF LOT 4, BLK. C
SUBDIVISION OF A PART OF RANCHO
SAN PEDRO M.R.1-601-602 M.R.32-97-98.

COUNTY SURVEYORS MAP NO. B-2935

SCALE:- 1 INCH = 40 FT.

JOB NUMBER 0802.39

JOHN A. LAMBIE - COUNTY ENGINEER
SURVEYED MARCH & APRIL 1965

SURVEYED ON REQUEST OF THE CHIEF ENGINEER COUNTY FIRE PROTECTION DISTRICTS UNDER SEC. 79, ORD. 4099, BY LETTER DATED FEB. 15, 1965

BEARINGS ARE BASED ON THE CALIFORNIA COORDINATE SYSTEM ZONE 7 PER SEC. 8809 PUBLIC RESOURCES CODE. SEE C.S. 8423

F.B. 3237-7-14 & 23

FIELD WORK BY.....J. P. MENNE
OFFICE WORK BY.....T. H. BURNS
CHECKED BY.....G. E. BARR

IM 30

NOTE:
FOR TOPOGRAPHY PRIOR TO CONSTRUCTION SEE SURVEY DIVISION FILE MAP NO. P.T. H-95.

COUNTY SURVEYORS MAP NO. B-2935

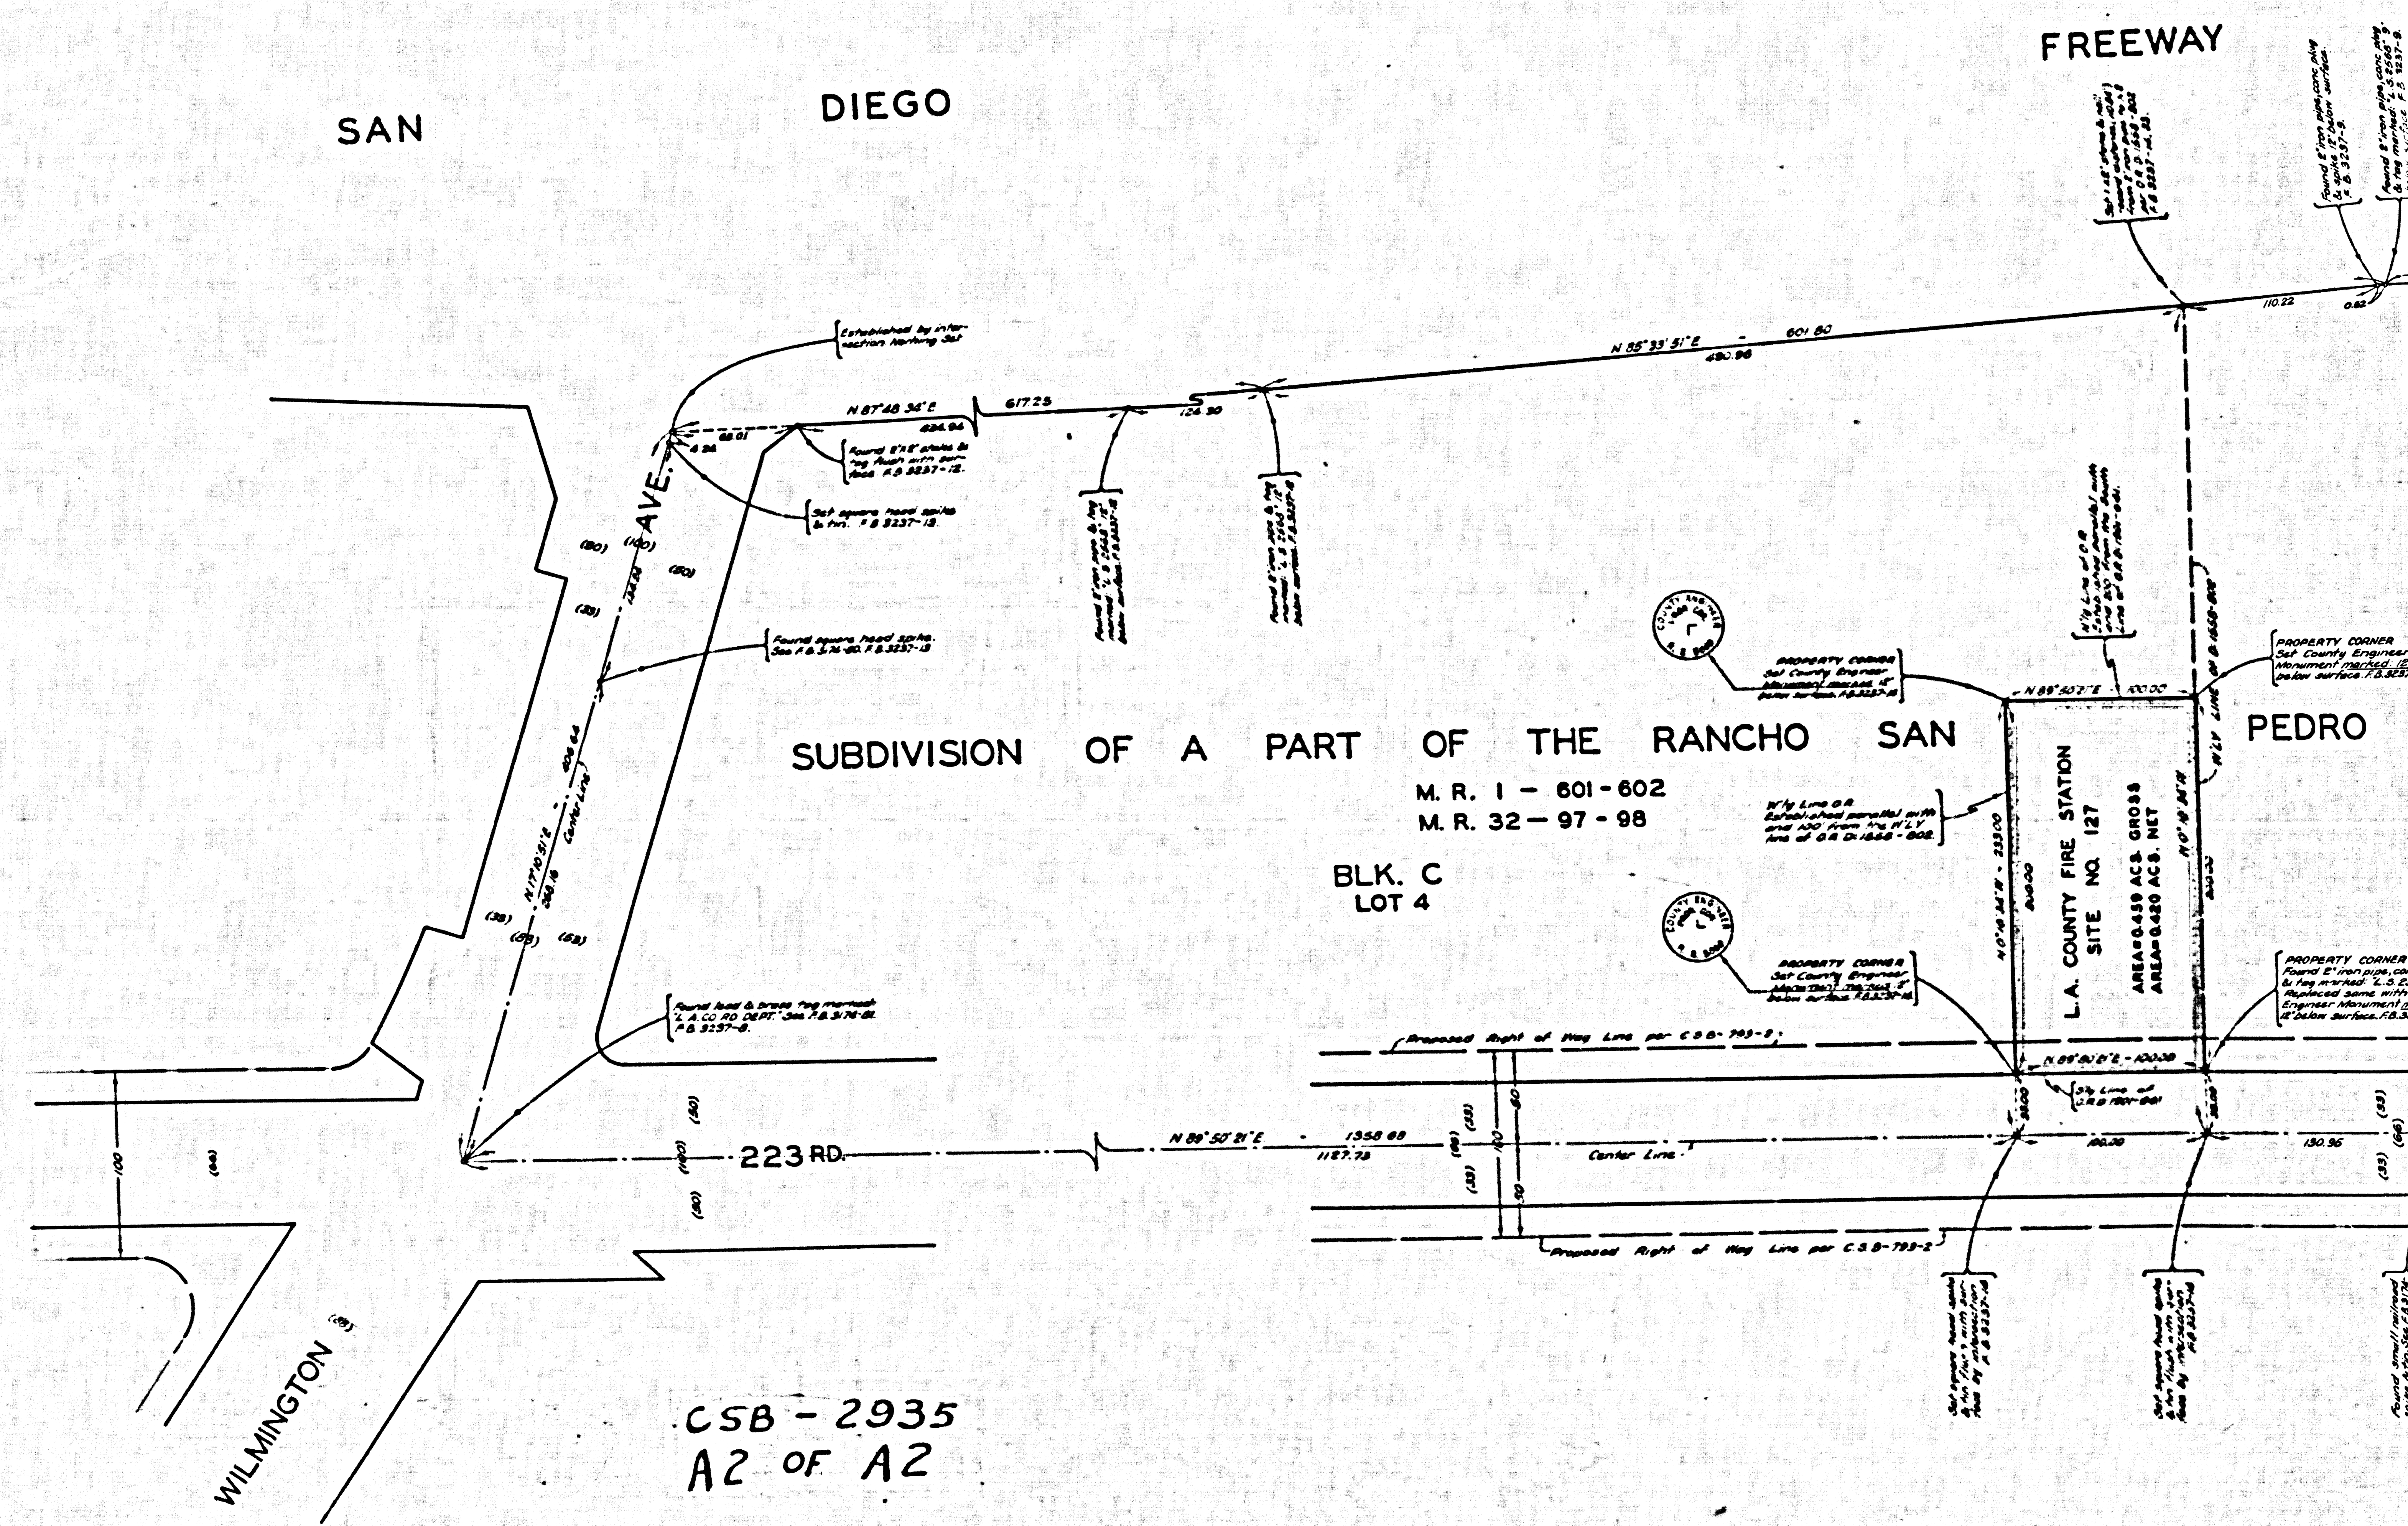

CSB - 2935
A2 OF A2

COUNTY SURVEYORS MAP NO. B-2935