
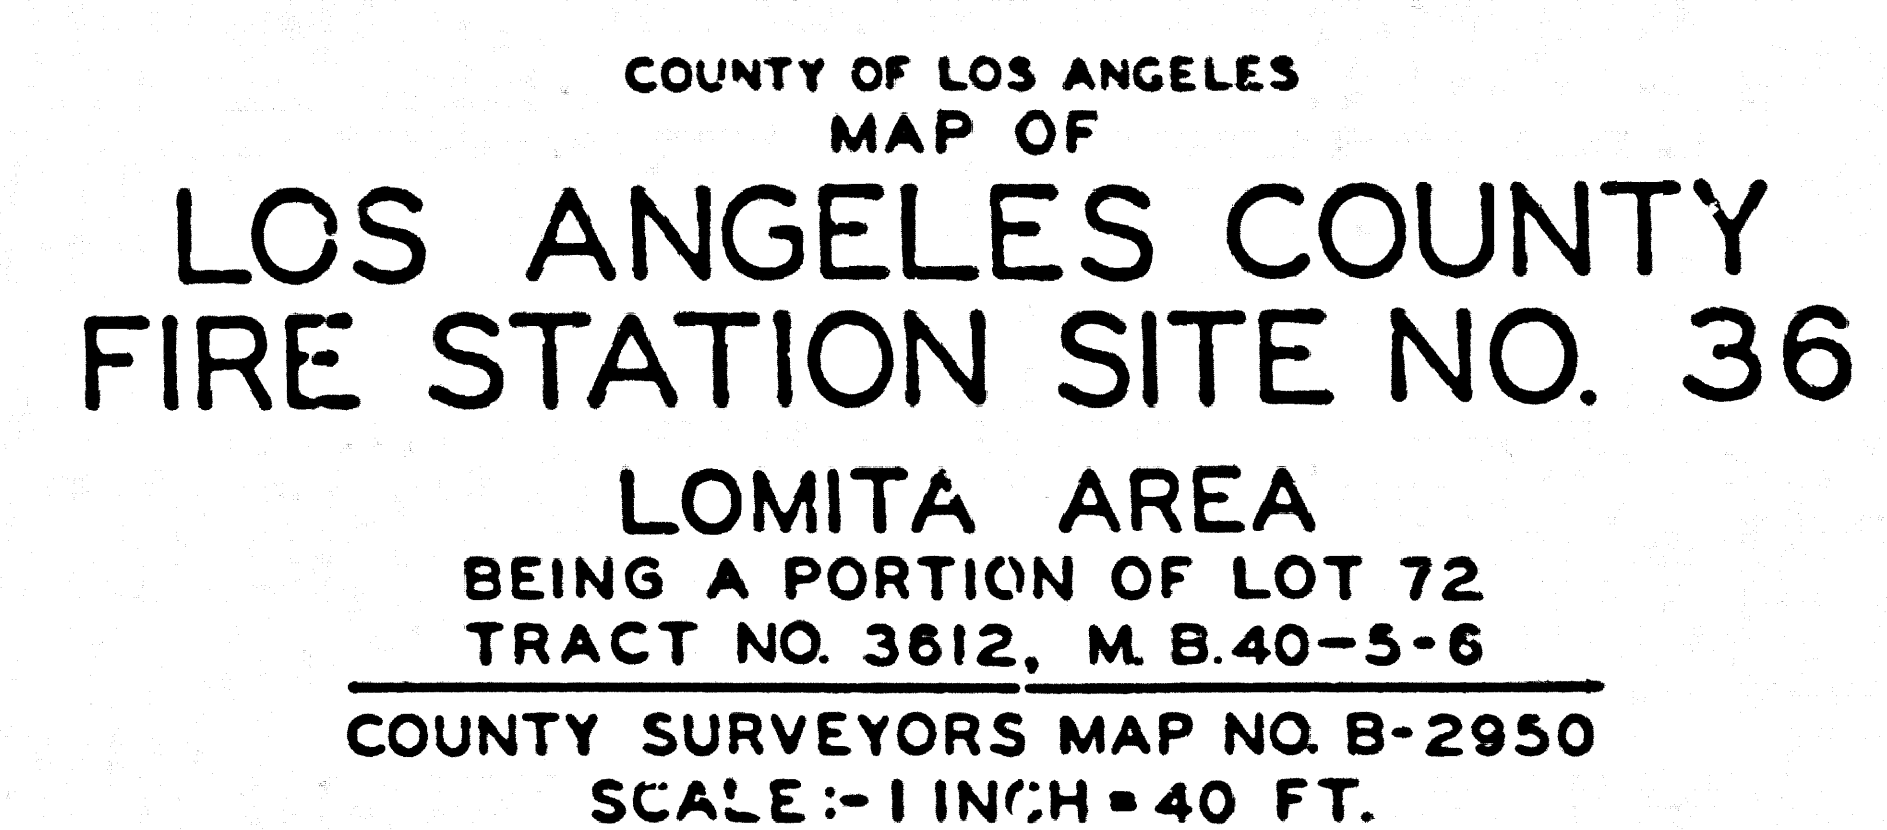


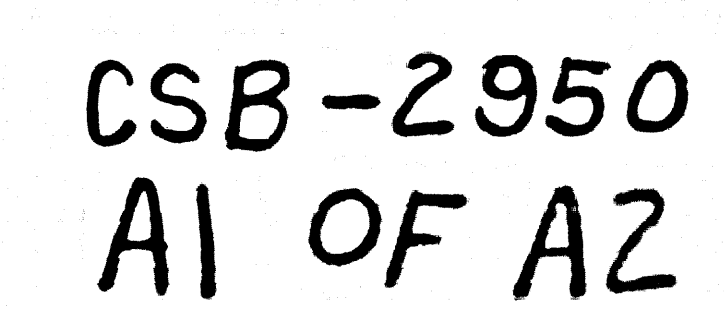

JOB NUMBER 0802.42

JOHN A. LAMBIE - COUNTY ENGINEER
SURVEYED MAY-JUNE 1965


**SURVEYED ON REQUEST OF THE CHIEF ENGINEER
COUNTY FIRE PROTECTION DISTRICTS UNDER SEC.
7B, ORD. 4059, BY LETTER DATED APRIL 5, 1965**

**BEARINGS ARE BASED ON THE SURVEY OF
2232ND STREET AS SHOWN ON C.S.B.-783 SHEET**

F. B. 3140 - 56 - 74

FIELD WORK BY..... J.P. MENNE
OFFICE WORK BY..... T.H. BURNS
CHECKED BY..... G.E. BARR

NOTE:
FOR TOPOGRAPHY PRIOR TO CONSTRUCTION
SEE SURVEY DIVISION FILE MAP NO. PT. H-102.

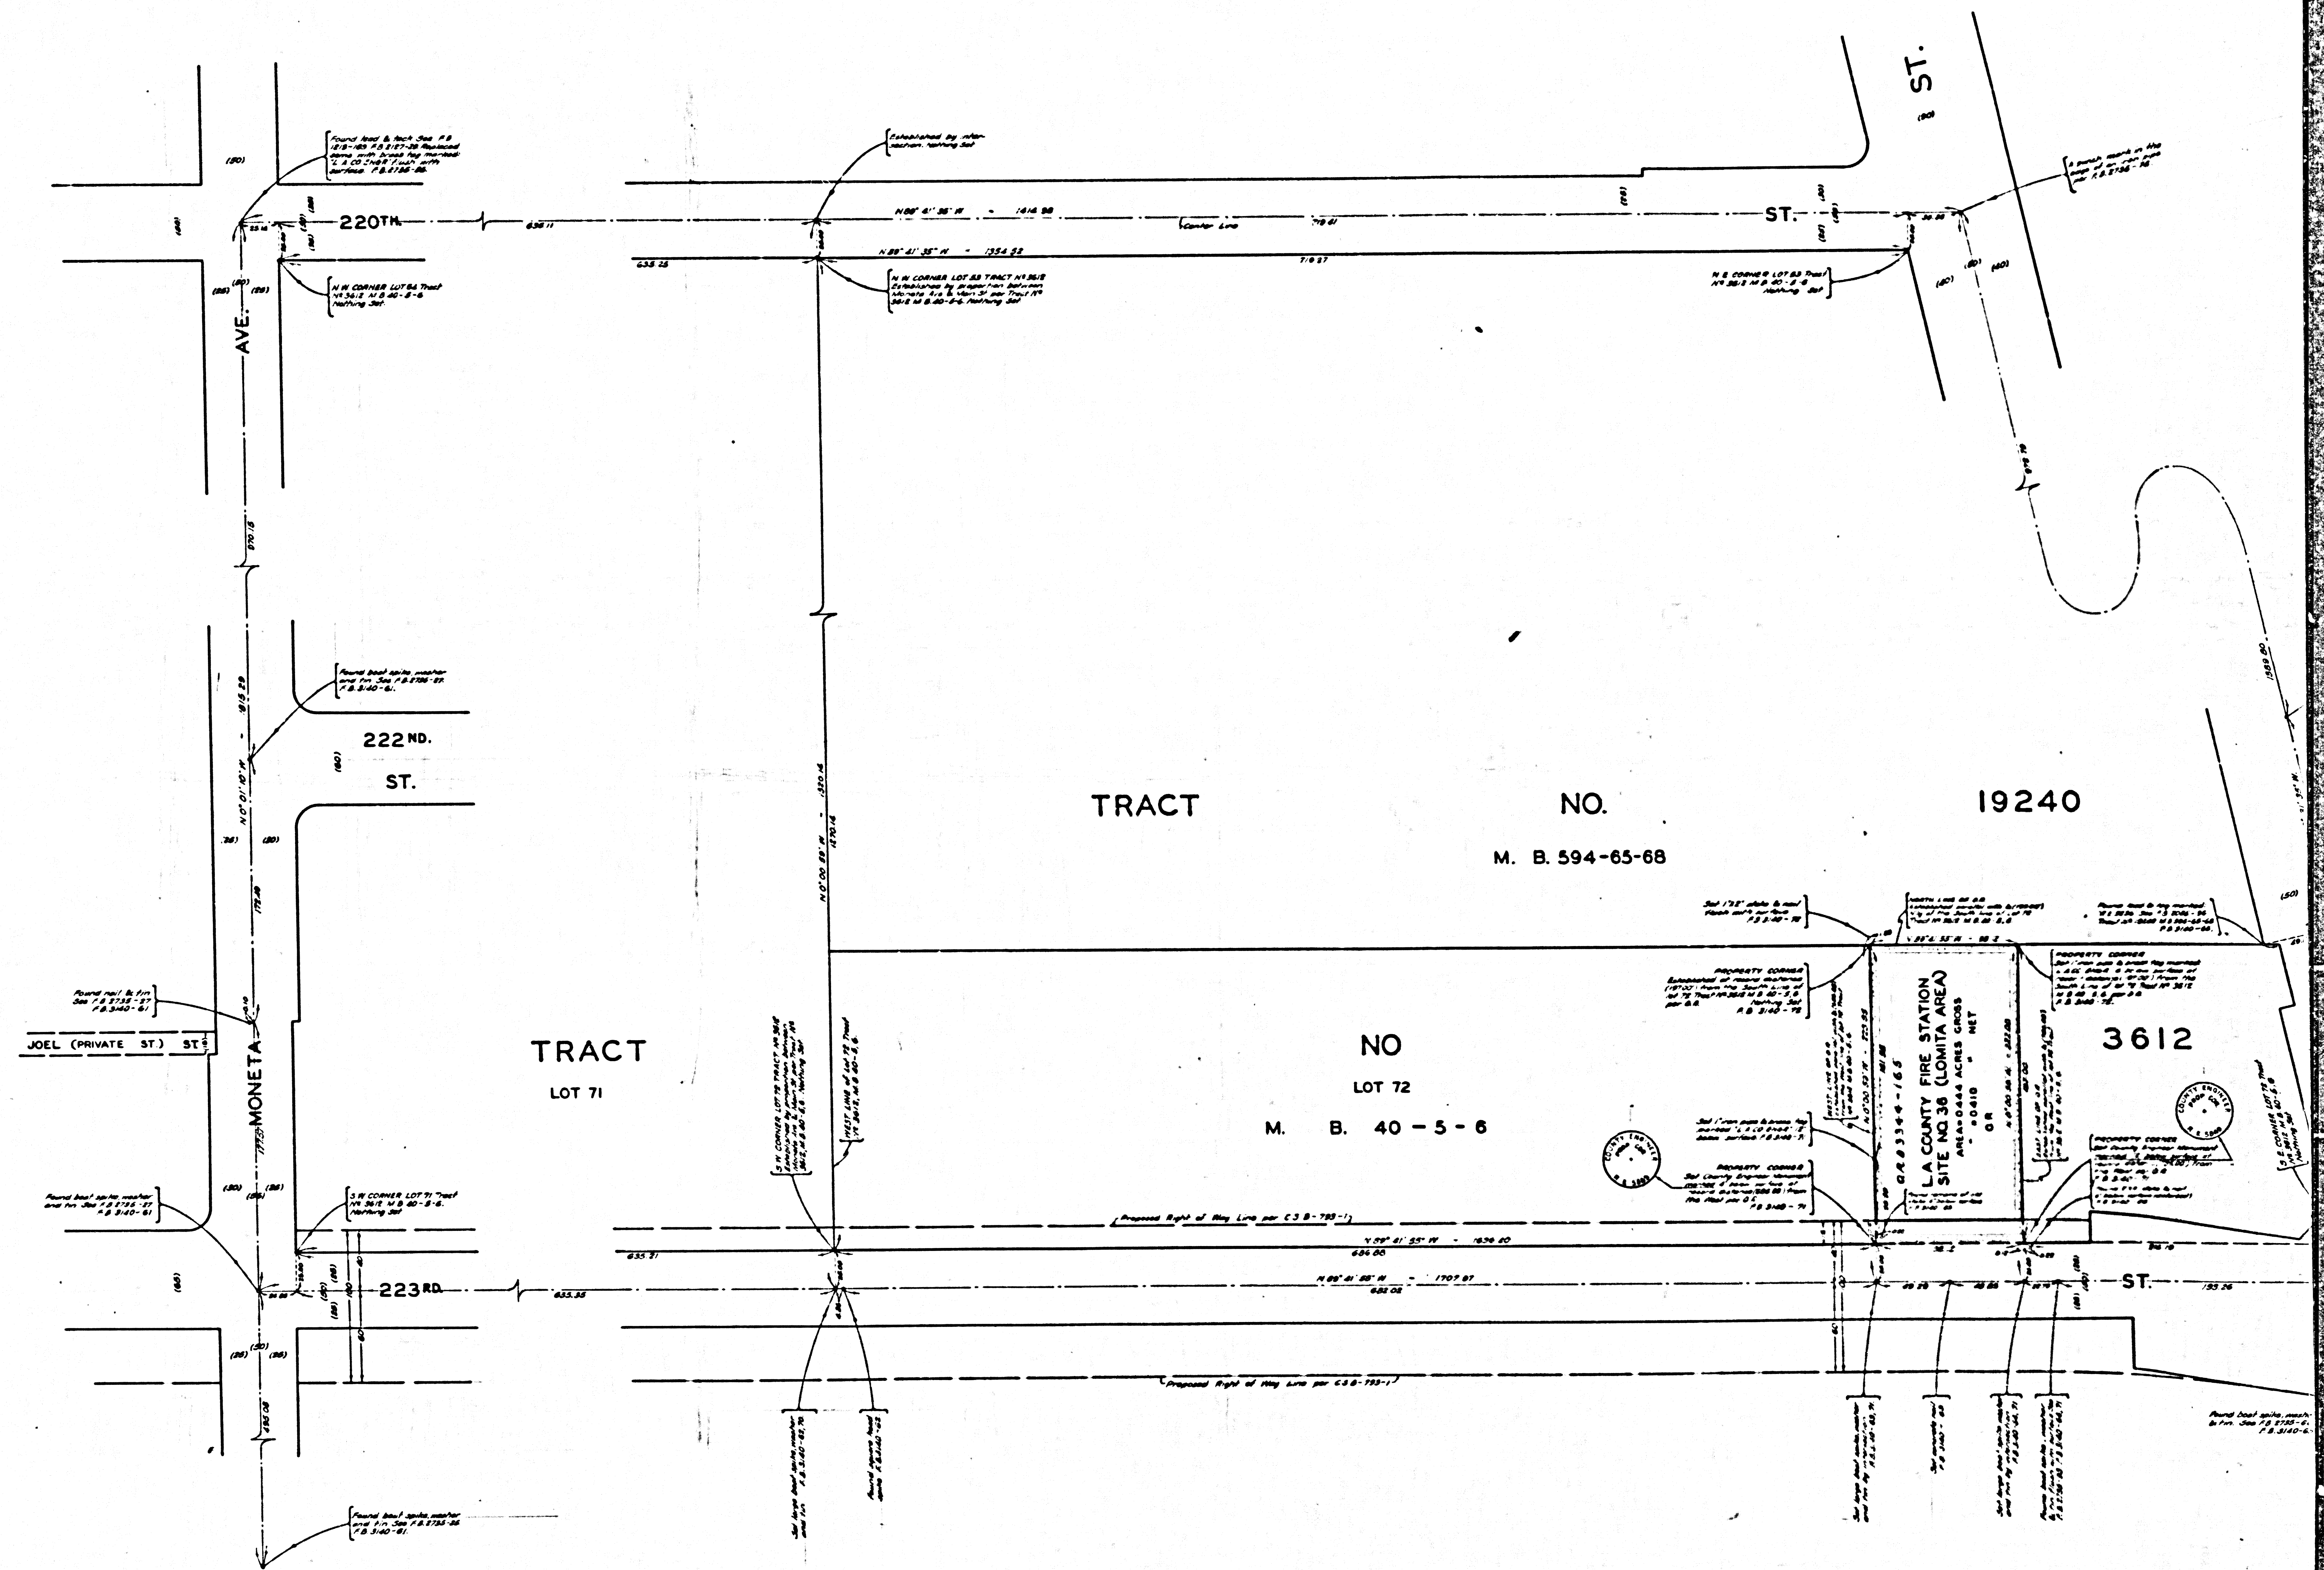

CSB-2950
A2 OF A2