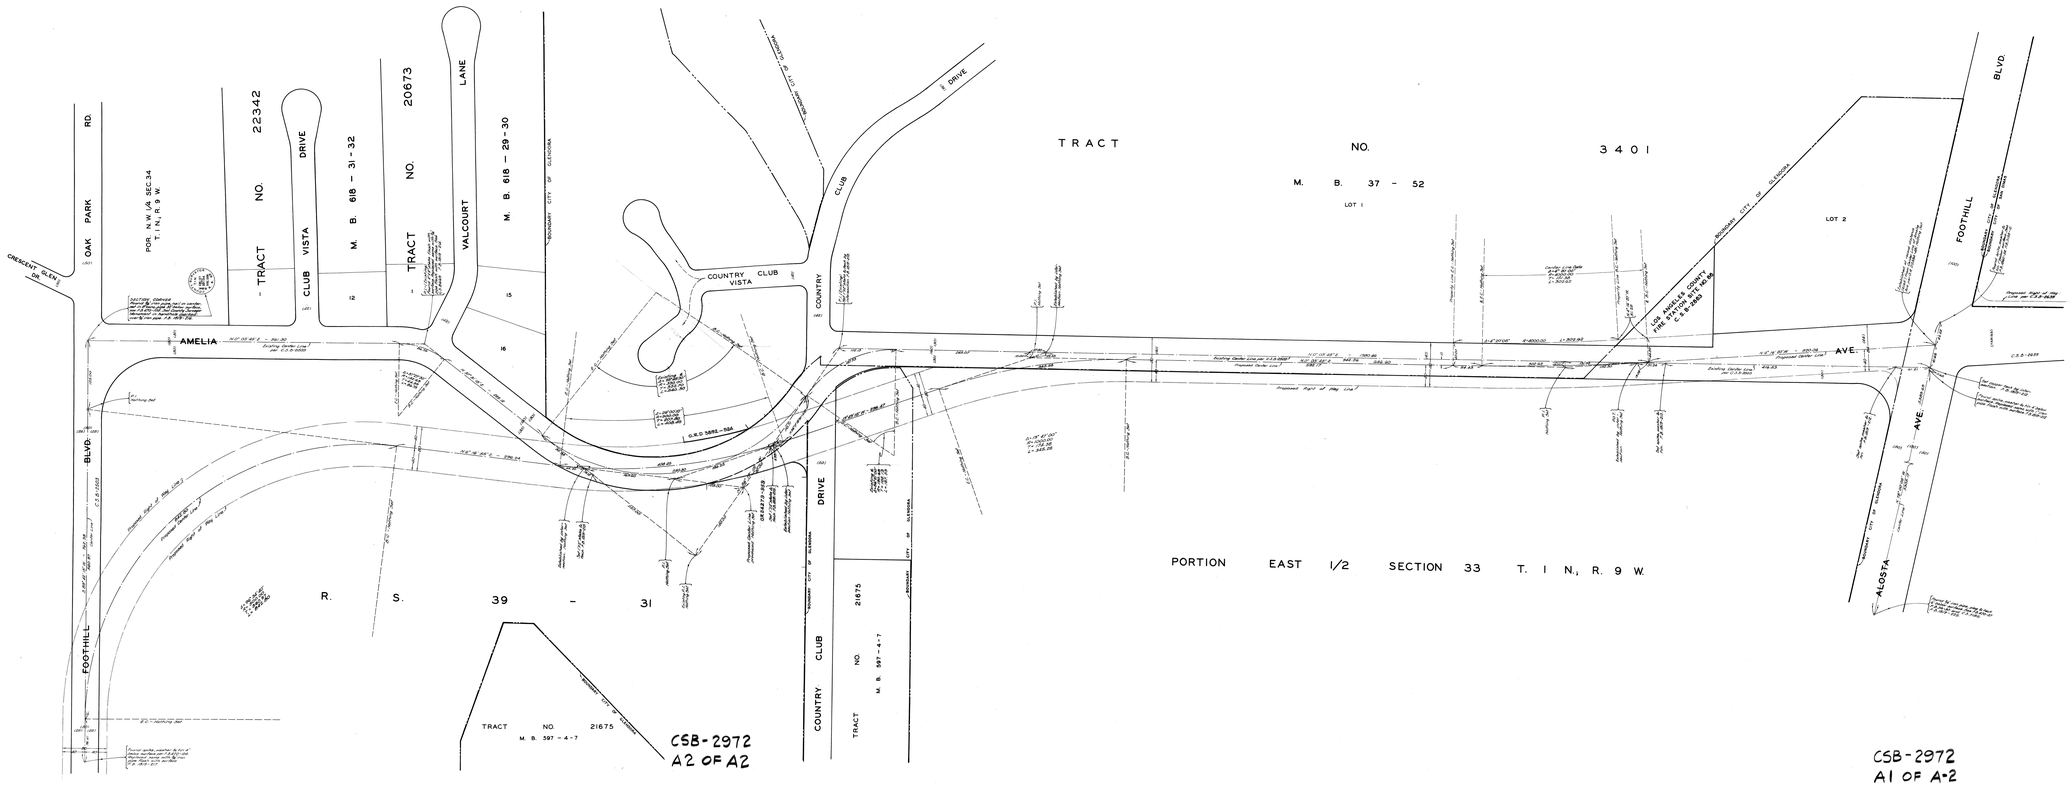

COUNTY OF LOS ANGELES
MAP OF
AMELIA AVENUE
FROM
ALOSTA AVENUE
TO
FOOTHILL BOULEVARD
COUNTY SURVEYORS MAP NO. B-2972
SCALE:- 1 INCH = 50 FT.

JOB NUMBER 0095.92

JOHN A. LAMBIE - COUNTY ENGINEER
SURVEYED JAN. & FEB. 1954.

SURVEYED ON REQUEST OF THE REGIONAL PLANNING COMMISSION UNDER SEC. 7A, ORD. 4099, BY LETTER DATED OCT. 1, 1963 AND BY BOARD ORDER DATED DEC. 11, 1950.

BEARINGS ARE BASED ON THE BEARING OF AMELIA AVE. AS SHOWN ON C. S. B- 2503.

F.B.1819-212-218 F.B.3138-12

FIELD WORK BY..... D. E. HOLMES
OFFICE WORK BY..... G. D. BAILEY
T. H. BURNS
CHECKED BY..... S. H. MILLER

IM 48