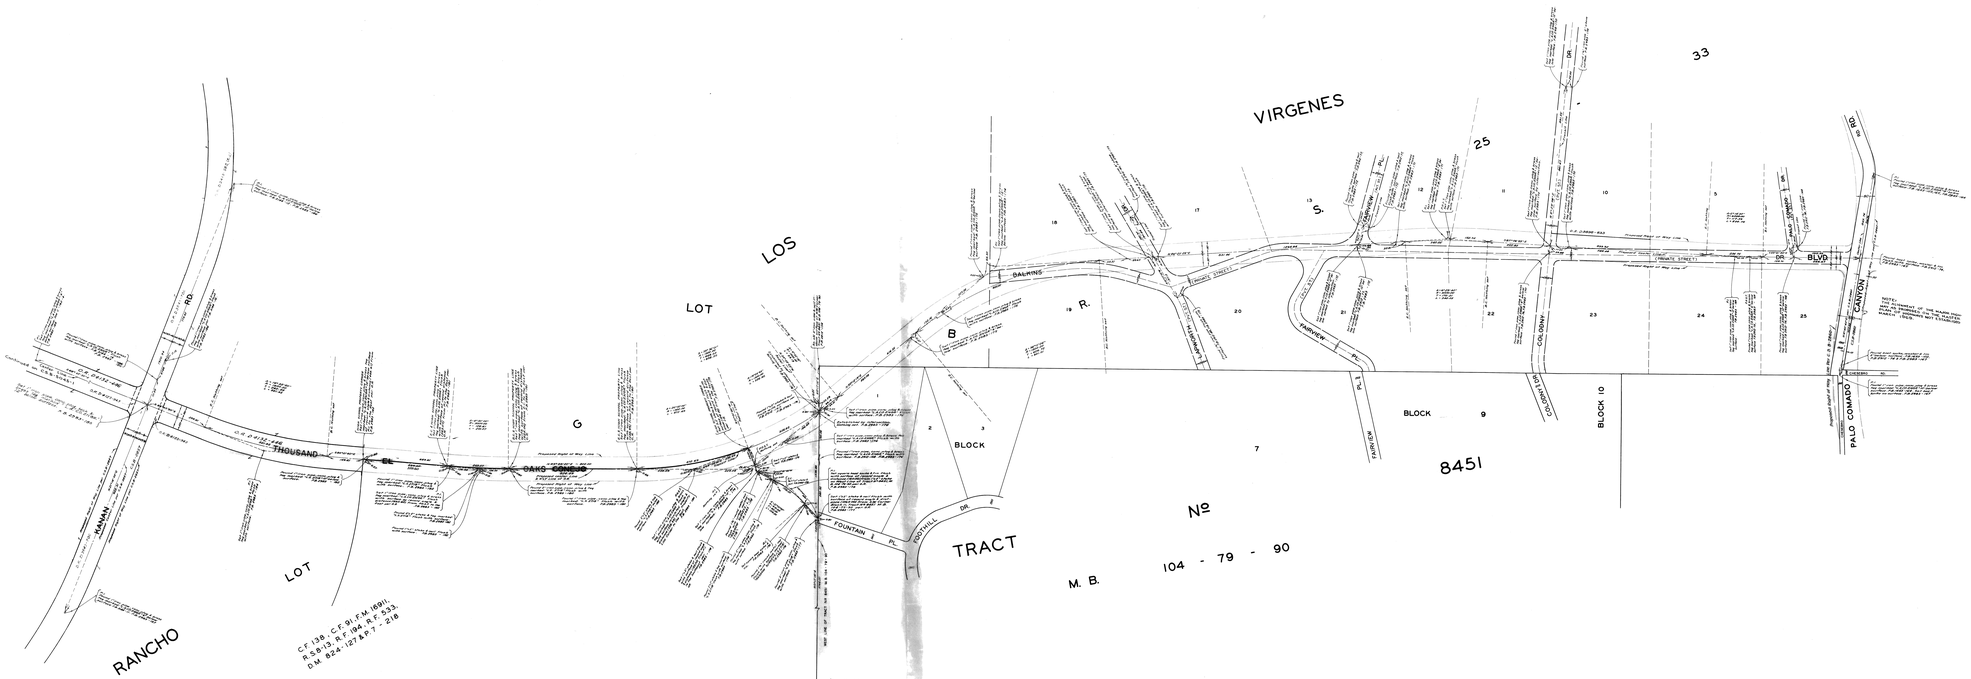

CSB-2974
A3 OF A3

CSB-2974
A2 OF A3

THOUSAND OAKS BLVD.

COUNTY OF LOS ANGELES

MAP OF

~~EL CONEJO BLVD.~~

FROM

PALO COMADO CANYON ROAD

TO

KANAN ROAD

COUNTY SURVEYORS MAP NO. B-2974

SCALE-1 INCH = 100 FT.

JOB NUMBER 0095-15

JOHN A. LAMBIE - COUNTY ENGINEER
SURVEYED JULY & AUG. 1965

SURVEYED ON REQUEST OF THE REGIONAL PLANNING COMMISSION UNDER SEC. 7.9. ORD. 4498, BY LETTER DATED NOV. 20, 1950 AND BY BOARD ORDER DATED DEC. 11, 1951

BEARINGS ARE BASED ON THE CALIFORNIA COORDINATE SYSTEM ZONE 7 PER REC. 8809 PUBLIC RESOURCES CODE SEE C.S. 9423

F.B. 2983-165-169

FIELD WORK BY . . . . . D. L. BURKHOLDER
OFFICE WORK BY . . . . . R. L. BOWLES
CHECKED . . . . . S. S. ASHLEY

Name changed from Conejo Boulevard to Thousand Oaks Blvd. Added Dwgs. 3 & 4 by M. V. Rode. Conejo Cyn. to City of Thousand Oaks Blvd changed to Mauer Way by M. V. Rode. Added Dwgs. 5 & 6 by M. V. Rode. Approved by Bd of Supervisors Aug. 14, 1968. Added Dwgs. 7 & 8 by M. V. Rode. Approved by Bd of Supervisors Aug. 14, 1968.

IM 90
158-057

CSB-2974
A1 OF A3