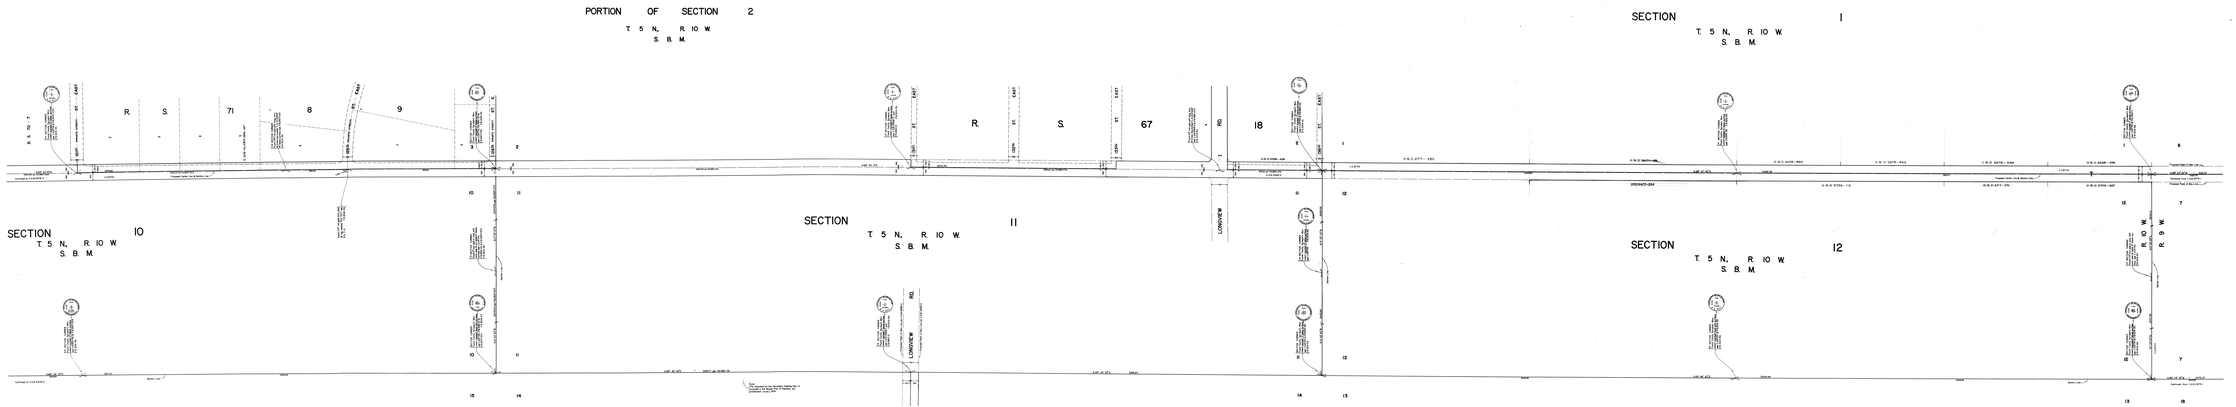

COUNTY OF LOS ANGELES
MAP OF
AVENUE T
FROM
165TH STREET EAST
TO
CHESEBORO ROAD
COUNTY SURVEYOR'S MAP NO. R-2978
SHEET NO. 2 OF 5 SHEETS
SCALE: 1 INCH = 100 FT.

JOB NUMBER 0108.09

JOHN A. LAMBE - COUNTY ENGINEER
SURVEYED BY

SURVEYED ON REQUEST OF THE REGIONAL PLANNING COMMISSION IN THE 1910 TA, 1912 ADDS BY LETTER DATED SEPT. 6, 1944 ON THE BASIS OF THE ORIGINAL MAP OF THE SURVEY MADE UNDER THE DIRECTION OF THE NORTH LINE OF THE TOWNSHIP 5 S. OF RANGE 10 W. S.B.B.&M. AND THE 1/4 S.B.B.&M.

FIELD FINISH

FIELD WORK BY ..... J. FERNANDEZ
OFFICE WORK BY ..... J. FERNANDEZ
CHECKED BY ..... W. A. MANUELS