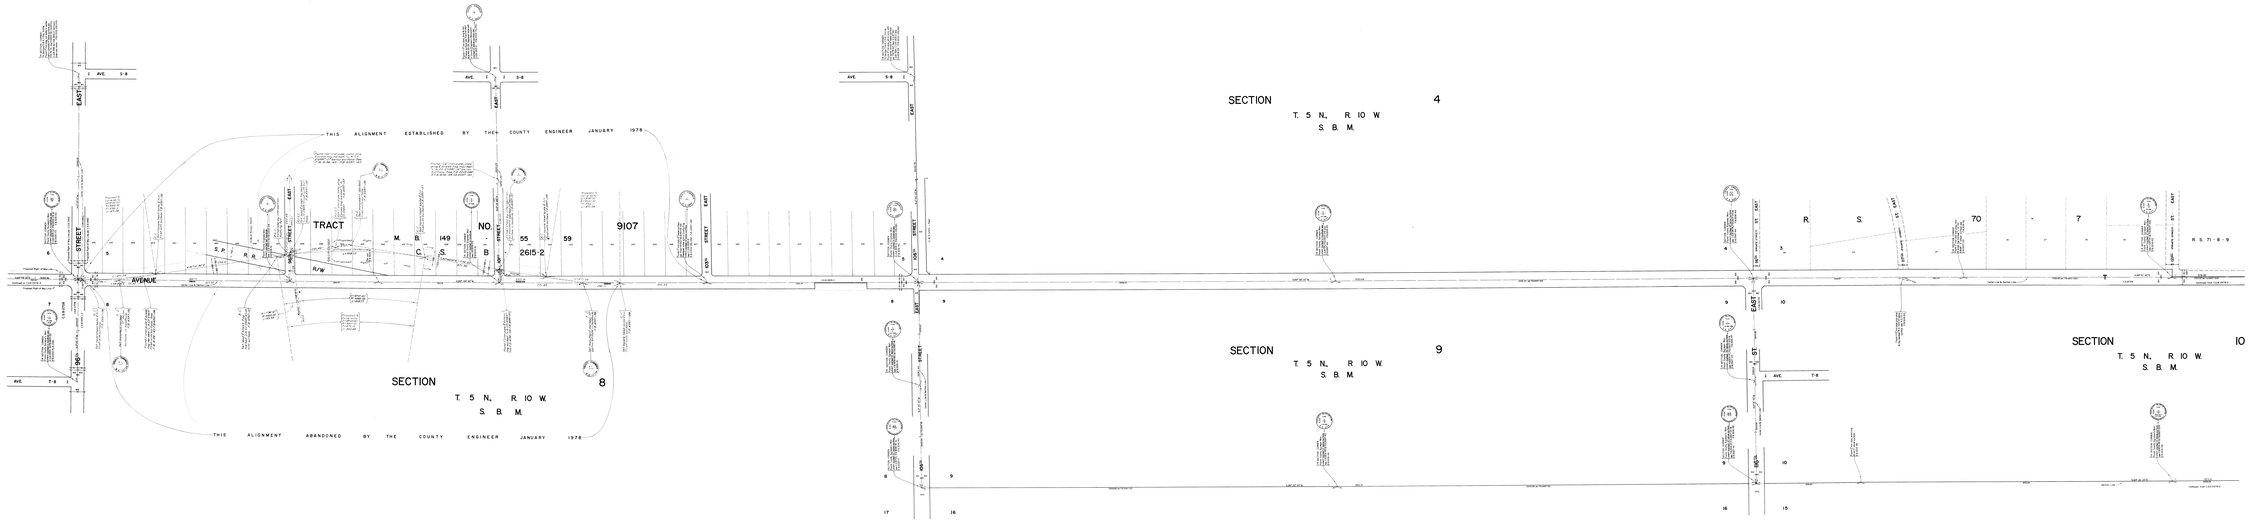

COUNTY OF LOS ANGELES
M.A.P. 247
AVENUE T
FROM
165TH STREET EAST
TO
CHESEBORO ROAD
COUNTY SURVEYOR'S MAP NO. B-2978
SHEET NO. 3 OF 3 SHEETS
SCALE: 1 INCH = 100 FT.
JOB NUMBER 02-06.06
JOHN A. LAMBIE - COUNTY ENGINEER
SURVEYED 1988
PLOTTED ON REQUEST OF THE REGIONAL PLANNING COMMISSION ON FEB. 19, 1974 AND NOTED BY LETTER DATED SEPT. 13, 1974 AND MORE RECENTLY DETAILED ON THE MAPS OF TRACT NO. 9107 AND C.S. 2615-2 ON THE NORTH LINE OF THE NORTH HALF OF SECTION 17 T.5 N., R. 10 W., S.B.B.&M. (SEE SHEET 2)
PLOTTED FROM
FIELD BOOK NO. 1 MENDOCINO
OFFICE WORK BY: J. J. CORONA
CHECKED BY: M. A. KNOWLES

REVISED
REVISED FOR PLOTTING ON SEPT. 17, 2009 BY: J. J. CORONA

CSB-2978-3
A4 OF A4

CSB-2978-3
A3 OF A4

CSB-2978-3
A2 OF A4

CSB-2978-3
A1 OF A4