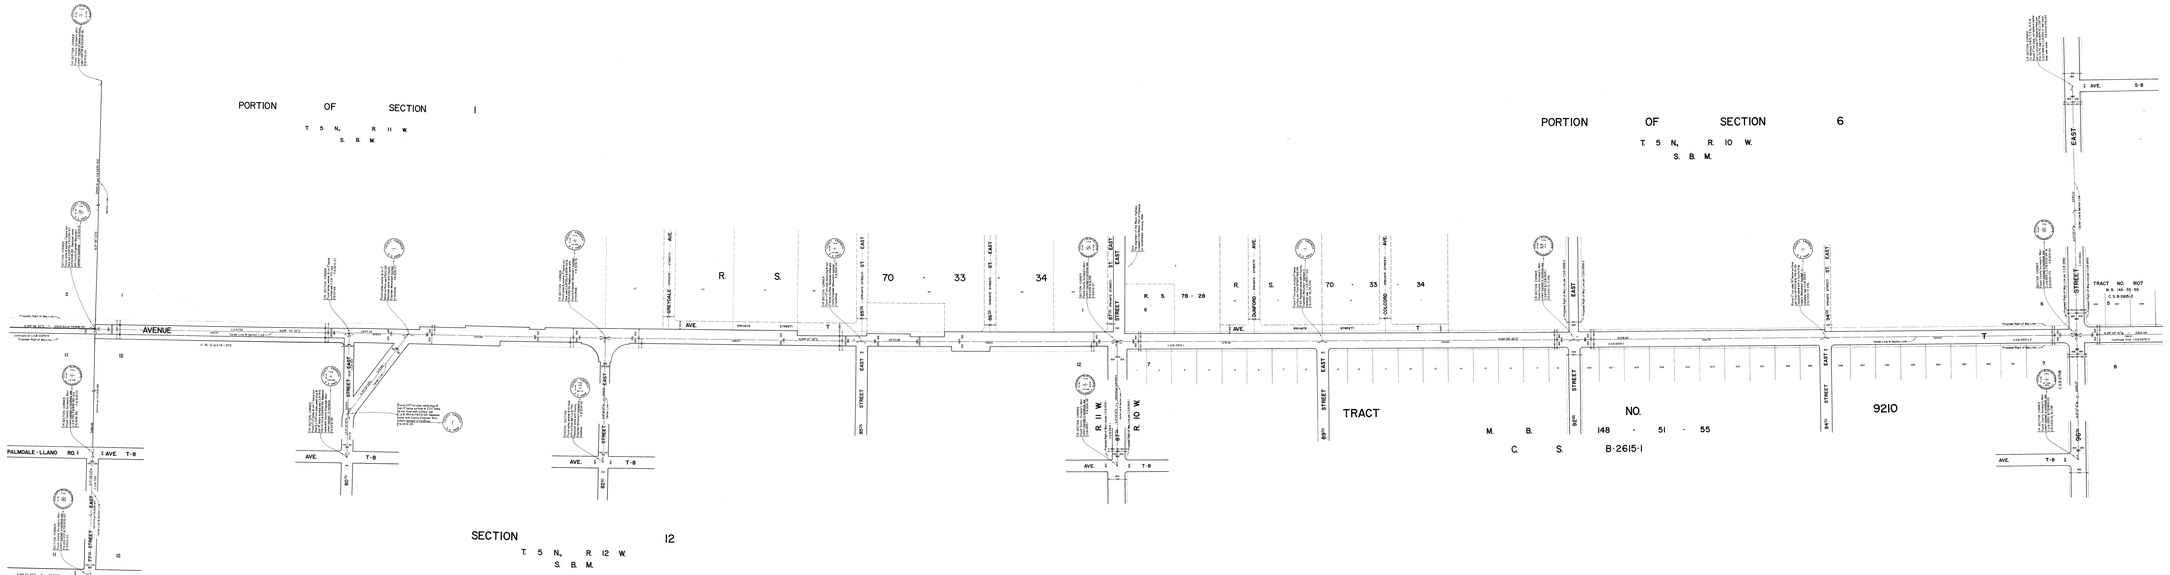

COUNTY OF LOS ANGELES
MAP OF
AVENUE T
FROM
165TH STREET EAST
TO
CHESEBORO ROAD

COUNTY SURVEYOR'S MAP NO. B-2978
SHEET NO. 4 OF 5 SHEETS
SCALE: - 1 INCH = 100 FT.

JOB NUMBER 0096.59

JOHN A. LAMBIE - COUNTY ENGINEER
SURVEYED 1969

SURVEYED ON REQUEST OF THE REGIONAL PLANNING COMMISSION DATED MAY 21, 1969 AND WORK BY LETTER DATED SEPT. 15, 1969 AND BY BOARD ORDER DATED DEC. 16, 1970.

BEARINGS ARE BASED ON THE BEARING OF THE CENTERLINE OF 165TH STREET EAST BETWEEN MONUMENTS FOUND AND AS SHOWN ON C.S.B-2615-1

FIELDING TIE NOTES

FIELD WORK BY ..... J. MENDOZA
OFFICE WORK BY ..... J.J. EDWARDS
CHECKED BY ..... W.A. KNOWLES

CSB-2978-4
A3 OF A3

CSB-2978-4
A2 OF A3

CSB-2978-4
A1 OF A3