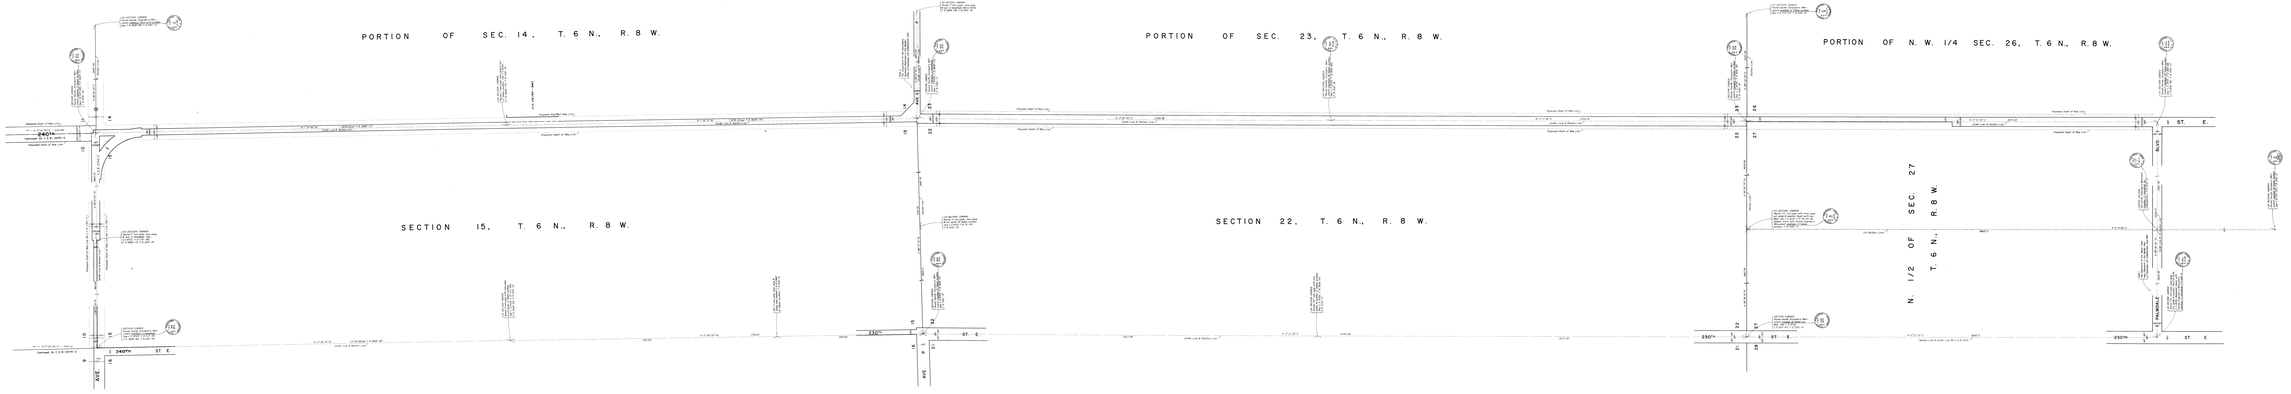

COUNTY OF LOS ANGELES
MAP OF
240TH STREET EAST
FROM
PALMDALE BOULEVARD
TO
AVENUE G

COUNTY SURVEYORS MAP NO. B-2979
SHEET 1 OF 5 SHEETS
SCALE - 1 INCH = 100 FT.

JOB NUMBER 0206-6A

JOHN A. LAMBIE - COUNTY ENGINEER
SURVEYED APRIL - JUNE 1965

SURVEYED ON REQUEST OF THE REGIONAL PLANNING COMMISSION, COUNTY OF LOS ANGELES, ORD. NUMB. 81 LETTER DATED MAR. 9, 1965 AND BY BOARD ORDER DATED DEC. 11, 1961.

MONUMENTS ARE BASED ON THE MONUMENTS SHOWN ON RECORD OF SURVEY BOOK 17, PAGE 13, SEC. 25, T. 6 N., R. 8 W. (R.S. 17-13), R.O.S. 17-13

F. B. 1241 - S. 1-14

FIELD BOOK NO. 1 - 3 CHAPIES
OFFICE WORK BY: M. HERNANDEZ
CHECKED BY: W. D. ASHLEY

CSB-2979-1
A4 OF A4

CSB-2979-1
A3 OF A4

CSB-2979-1
A2 OF A4

CSB-2979-1
A1 OF A4