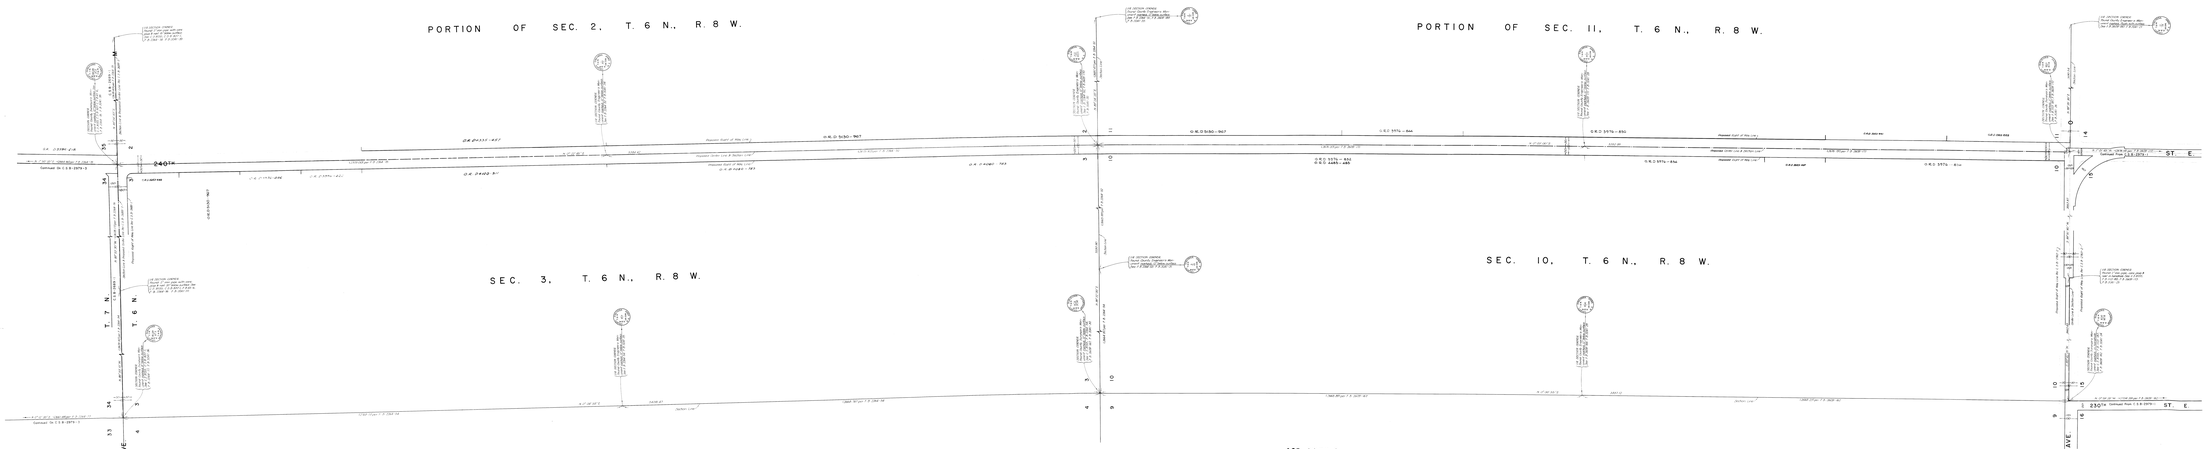

COUNTY OF LOS ANGELES
MAP OF
240TH STREET EAST
FROM
PALMDALE BOULEVARD
TO
AVENUE G

COUNTY SURVEYORS MAP NO. B-2979
SHEET NO. 2 OF 3 SHEETS
SCALE - 1 INCH = 100 FT.

JOB NUMBER 0096-64

JOHN A. LAMBIE - COUNTY ENGINEER
SURVEYED BY

SURVEYED IN REQUEST OF THE REGIONAL PLANNING COMMISSION UNDER SEC. 79, ORD. 4498, BY LETTER DATED MAY 1, 1967, AND BY BOARD ORDER DATED MAY 1, 1967.

BEARINGS ARE BASED ON THE BEARING N 0°14'00" E OF THE EASTERLY LINE OF SEC. 26, T. 6 N., R. 8 W. PER C.S.B.-1803

F. B. 1241 - 0-74

FIELD WORK BY: J. D. COATES
OFFICE WORK BY: W. HARRIS
CHECKED BY: W. D. ASHLEY