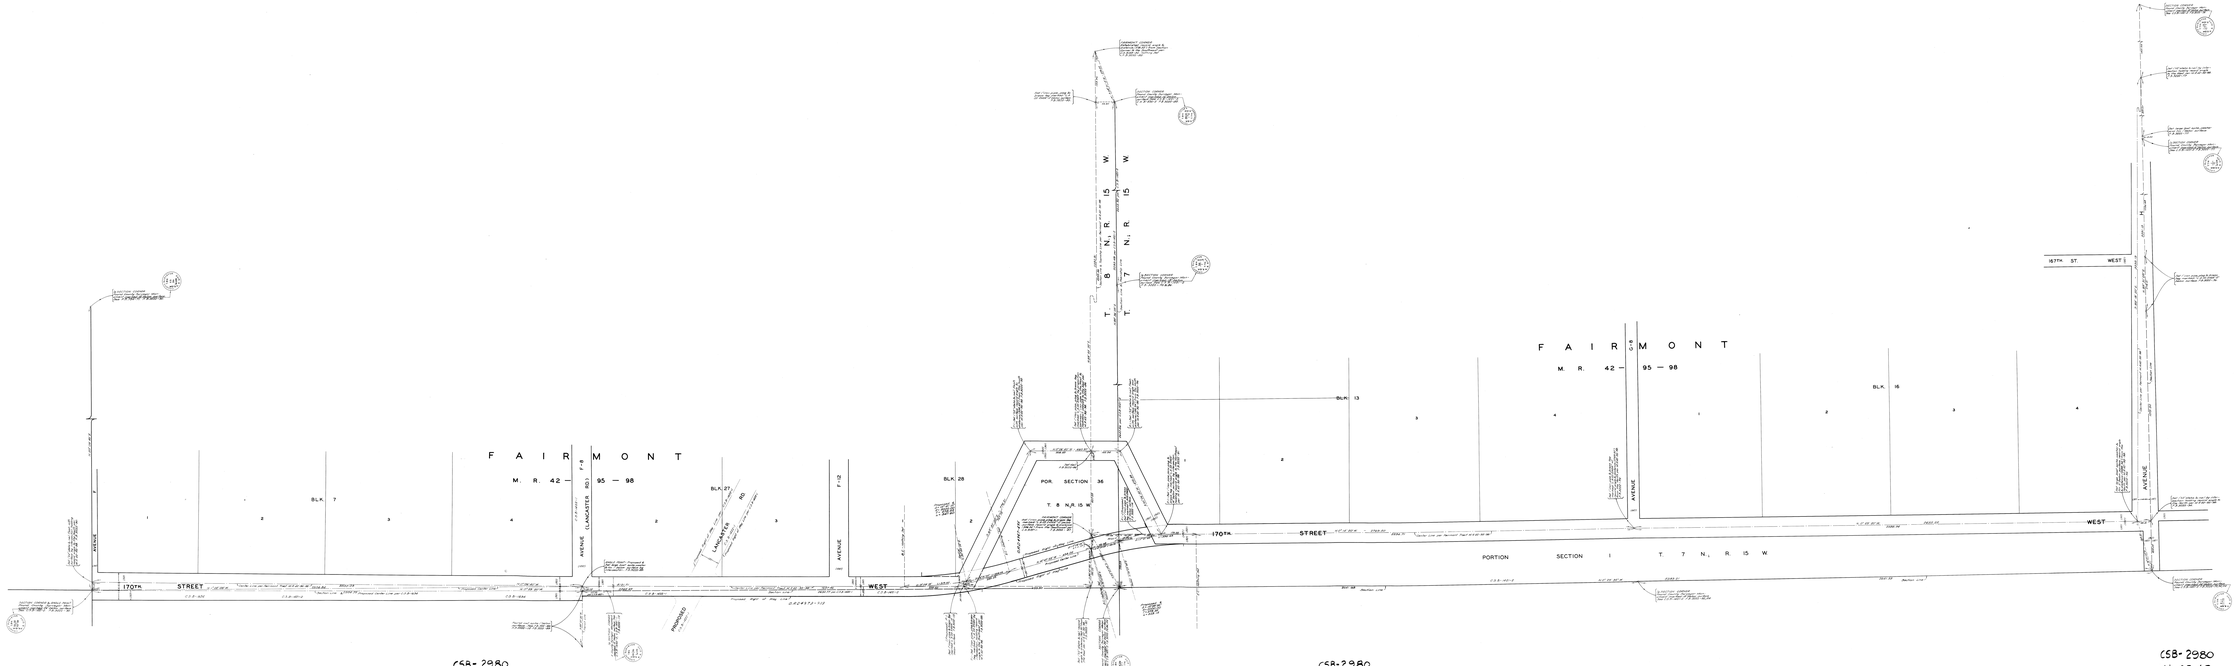

COUNTY OF LOS ANGELES
MAP OF
170TH. STREET WEST
FROM
AVENUE H
TO
AVENUE F

COUNTY SURVEYORS MAP NO. B-2980

SCALE - 1 INCH = 100 FT.

JOB NUMBER 2288.68

JOHN A. LAMBIE - COUNTY ENGINEER
SURVEYED - AUG. TO NOV. 1985

SURVEYED ON REQUEST OF THE REGIONAL PLANNING COMMISSION UNDER SEC. 7A, ORD. 4498, BY LETTER DATED OCT. 28, 1984 AND BY BOARD ORDER DATED SEC. 11, 1985

BEARINGS ARE BASED ON THE WEST LINE OF SECTION 36 T. 8 N., R. 15 W. H.B.M. C.S.P.-MAC. 2

F.B. 3882-87-104

FIELD WORK BY ..... J.C. PIERCE
OFFICE WORK BY ..... T.N. BURNS
CHECKED BY ..... J.C. PIERCE
..... L. E. BARR

CSB-2980
A1 OF A3