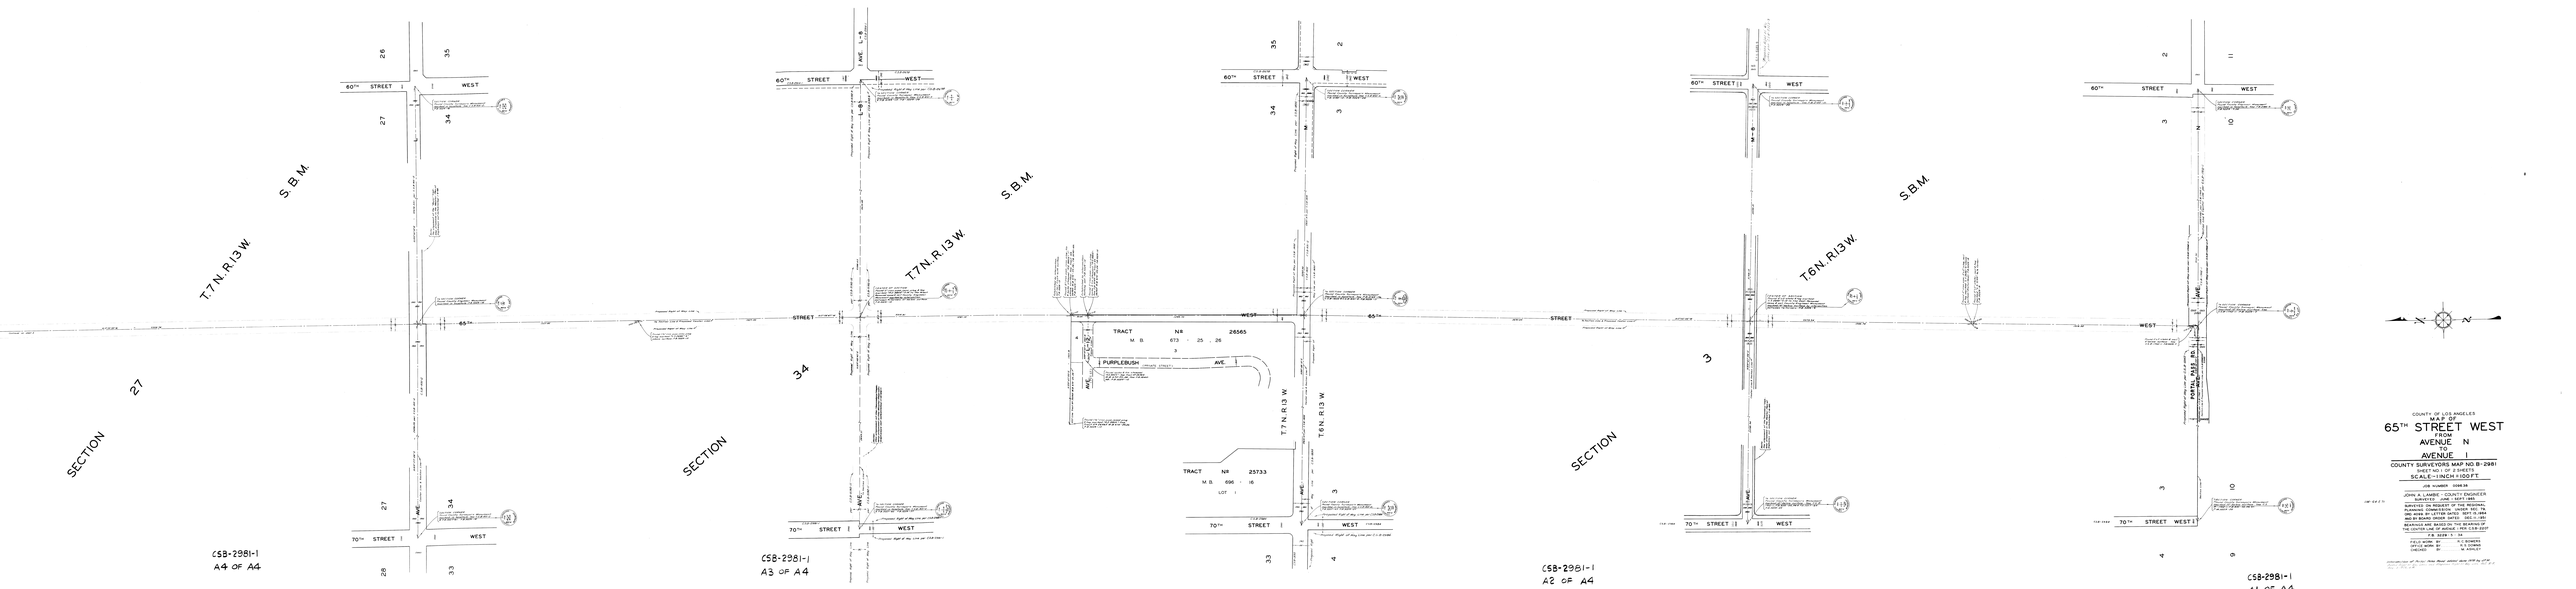
S.B.M.
T.7N.R.13W.
SECTION 27
60TH STREET
65TH STREET
70TH STREET
WEST
AVE. L-8
AVE. M
AVE. N
AVE. O
PORTAL PASS RD.
TRACT NO. 26565
M.B. 673 : 25 , 26
3
PURPLEBUSH AVE.
PRIVATE STREET
TRACT NO. 25733
M.B. 696 : 16
LOT 1
T.7N.R.13W.
T.6N.R.13W.
SECTION 34
SECTION 3
CSB-2981-1
A4 OF A4
CSB-2981-1
A3 OF A4
CSB-2981-1
A2 OF A4
CSB-2981-1
A1 OF A4
COUNTY OF LOS ANGELES
MAP OF
65TH STREET WEST
FROM
AVENUE N
TO
AVENUE I
COUNTY SURVEYORS MAP NO. B-2981
SHEET NO. 1 OF 2 SHEETS
SCALE - 1 INCH = 100 FT.
JOB NUMBER 1998-16
JOHN A. LAMBE - COUNTY ENGINEER
SURVEYED JUNE - SEPT. 1995
SURVEYED ON REQUEST OF THE REGIONAL PLANNING COMMISSION, DATED MAY 1, 1995 AND BY LETTER DATED SEPT. 15, 1994 FROM THE DEPARTMENT OF PUBLIC WORKS
BEARINGS ARE BASED ON THE BEARING OF THE CENTER LINE OF AVENUE L PER C.S.B-2237
F.B. 3229 : 1 - 34
FIELD WORK BY R. C. SUMNER
CALCULATED BY D. J. DUNN
CHECKED BY W. ASHLEY