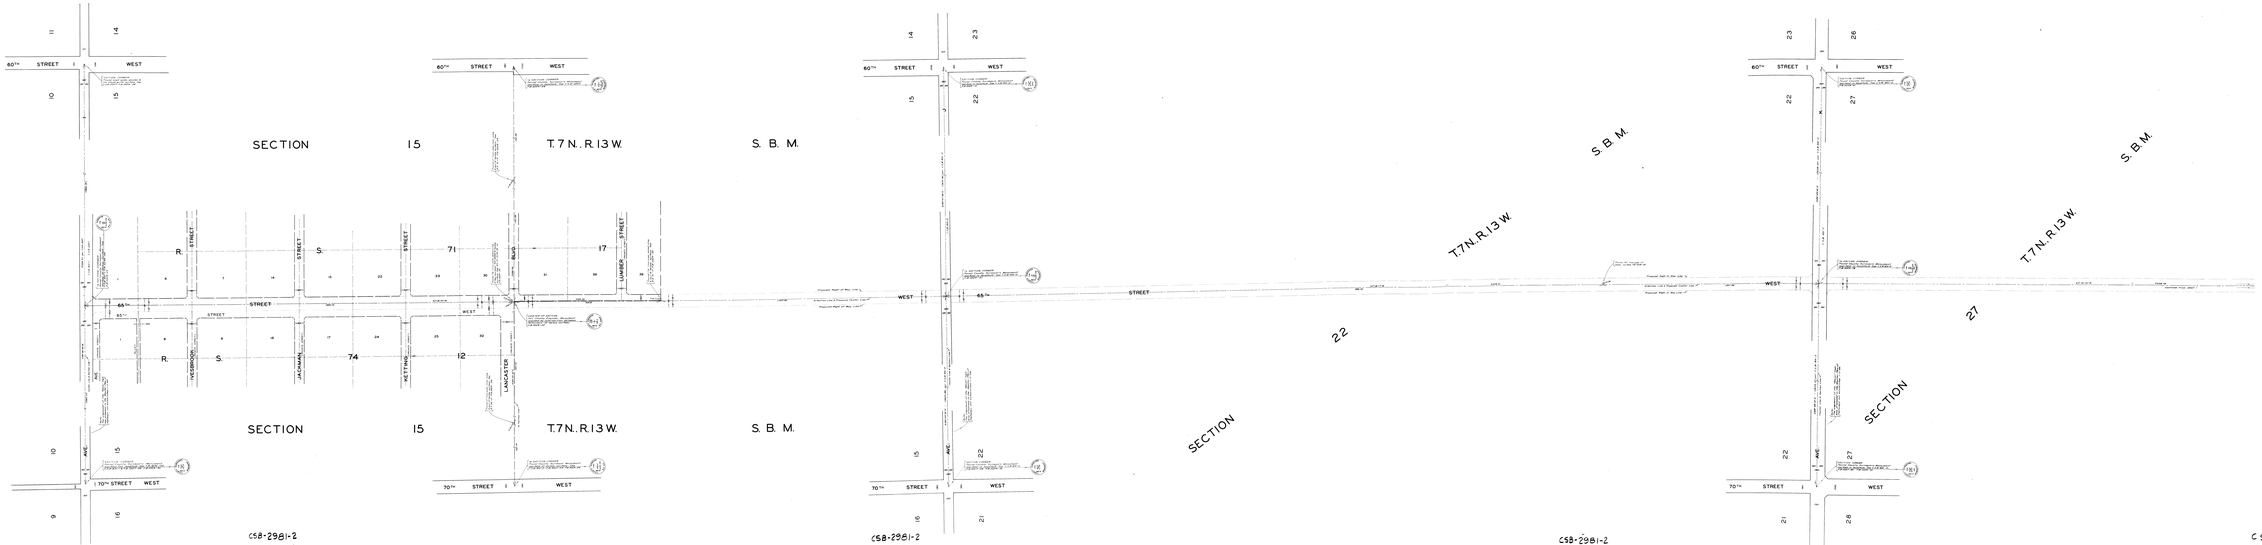

COUNTY OF LOS ANGELES
SURVEY OF
65TH STREET WEST
FROM
AVENUE N
TO
AVENUE I
COUNTY SURVEYORS MAP NO. B-2981
SHEET NO. 2 OF 2 SHEETS
SCALE: 1 INCH = 100 FT.

JOB NUMBER 2988-08

JOHN A. LIMBER - COUNTY ENGINEER
SURVEYED JUNE - SEPT 1989

SURVEYED ON REQUEST OF THE REGIONAL PLANNING COMMISSION, COUNTY OF LOS ANGELES, AND KING OF LETTER DATED SEPT 15 1988 REQUESTING THE SURVEY OF THE PROPOSED RIGHT OF WAY AND DEFINE THE BEARING OF THE CENTER LINE OF AVENUE I FOR A 65 FOOT WIDE STREET.

F.B. 3035 - 5 - 94

FIELD WORK BY R. J. BOWERS
DRAFTED BY R. J. BOWERS
CHECKED BY W. ASHLEY

C58-2981-2
A4 OF A4

C58-2981-2
A3 OF A4

C58-2981-2
A2 OF A4

C58-2981-2
A1 OF A4