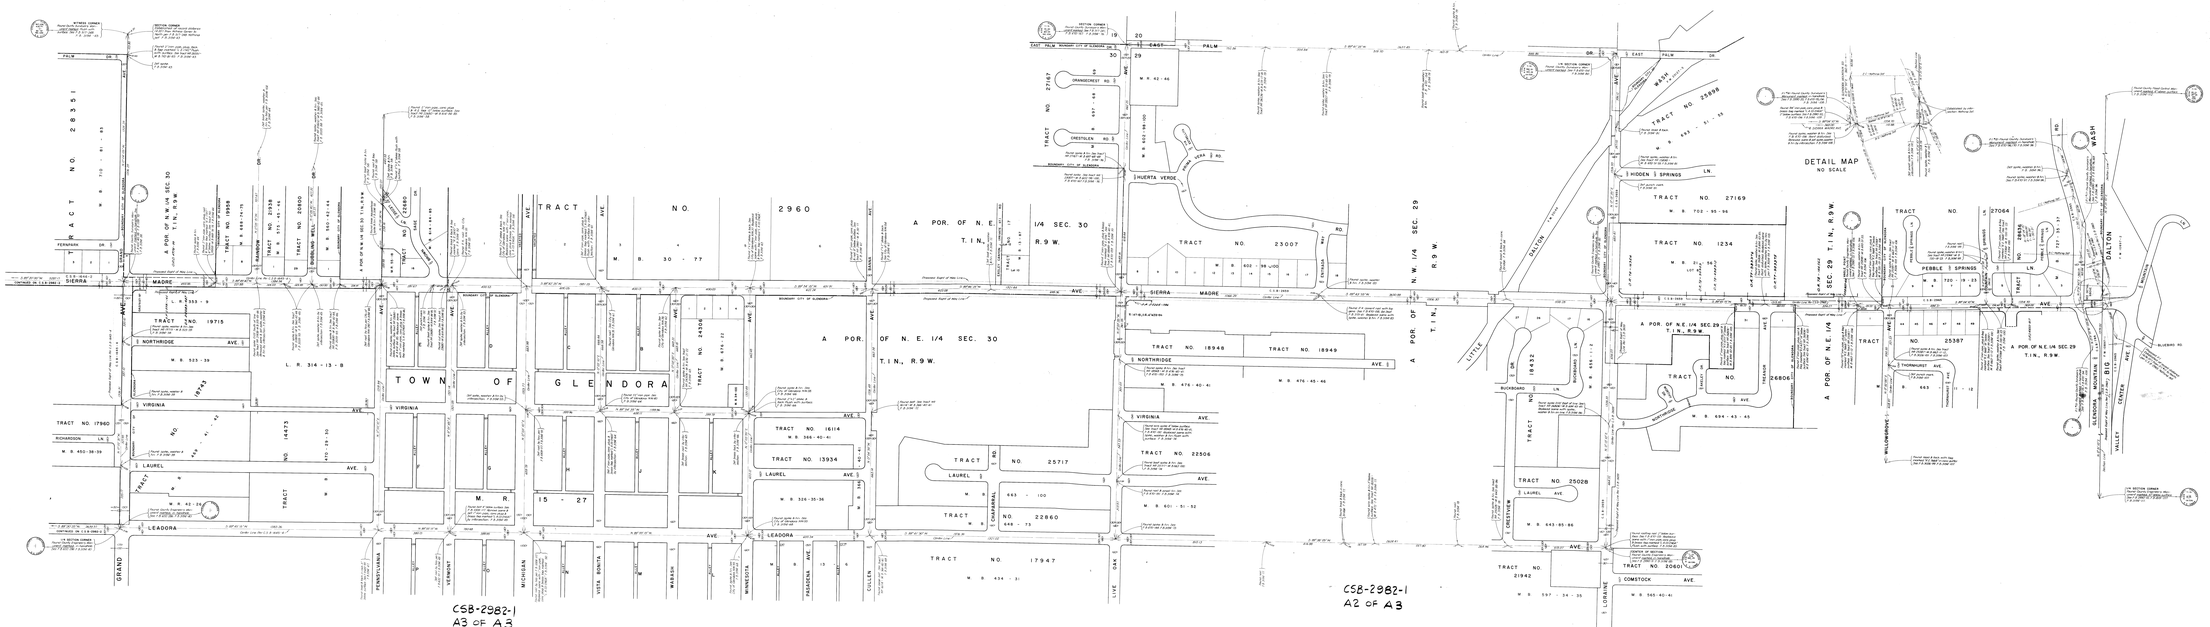

COUNTY OF LOS ANGELES

MAP OF

SIERRA MADRE AVENUE

FROM

GLENDORA MOUNTAIN RD.

TO

AZUSA AVE.

COUNTY SURVEYORS MAP NO. B-2982

SHEET NO. 1 OF 3 SHEETS

SCALE - 1 INCH = 100 FT.

TM #3

JOB NUMBER 00867.

JOHN A. LAMBE - COUNTY ENGINEER

SURVEYED JULY 1964 - MAY 1965

SURVEYED ON REQUEST OF THE REGIONAL PLANNING COMMISSION, DATED MAY 15, 1964 AND BY BOARD ORDER DATED SEPT. 11, 1951.

BEARINGS ARE BASED ON THE BEARING OF SIERRA MADRE AVE. AS SHOWN ON L.S.B. 314-9-112

F.B. 314-9-112

FIELD WORK BY: S.E. HOLMES

OFFICE WORK BY: M. HAMADA

CHECKED BY: S. DANDOY