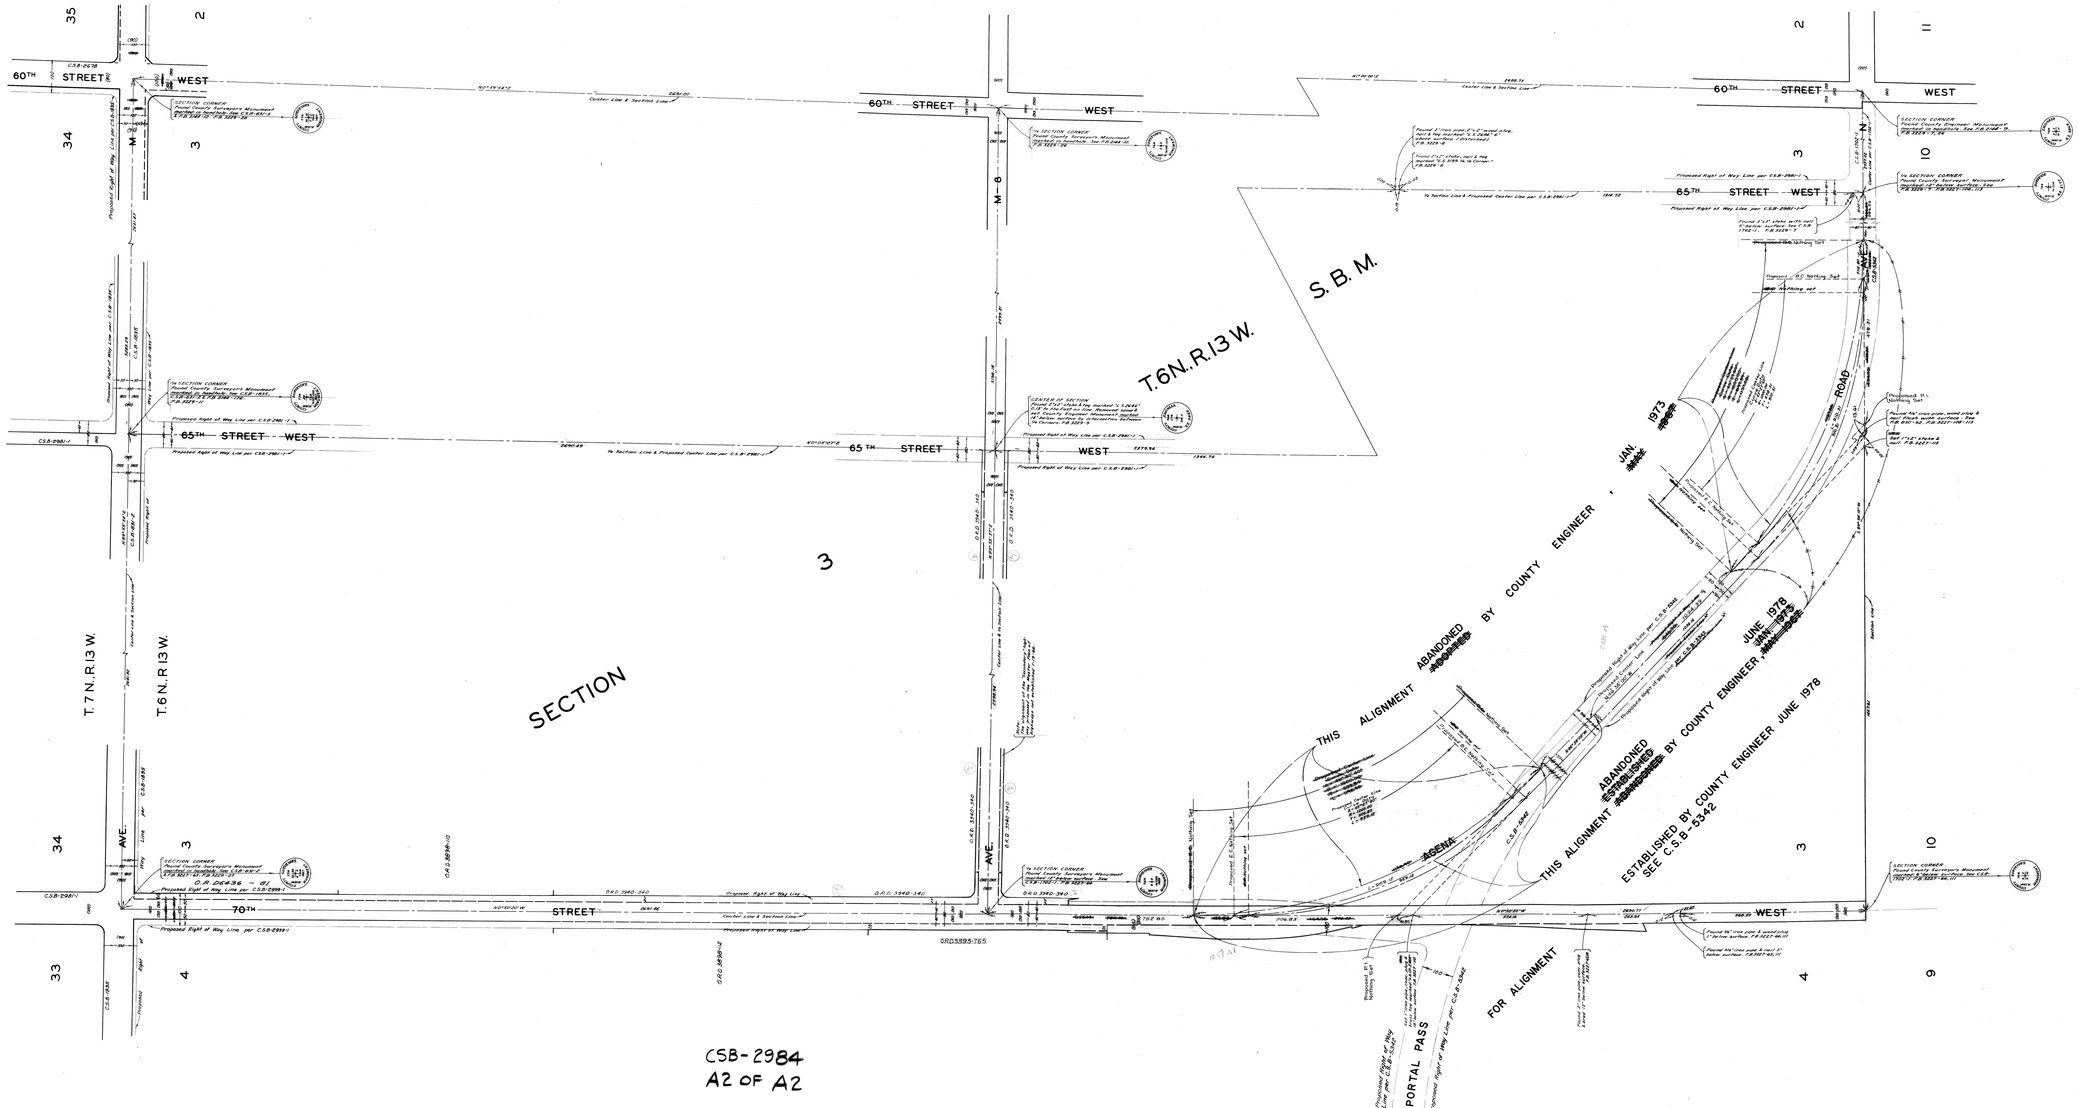

CSB-2984
A2 OF A2

COUNTY OF LOS ANGELES
MAP OF
70TH STREET WEST
FROM
AVENUE N
TO
AVENUE M

COUNTY SURVEYORS MAP NO. B-2984
SCALE: 1 INCH = 100 FT.

JOB NUMBER 0096.71

JOHN A. LAMBIE - COUNTY ENGINEER
SURVEYED SEPT. - DEC. 1965

SURVEYED ON REQUEST OF THE REGIONAL PLANNING COMMISSION UNDER SEC. 79 ORD. 4093 BY LETTER DATED APRIL 8, 1965 AND BY BOARD ORDER DATED DEC. 11, 1951

BEARINGS ARE BASED ON THE BEARING OF THE NORTH LINE OF THE NW 1/4 SEC. 10, T.6N., R.13W. PER C.S.B.-1702-1

F.B. 3227 & F.B. 3229

FIELD WORK BY ..... J.S. COATES
OFFICE WORK BY ..... R.S. DOWNS
CHECKED BY ..... M. ASHLEY

The proposed transition between Avenue N and 70th Street W. revised May 1951 by R.R.S. See I.E.C. minutes Dec. 8, 1943 & April 16, 1947.

The proposed transition between Avenue N and 70th Street W. revised Jan. 1919 by S.A.A. See I.E.C. minutes April 20, 1931.

Added proposed transition Portal Pass Road, west of 65th Street West. See C.S.B.-5342. Revised June 1978 by J.F.M.

CSB-2984
A1 OF A2