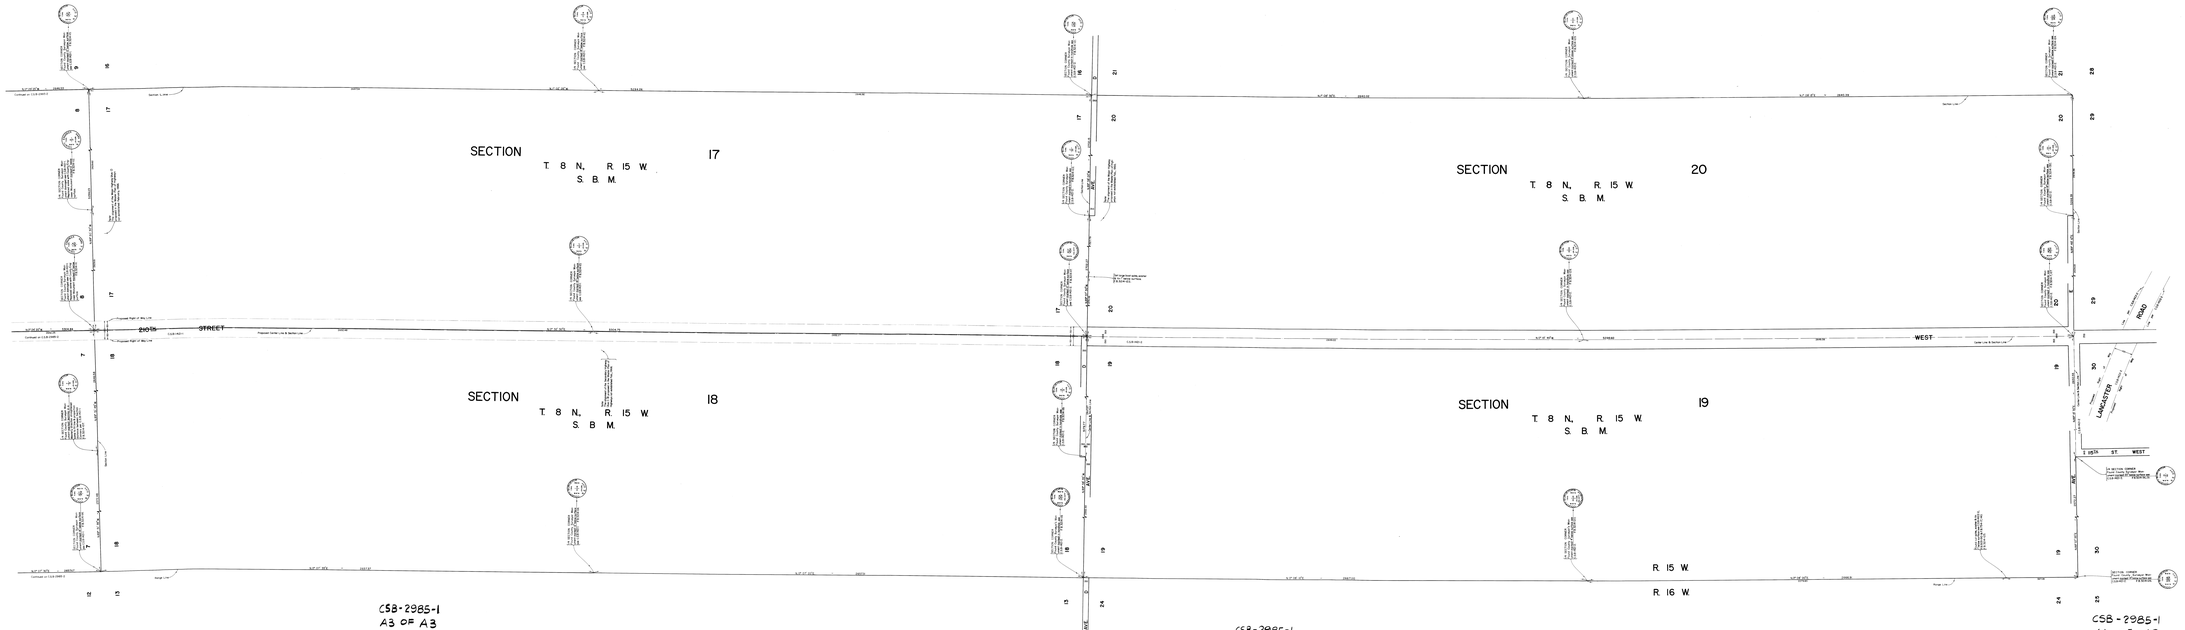

COUNTY OF LOS ANGELES
MAP OF
210TH STREET WEST
FROM
AVENUE E
TO
AVENUE A

COUNTY SURVEYOR'S MAP NO. B-2985
SHEET NO. 1 OF 3 SHEETS
SCALE:- 1 INCH = 100 FT.

JOB NUMBER : 2006.52

JOHN A. LAMBIE - COUNTY ENGINEER
SURVEYED BY

SURVEYED ON MONUMENTS OF THE REGIONAL PLANNING COMMISSION UNDER SEC. 75, ORD.NOW, BY LETTER DATED JUNE 1, 1966 AND BY BOARD ORDER DATED DEC. 13, 1966.

BEARINGS ARE BASED ON THE BEARING OF THE CENTERLINE OF 210TH STREET WEST, T.8 N., S.B.M. AS SHOWN ON C.S.M.NO.3.

FIELD#

FIELD WORK BY ..... S. HALBORY
OFFICE WORK BY ..... J. EDWARDS
CHECKED BY ..... G. E. BARR

1.66 73